


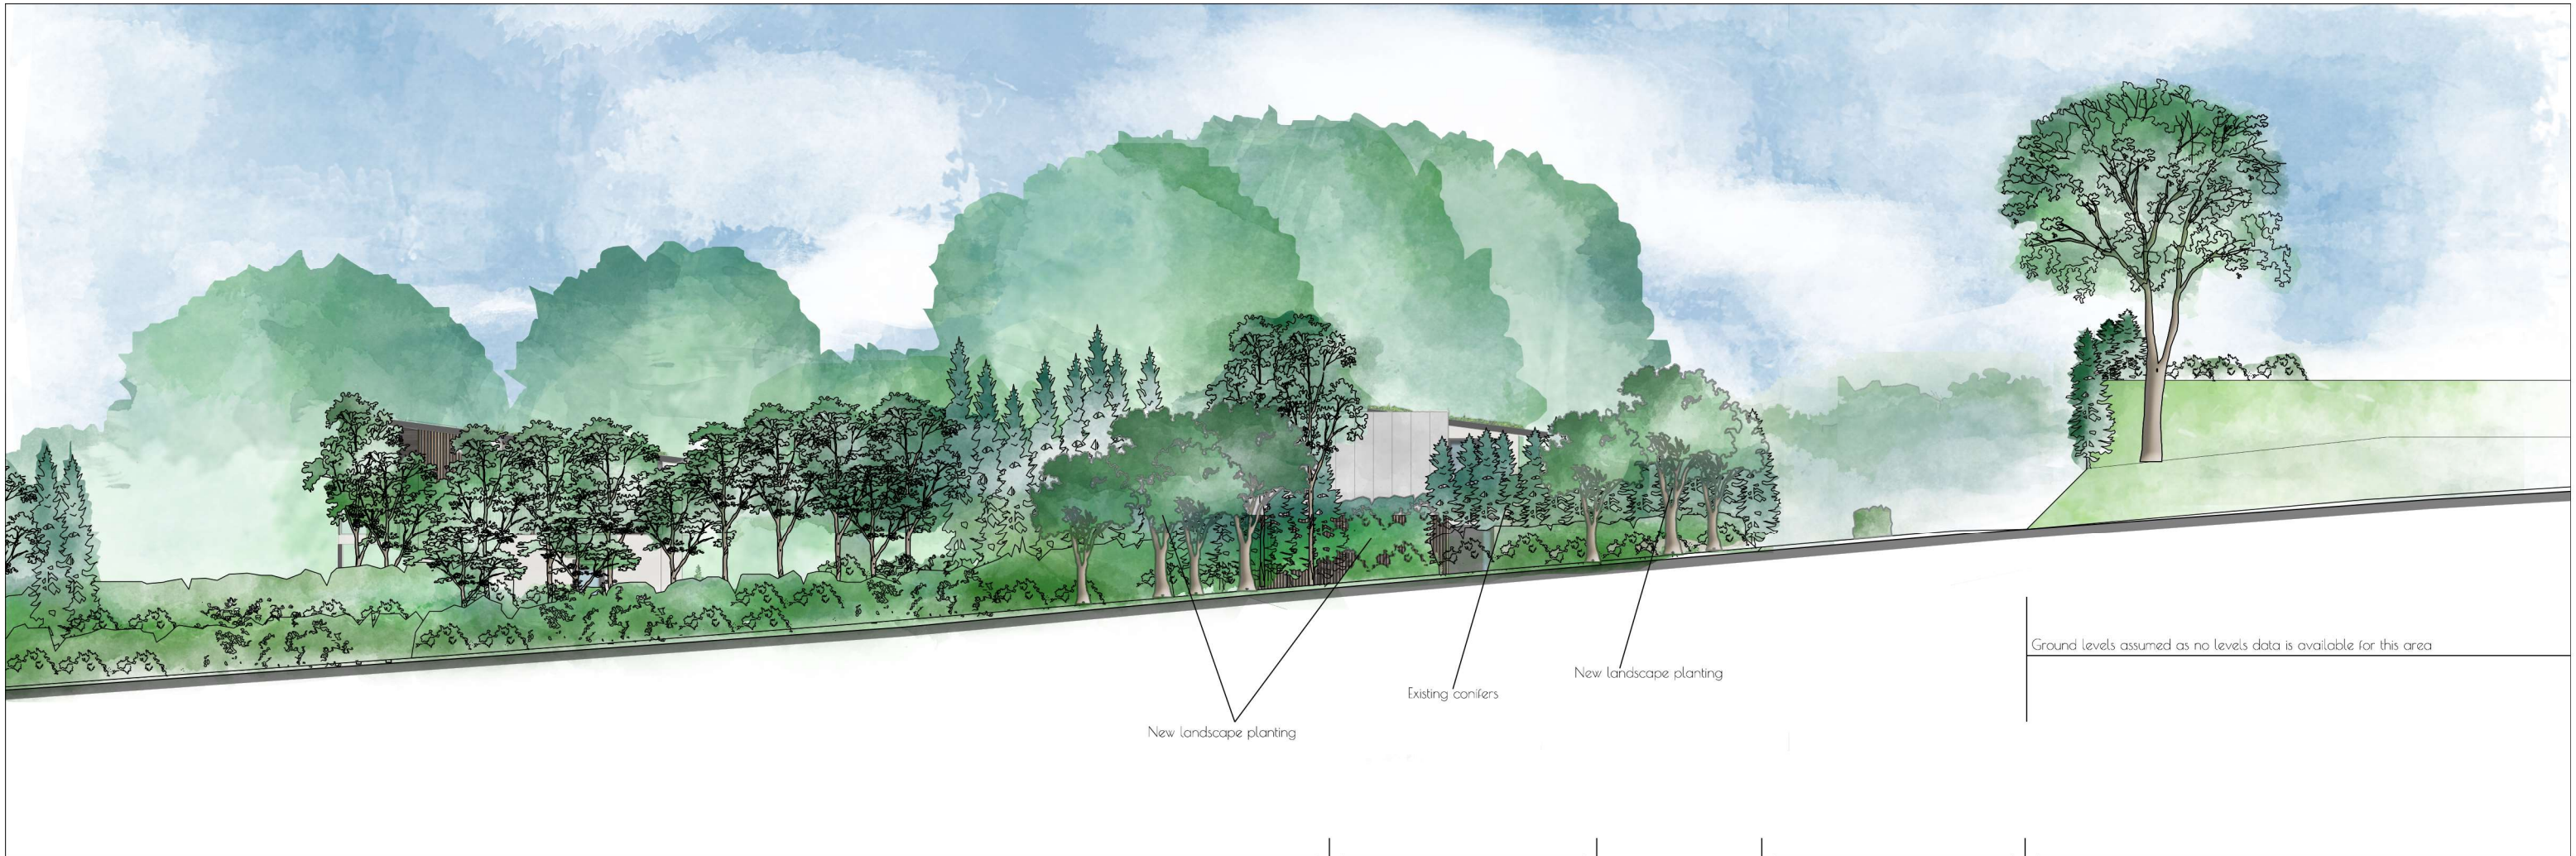

Existing Landscape along Winchester Road (B3354)


Site Access

Existing Tracks

Waratah

Section BB


scale 1:200

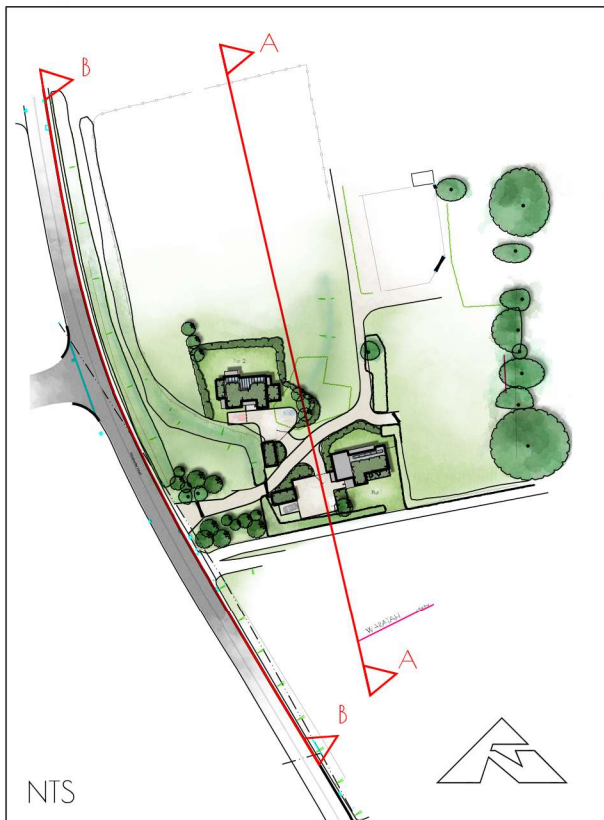

NTS

Section BB

scale 1:500

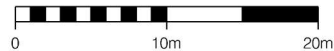

JON DALE ARCHITECT LTD.

Jon Dale RIBA 12 Crestwood View, Eastleigh, Hampshire, SO50 4NF Tel: 07787 575126 E-mail: jondalearchitect@gmail.com

Project
Old Oak Farm
Fair Oak

Title
Proposed Site Section
BB

Scale
1:200/500 Aug 23

Drawn
RP

Checked
JD

Job No.
128

Drawing. No.
SSO2

Revision
-