


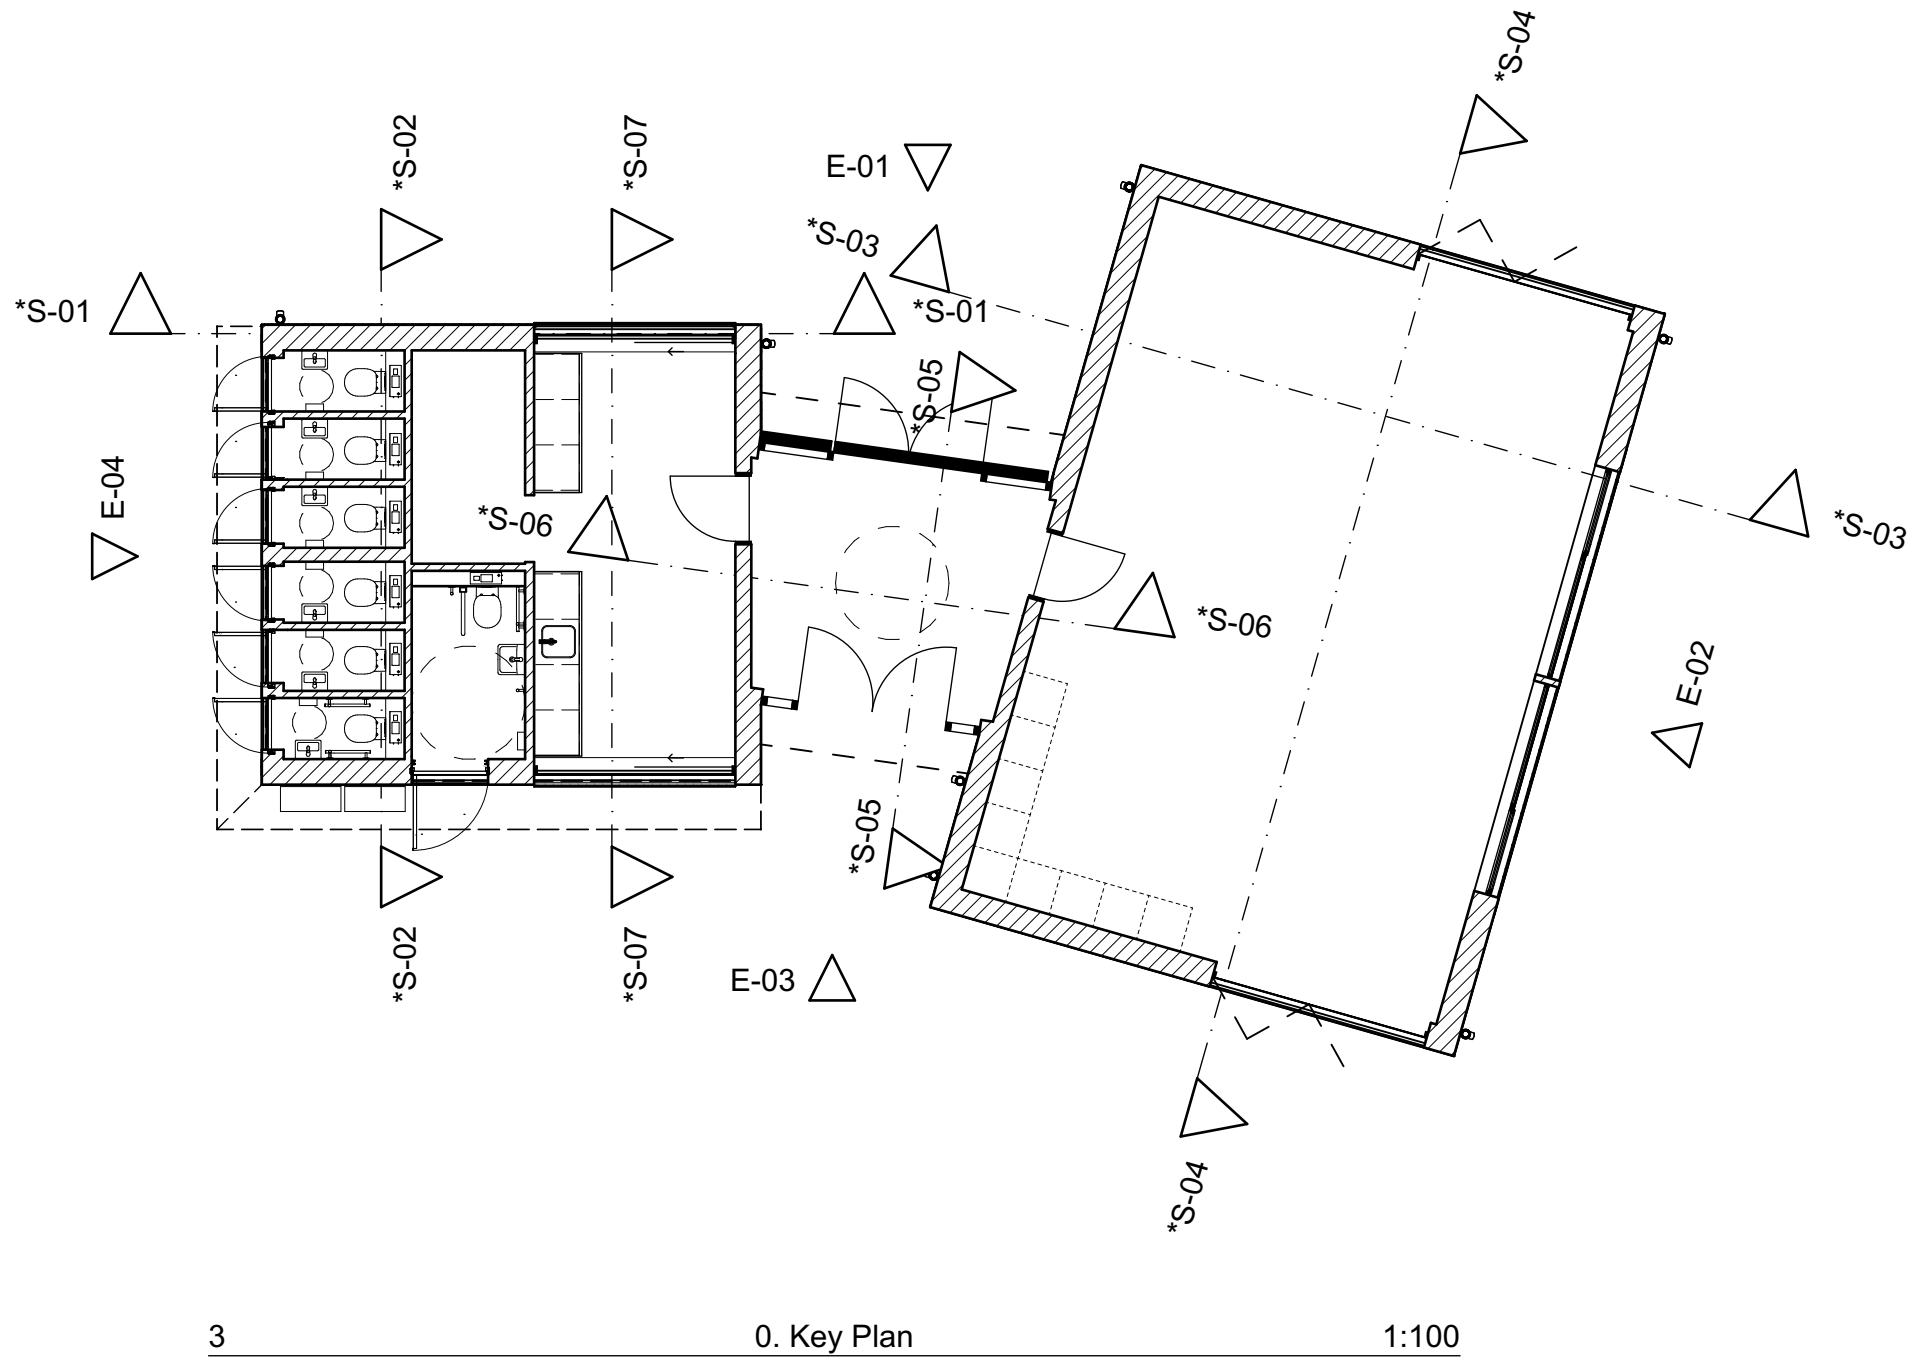

Project High Fileds Hub Building Itchen Valley Country Park, Eastleigh				Client Itchen Valley																			
Date July '23	Scales @ A1 1:50, 1:100	Project No. 22-0111	Status S3	Purpose of Issue Approval																			
Layout Title External Elevations (Sheet 1) Building Regs				<table border="1"> <thead> <tr> <th>project</th> <th>originator</th> <th>zone</th> <th>level</th> <th>type</th> <th>role</th> <th>number</th> <th>rev</th> </tr> </thead> <tbody> <tr> <td>ITC</td> <td>POD</td> <td>GF</td> <td>00</td> <td>M2</td> <td>A</td> <td>30-02</td> <td>01 - WIP</td> </tr> </tbody> </table>				project	originator	zone	level	type	role	number	rev	ITC	POD	GF	00	M2	A	30-02	01 - WIP
project	originator	zone	level	type	role	number	rev																
ITC	POD	GF	00	M2	A	30-02	01 - WIP																

