

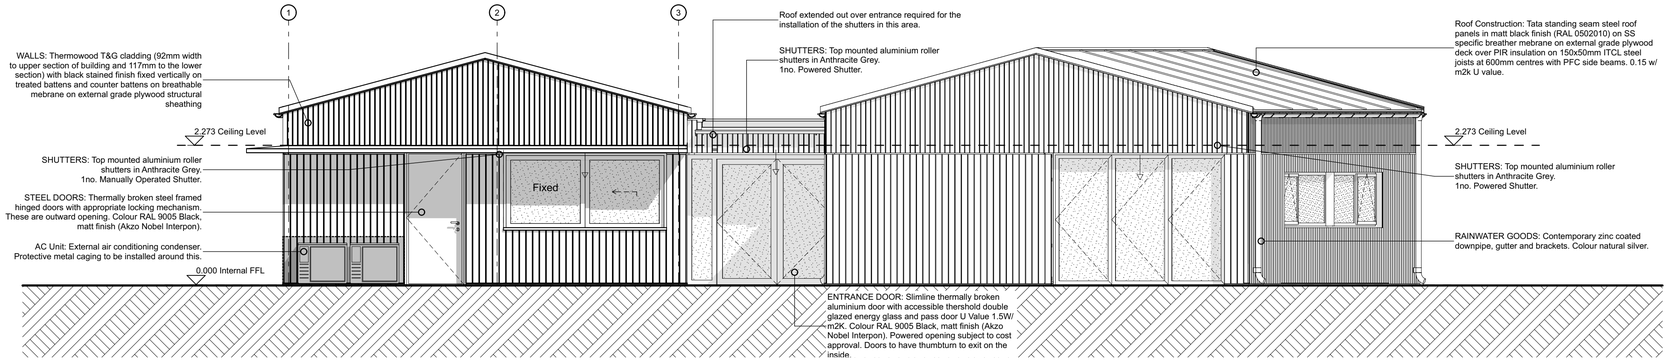



1 E-03 Elevation 1:50

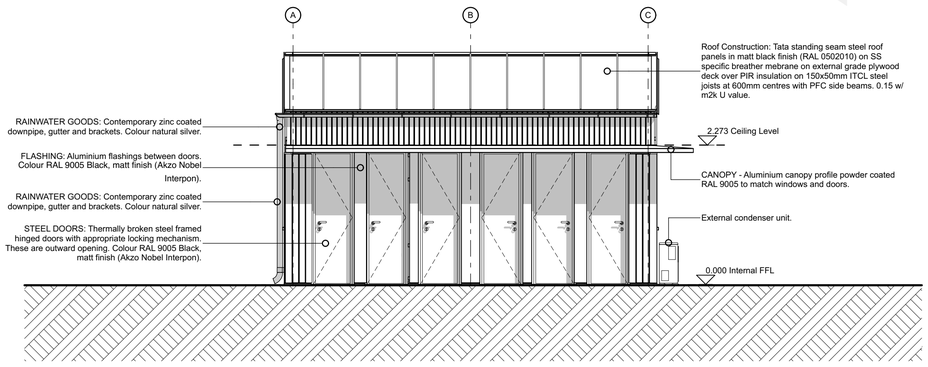


2 E-04 Elevation 1:50

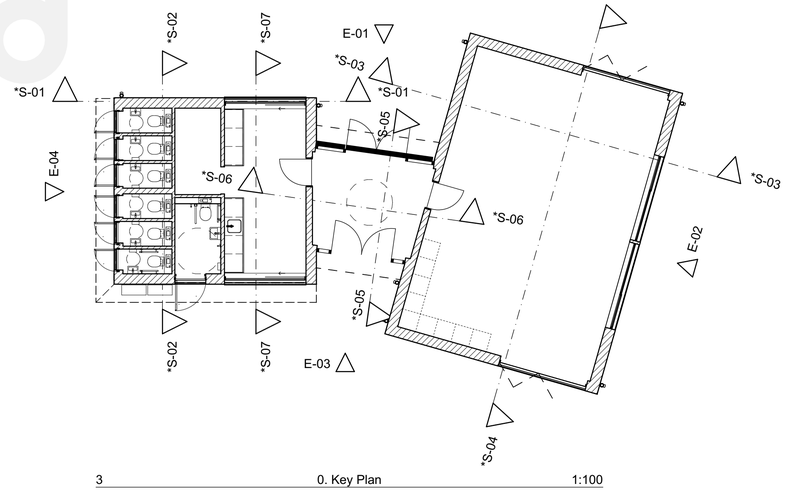


3 0. Key Plan 1:100

| Construction Risks | Maintenance/cleaning Risks | Demolition/adaptation Risks |
|---|---|---|
| | | |

In addition to the hazard/risks normally associated with the types of work detailed on this drawing take note of the above. It is assumed that all works on this drawing will be carried out by a competent contractor working, where appropriate, to an appropriate method statement.

Safety Health and Environmental Information Box

**COPYRIGHT & LEGAL**

This drawing and its design content is copyright Pod Space Limited©. Strictly not to be copied or distributed to any third parties without prior written consent from Pod Space Limited.

It shall be read in conjunction with all other associated project information including models, specifications, schedules and related consultants documents. Do not scale from documents. All dimensions to be checked on site. Immediately report any discrepancies, errors or omissions on this document to the Originator. If in doubt ASK.

| RevID | Change ID | Change Name | Issue Date | Modified by | Status | Approved by |
|---|---|---|---|---|---|---|
| | | | | | | |

Project **High Fileds Hub Building**
Itchen Valley Country Park, Eastleigh

Client **Itchen Valley**

| Date | Scales @ A1 | Project No. | Status |
|---|---|---|---|
| **July '23** | **1:50, 1:100** | **22-0111** | **S3** |

Purpose of Issue **Approval**

Layout Title **External Elevations (Sheet 2) Building Regs**

| project | originator | zone | level | type | role | number | rev |
|---|---|---|---|---|---|---|---|
| ITC | POD | GF | 00 | M2 | A | 30-03 | |