


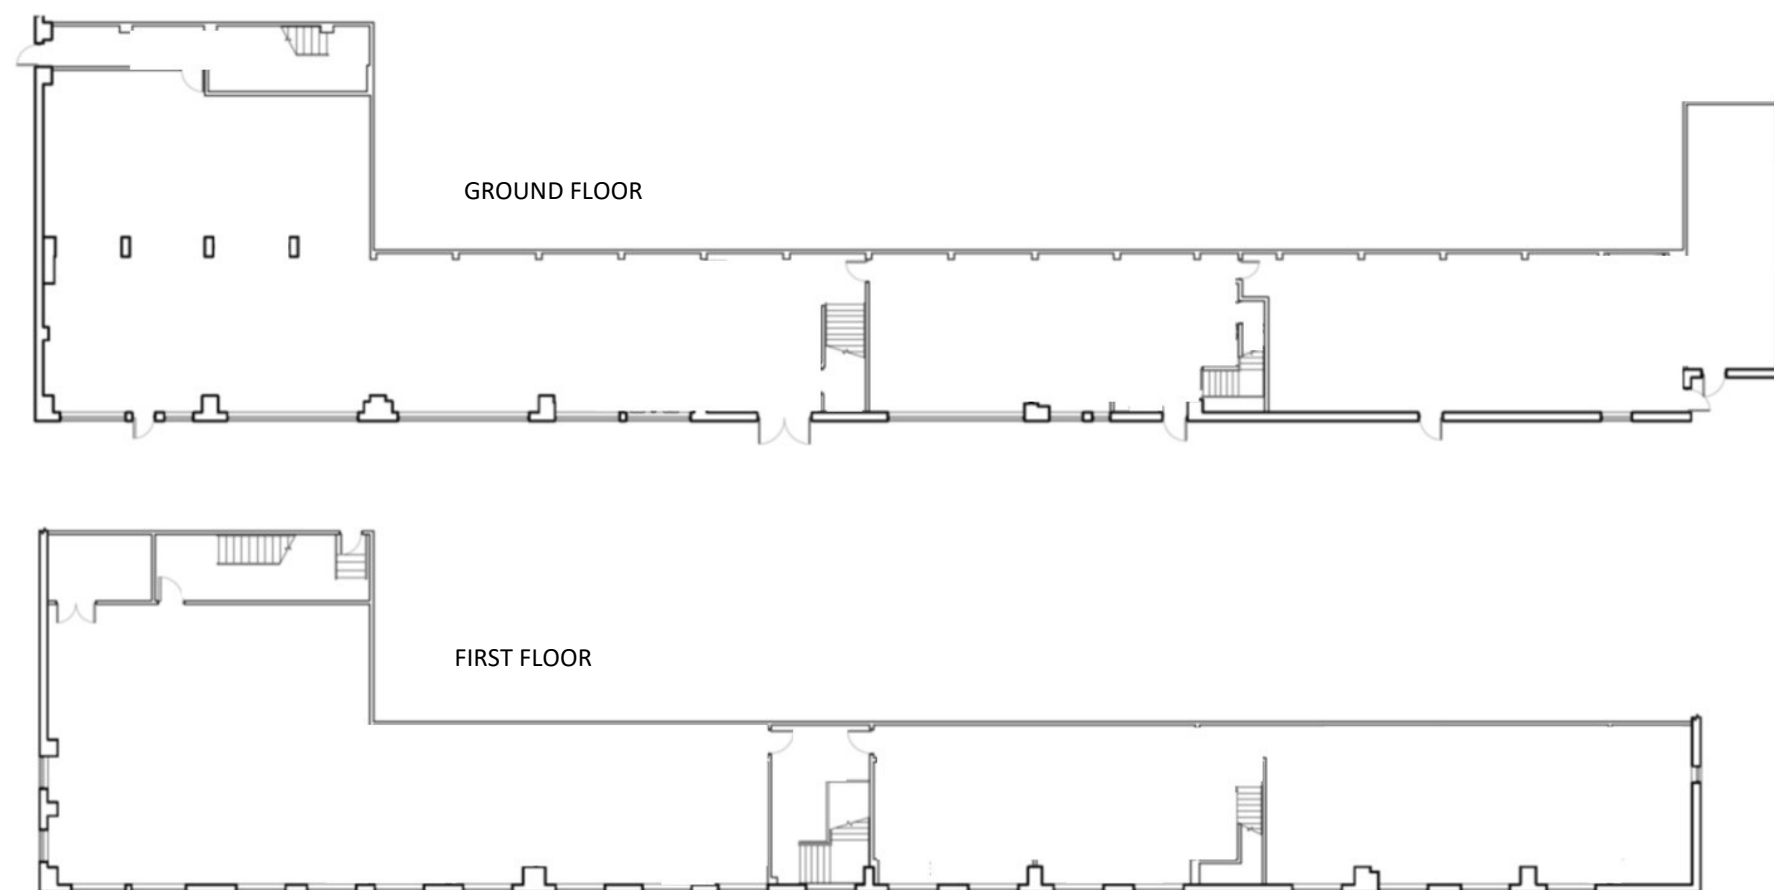

PART OF UNIT 4 TRAFALGAR CLOSE, C/FORD	FLOOR PLANS EXISTING 1:100	
APPLICATION NUMBER:		   