




1:500

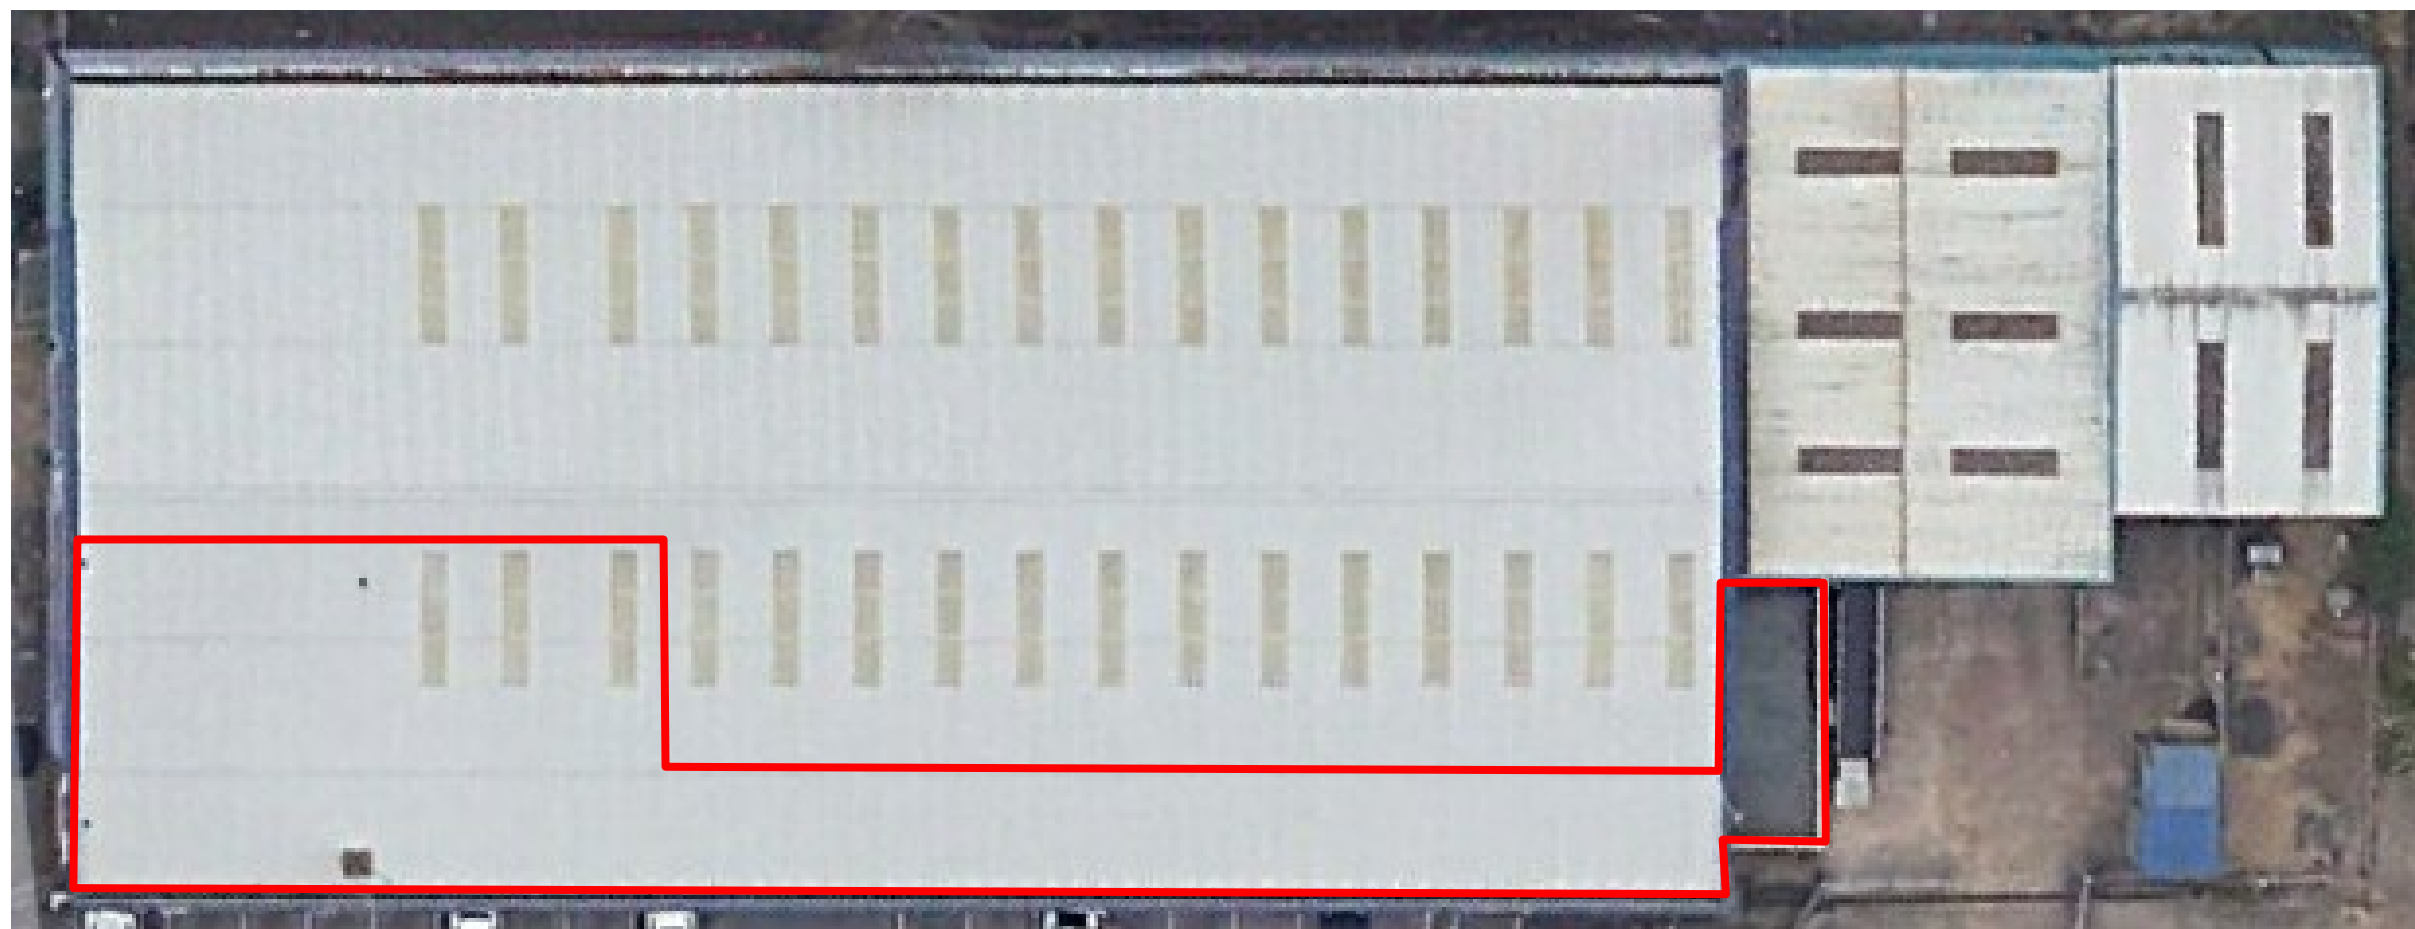

PART OF UNIT 4 TRAFALGAR CLOSE, C/FORD	ROOF PLAN 1:500	
APPLICATION NUMBER:		   