

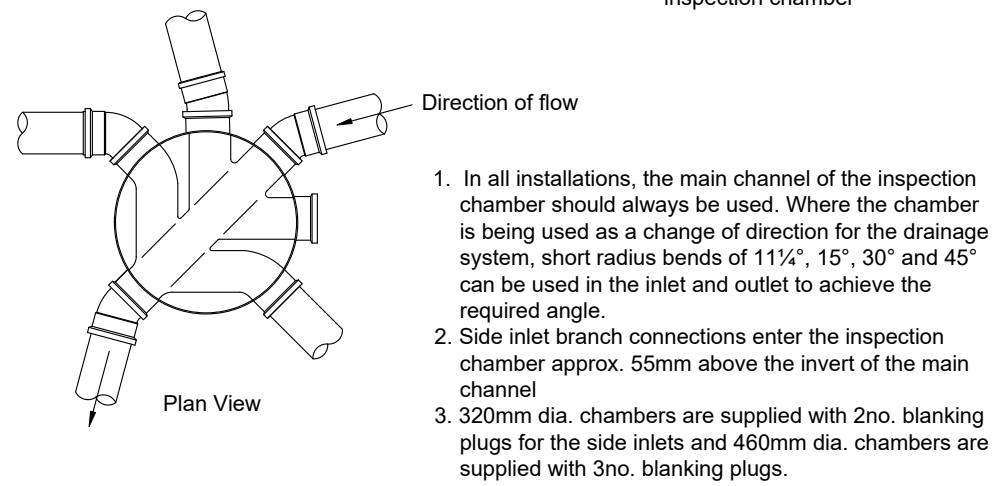
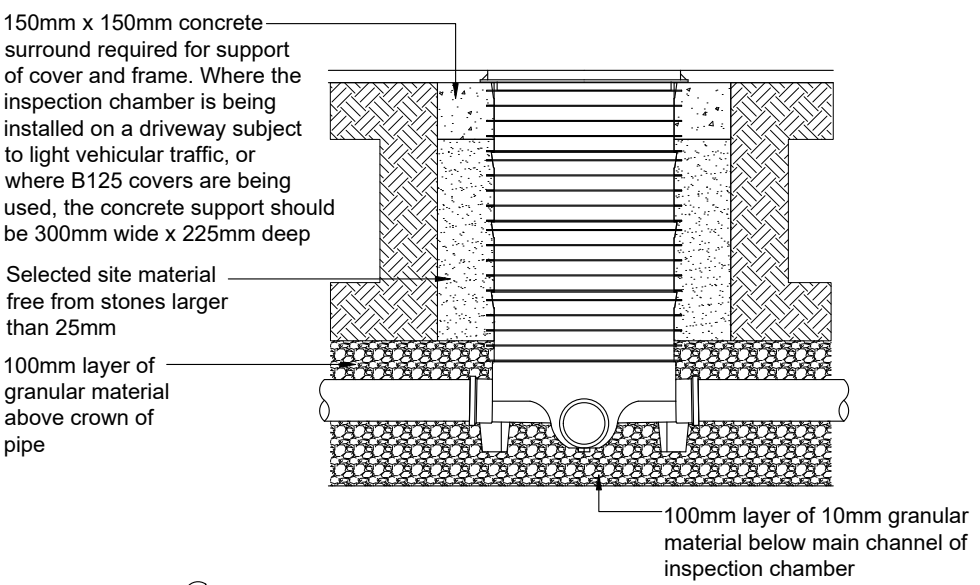
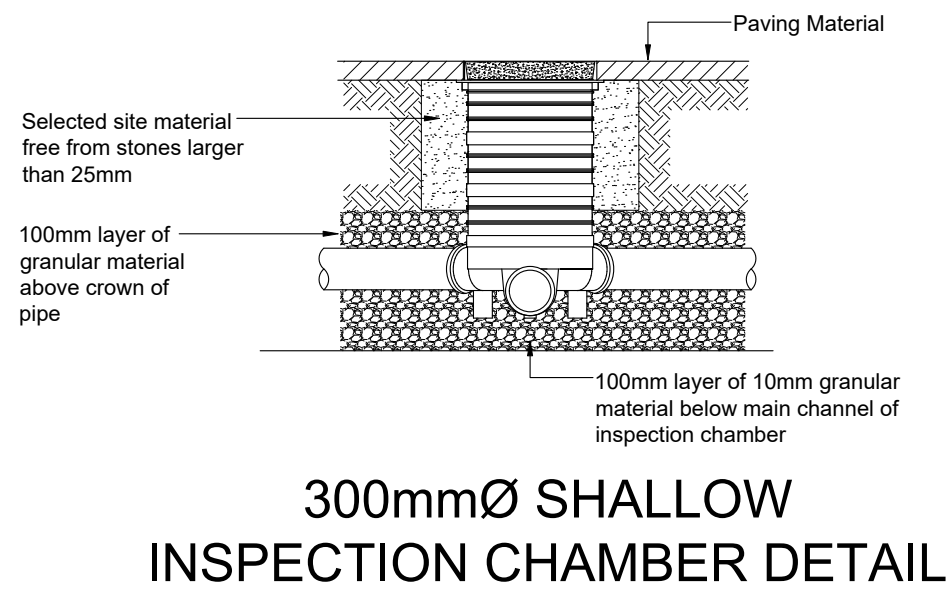


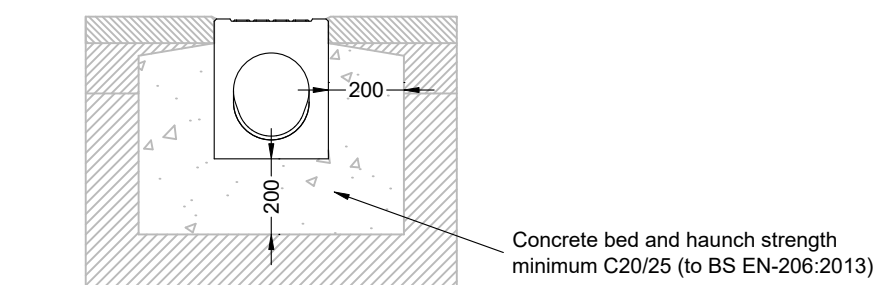


460mmØ INSPECTION
CHAMBER DETAIL

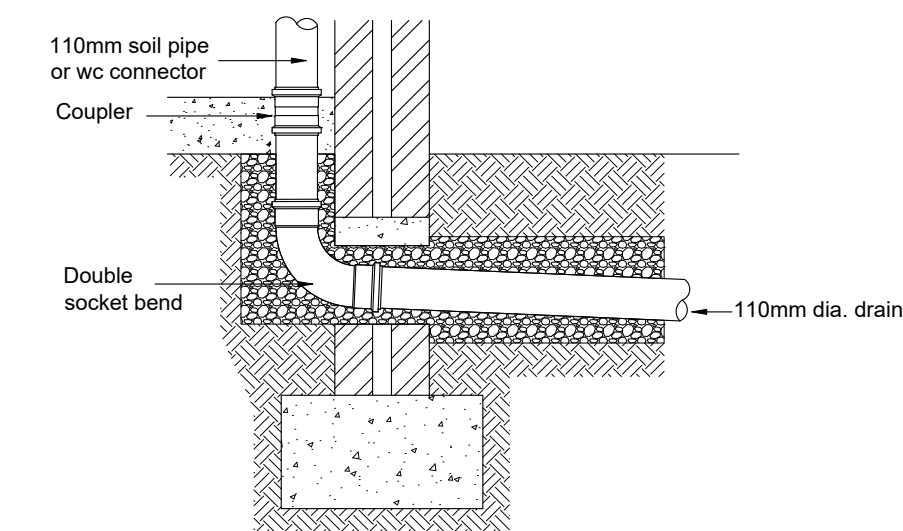

Aco Monodrain Construction
Detail in Asphalt


(To be read in conjunction with Aco installation specification)

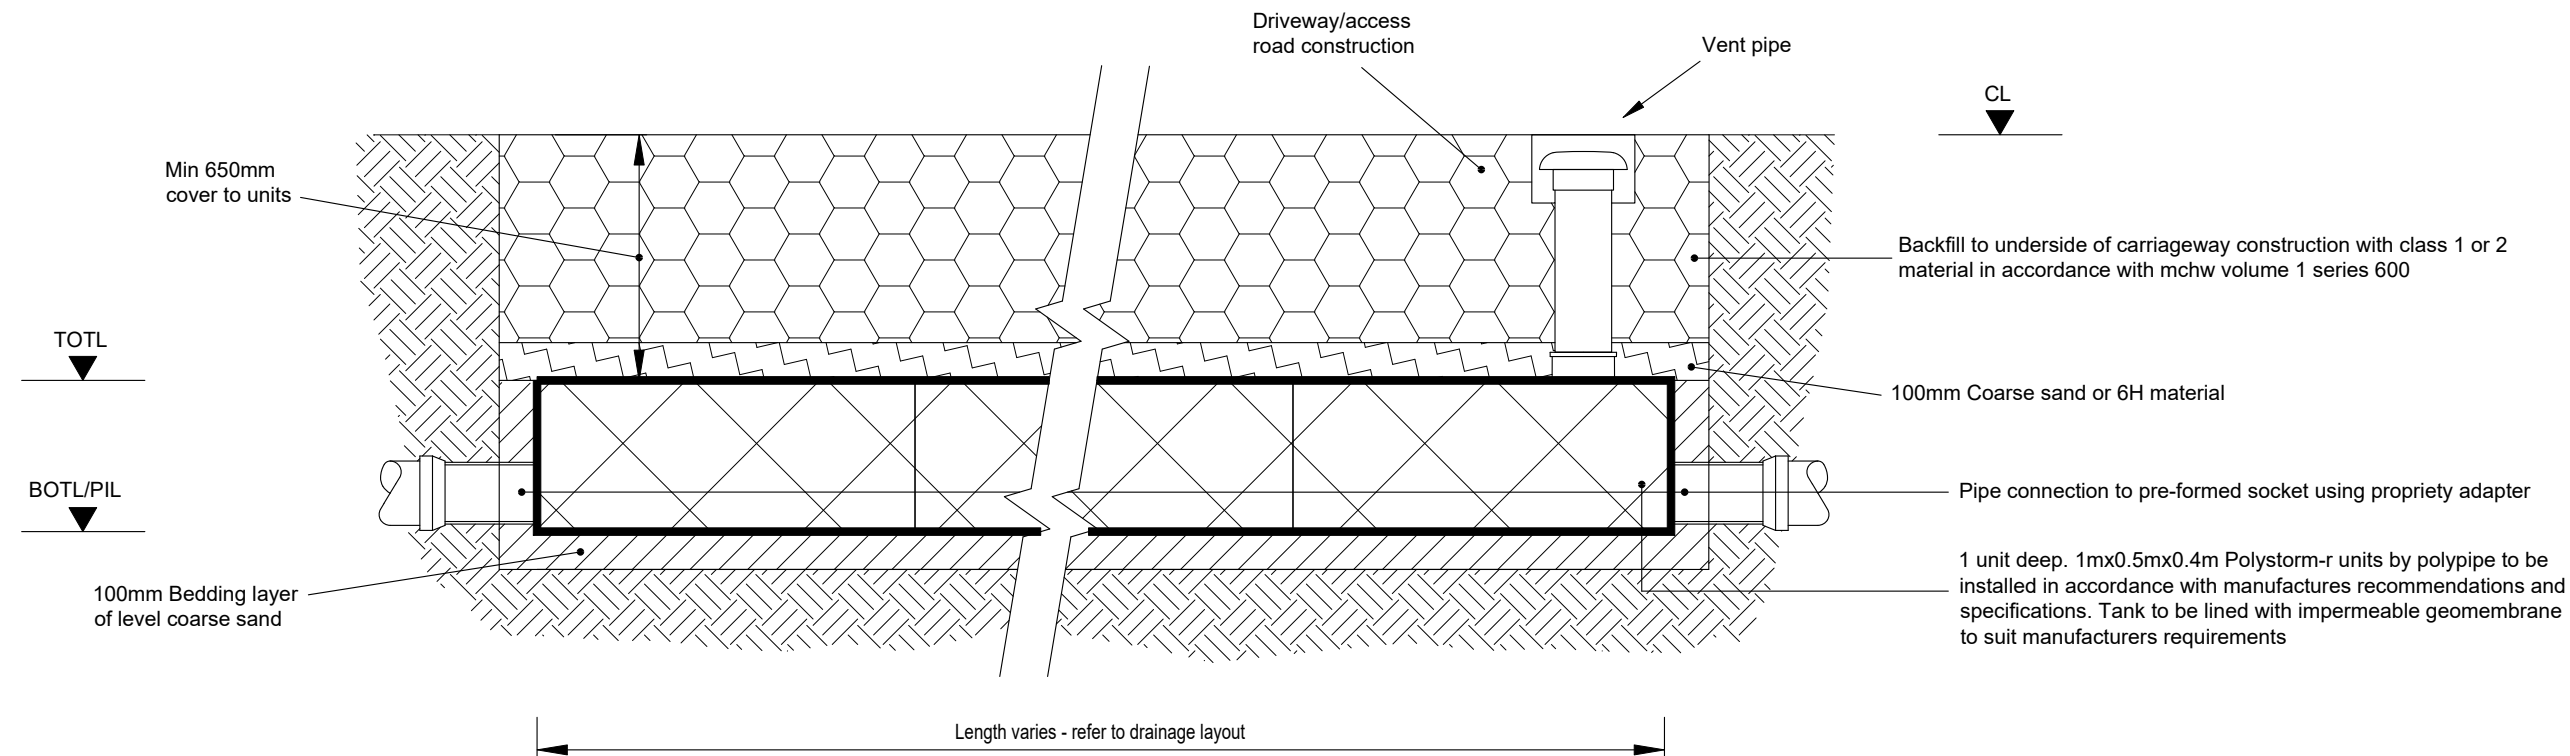


Attenuation tank using polystorm-r geomodular units
trafficked areas

0.4m deep


All storage tank drainage works shall be carried out in accordance with the specifications, method statements and recommendations of Polypipe

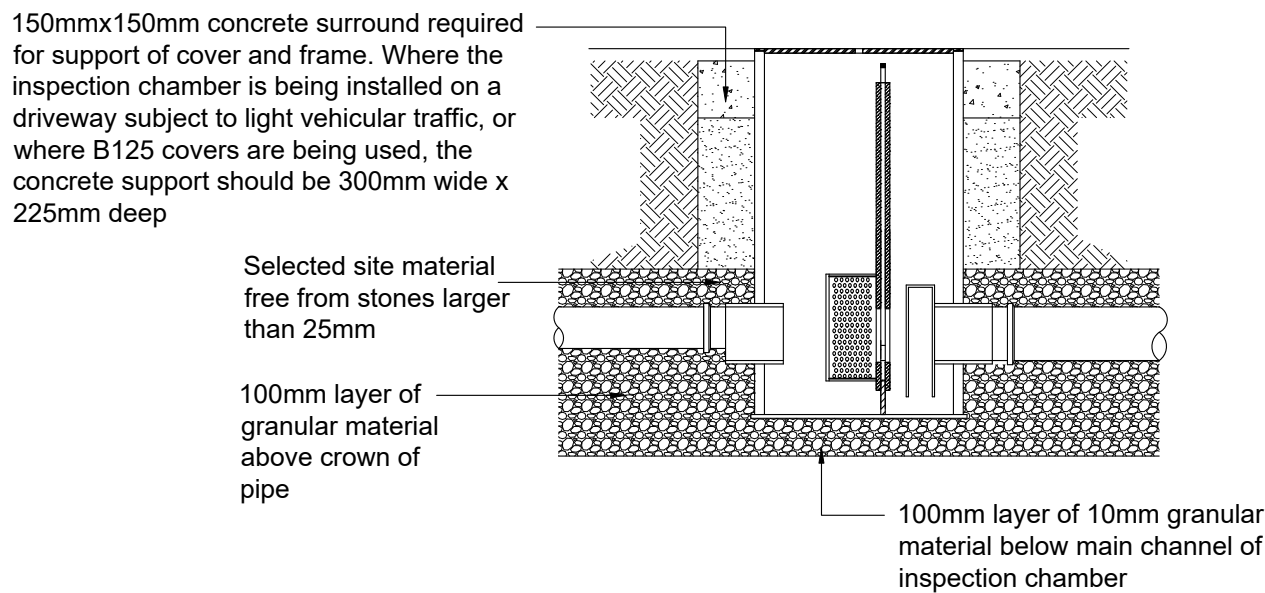

SEL Environmental LTD
Phone: 01254 589987
Email: sales@selenvironmental.com

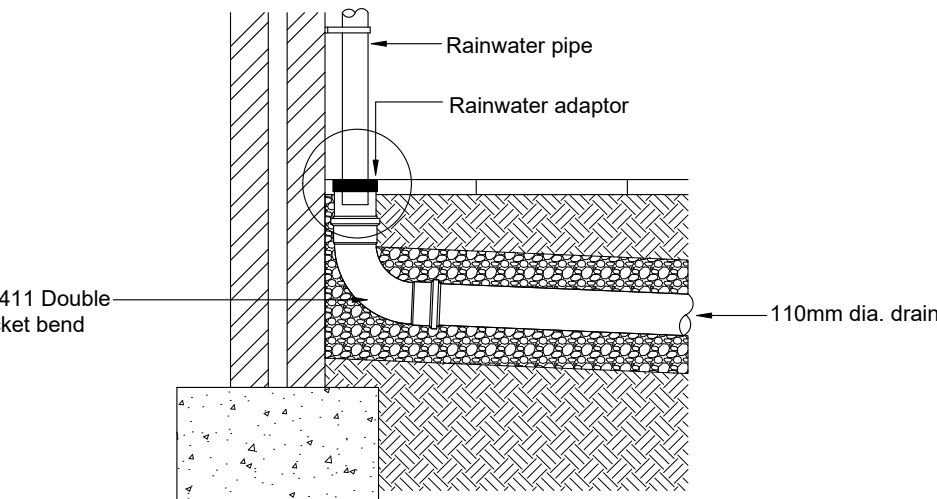


Rainwater pipe connection

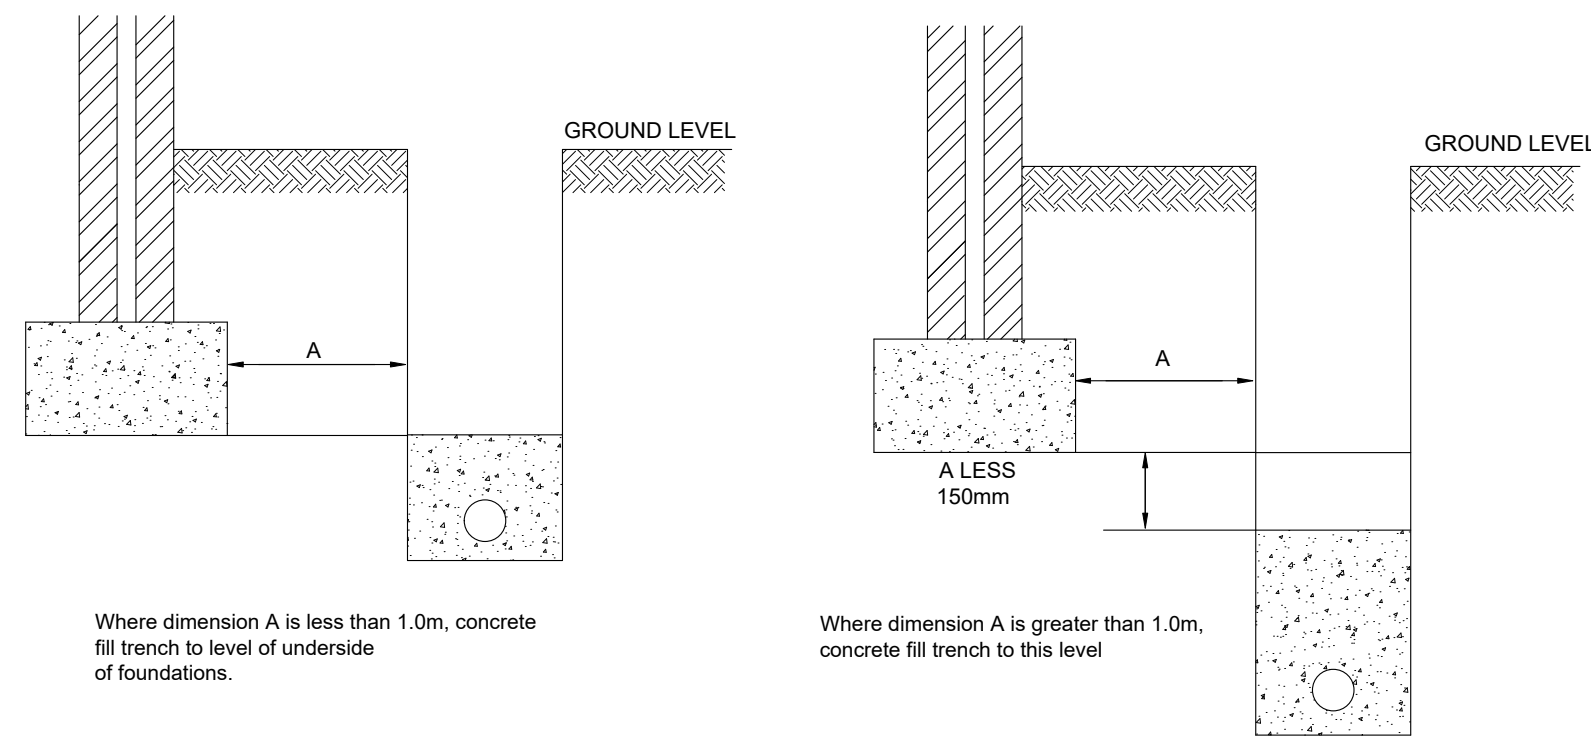

Pipes near buildings

Pipes near buildings

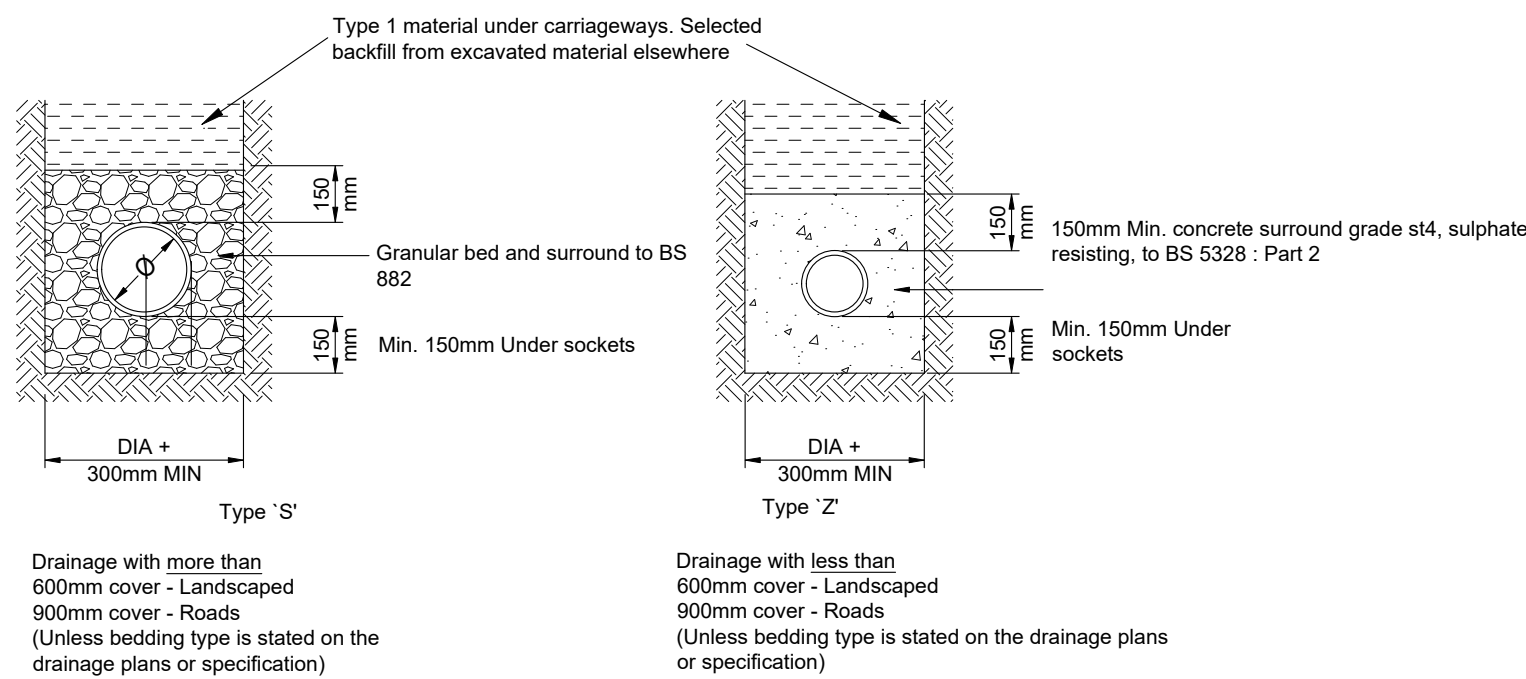

Prefix to drawing numbers shall signify the following:-	
PL = PLANNING	Shall not be used for contract or construction purposes
P = PRELIMINARY	Shall not be used for contract or construction purposes
T = TENDER	Shall not be used for construction purposes
C = CONSTRUCTION	These are the only drawings that shall be used for construction purposes
R = RECORD	Record of actual completed work

P-	29.09.23	PRELIMINARY ISSUE	LH	CS	CS
REV	DATE	DESCRIPTION	BY	CHK	APP

 Consulting Civil Engineers				
CLIENT REGAL HOMES UK				
ARCHITECT ARC ARCHITECTURE LTD				
JOB TITLE 3 WHALESMEAD ROAD EASTLEIGH				
DRAWING TITLE CONSTRUCTION DETAILS				
DRAWN LH	ENGINEER C SLADE	CHECKED CS	APPROVED CS	
DATE SEPT 2023		SCALE @ A1 1:20		
JOB No. C2802	STATUS PL	DRAWING No. 301		REV. PL

FOR PLANNING ONLY