
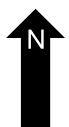
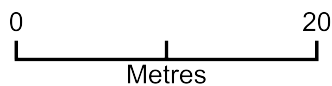


Site layout plan including parking

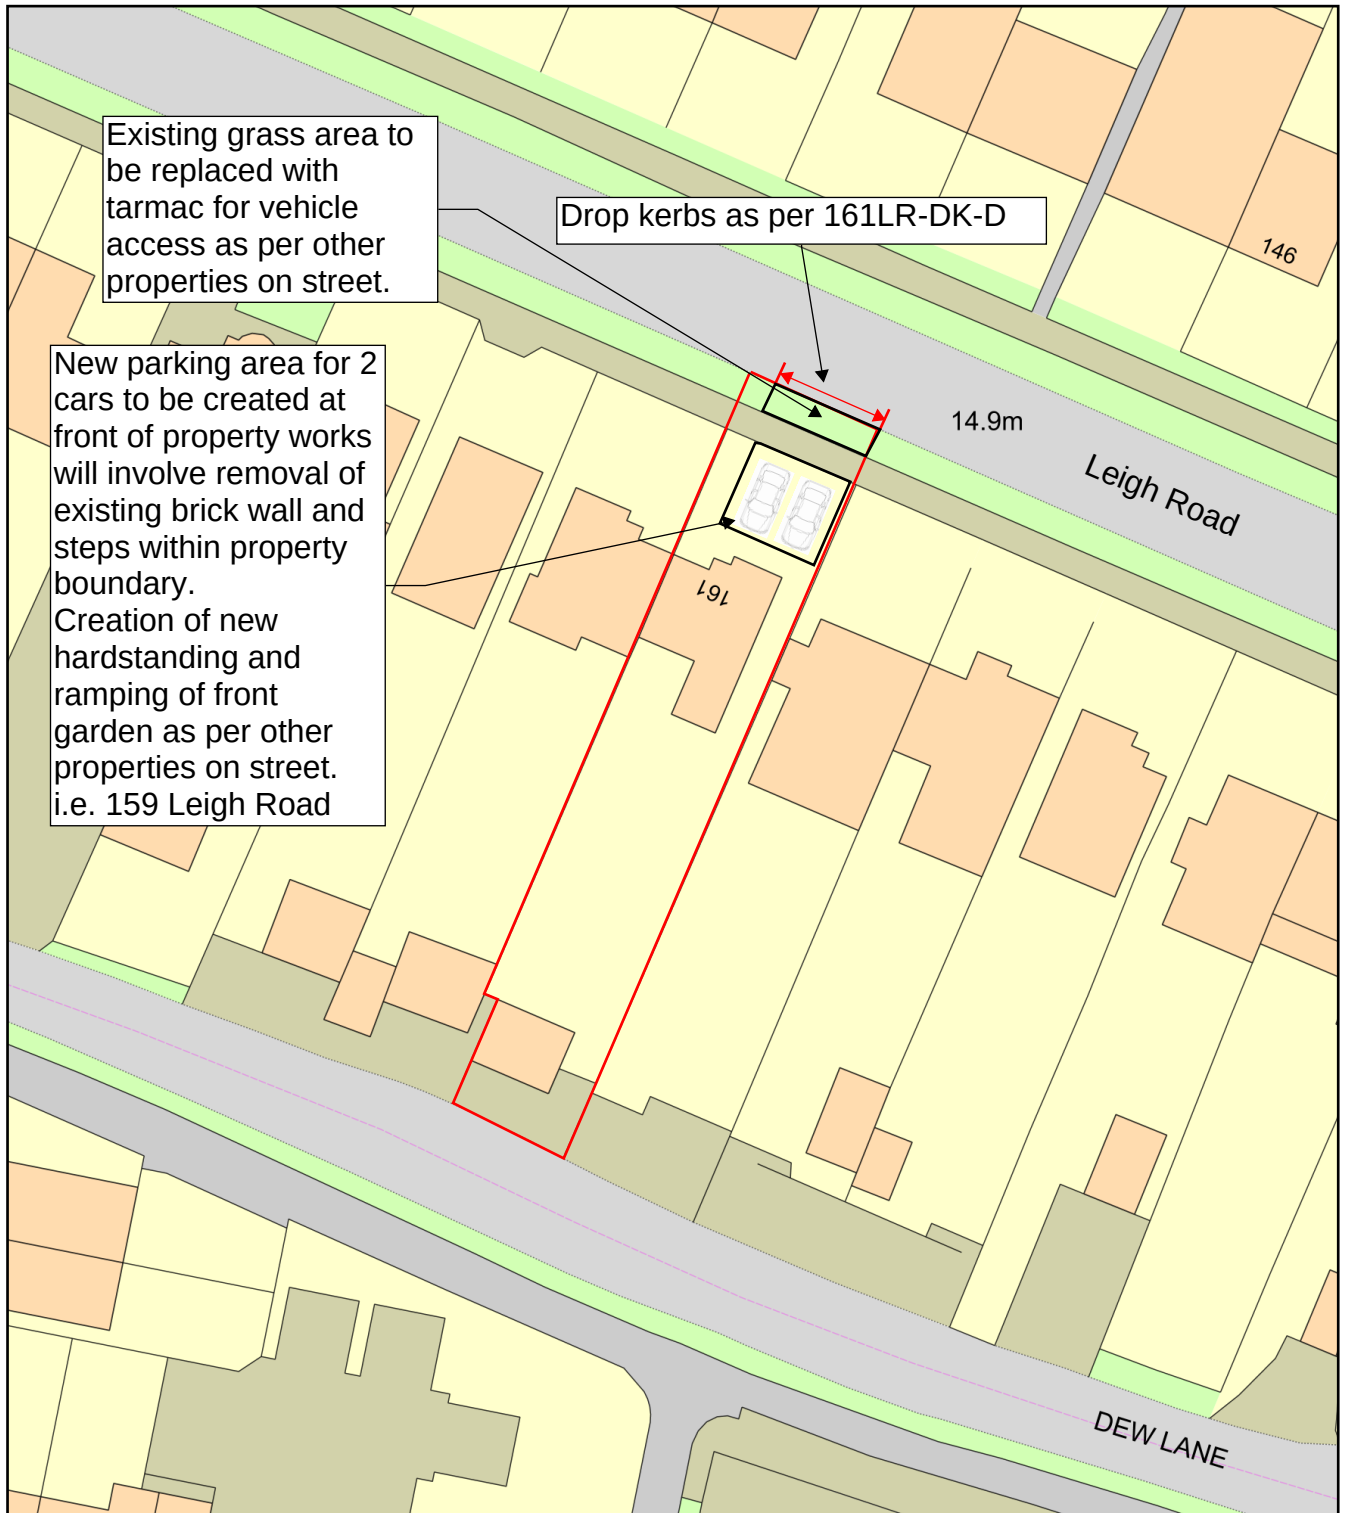

Project	161 Leigh Road, Eastleigh, SO50 9DW
Title	Site layout plan including parking
Drawing Number	161LR-SLP
Revision	1
Date	30/09/23

Scale: 1:500 @ A4