


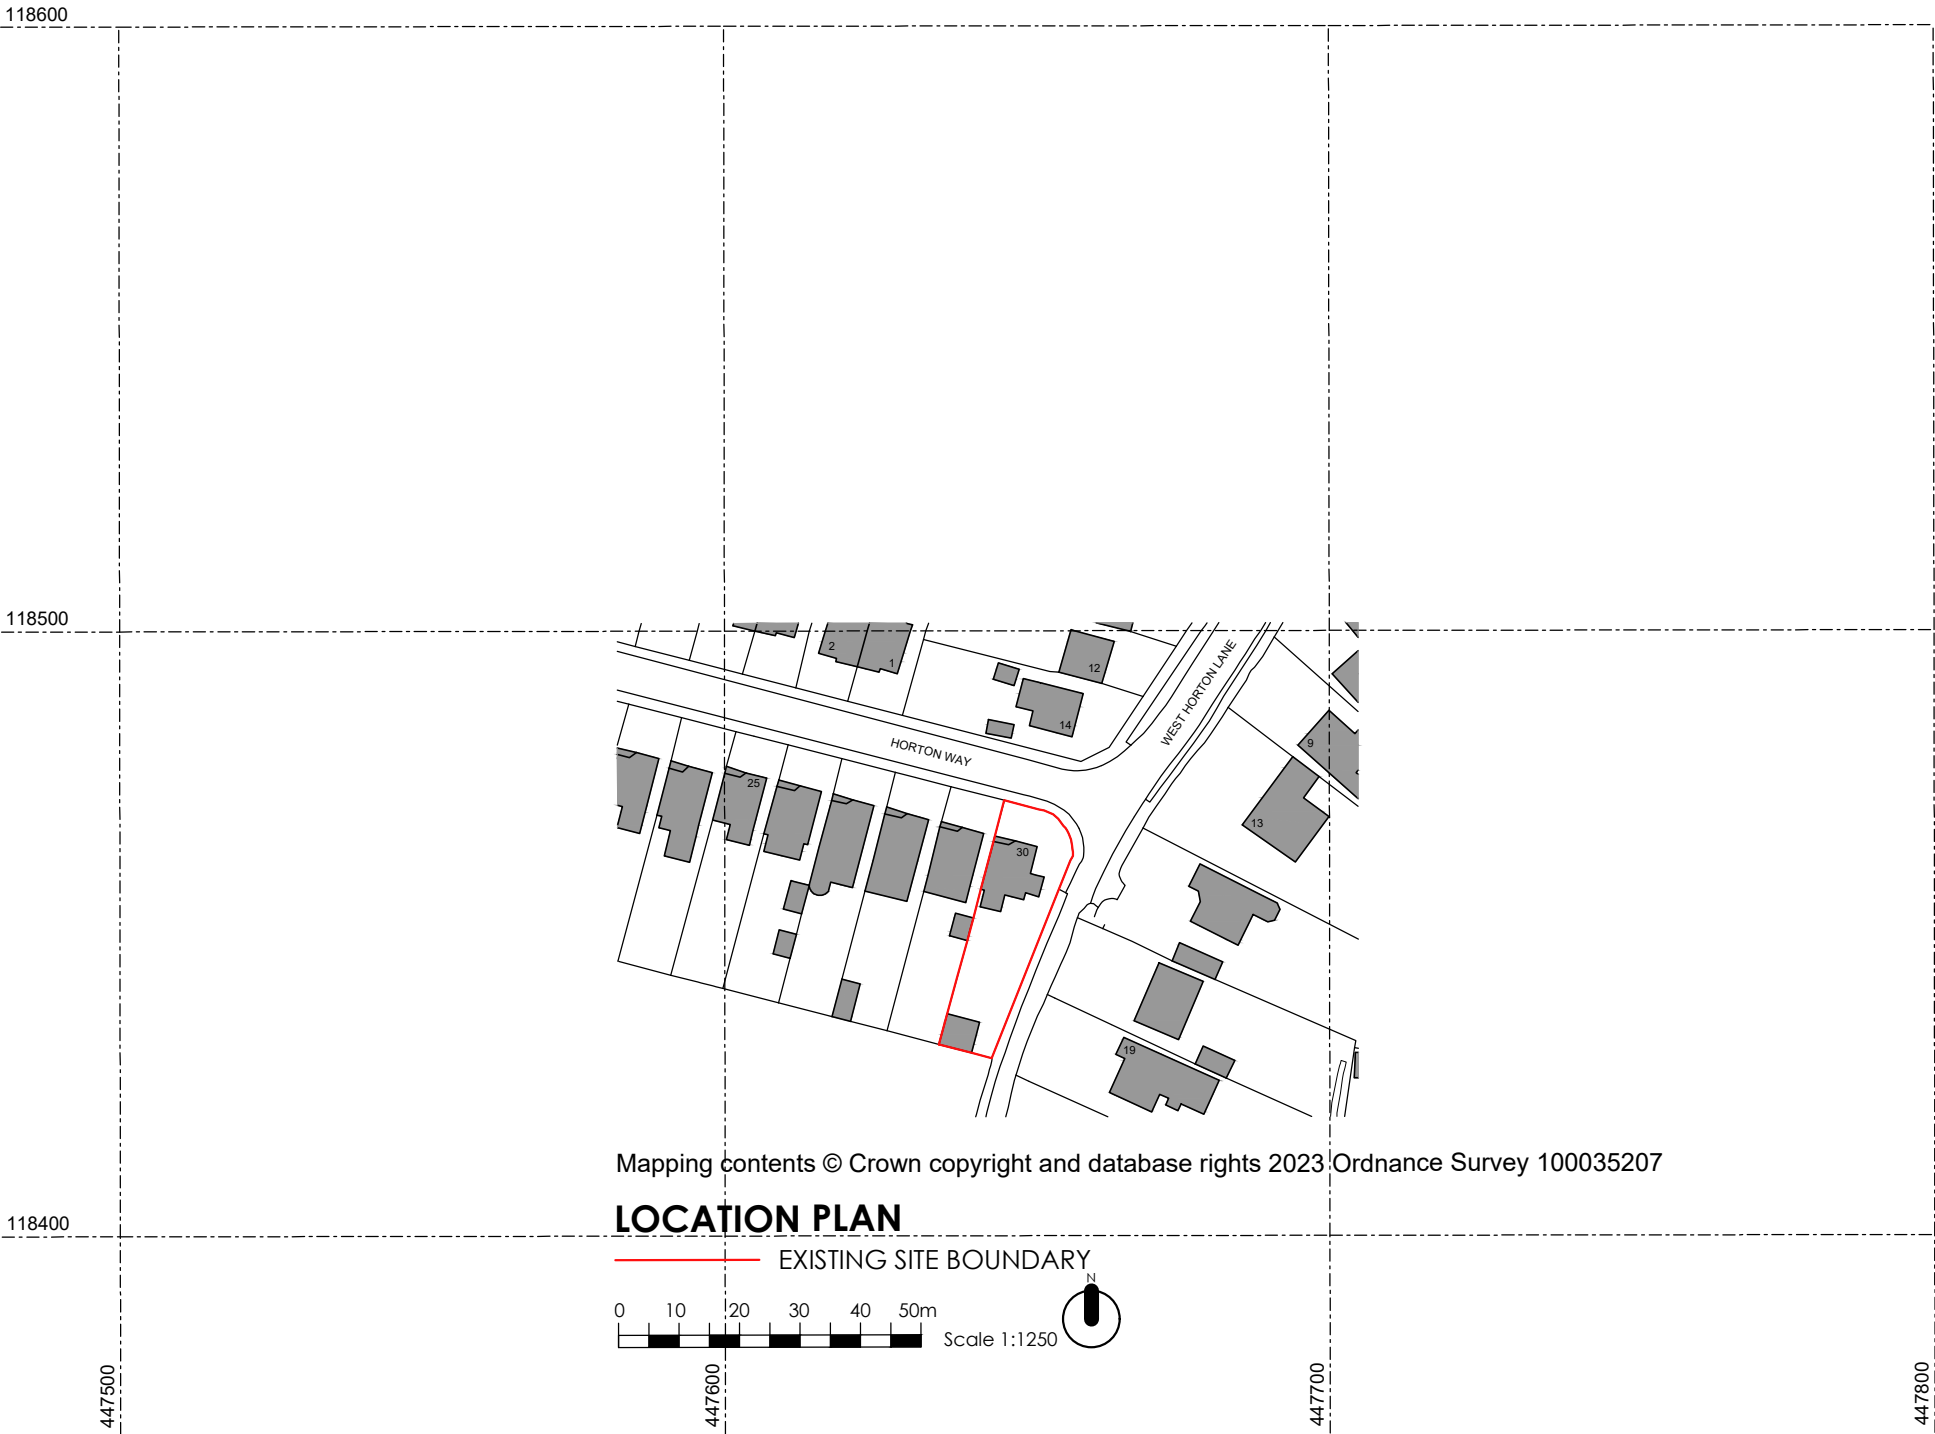

WGADD

Address

Telephone

Email

Website

WHITE + GRAYARCHITECTURE / DESIGN / DEVELOP LTD
159 Chamberlayne Road, Eastleigh, SOUTHAMPTON,
SO50 5JG.
16 Truleigh Drive, Portslade, BRIGHTON, BN41 2YQ.
STEVEN (SOUTHAMPTON) 07909961007,
MARTIN (BRIGHTON) 07788175278
whiteandgray@wgadd.co.uk
www.wgadd.co.uk

Project Title
30 Horton Way, Bishopstoke, SO50 8LU

Drawing Title
Site Location Plan

Drawing No
WG210 100-01

Issue Status
PLANNING ISSUE

Revision
P01

Scale
1:1250 @ A3

Date
Oct 2023