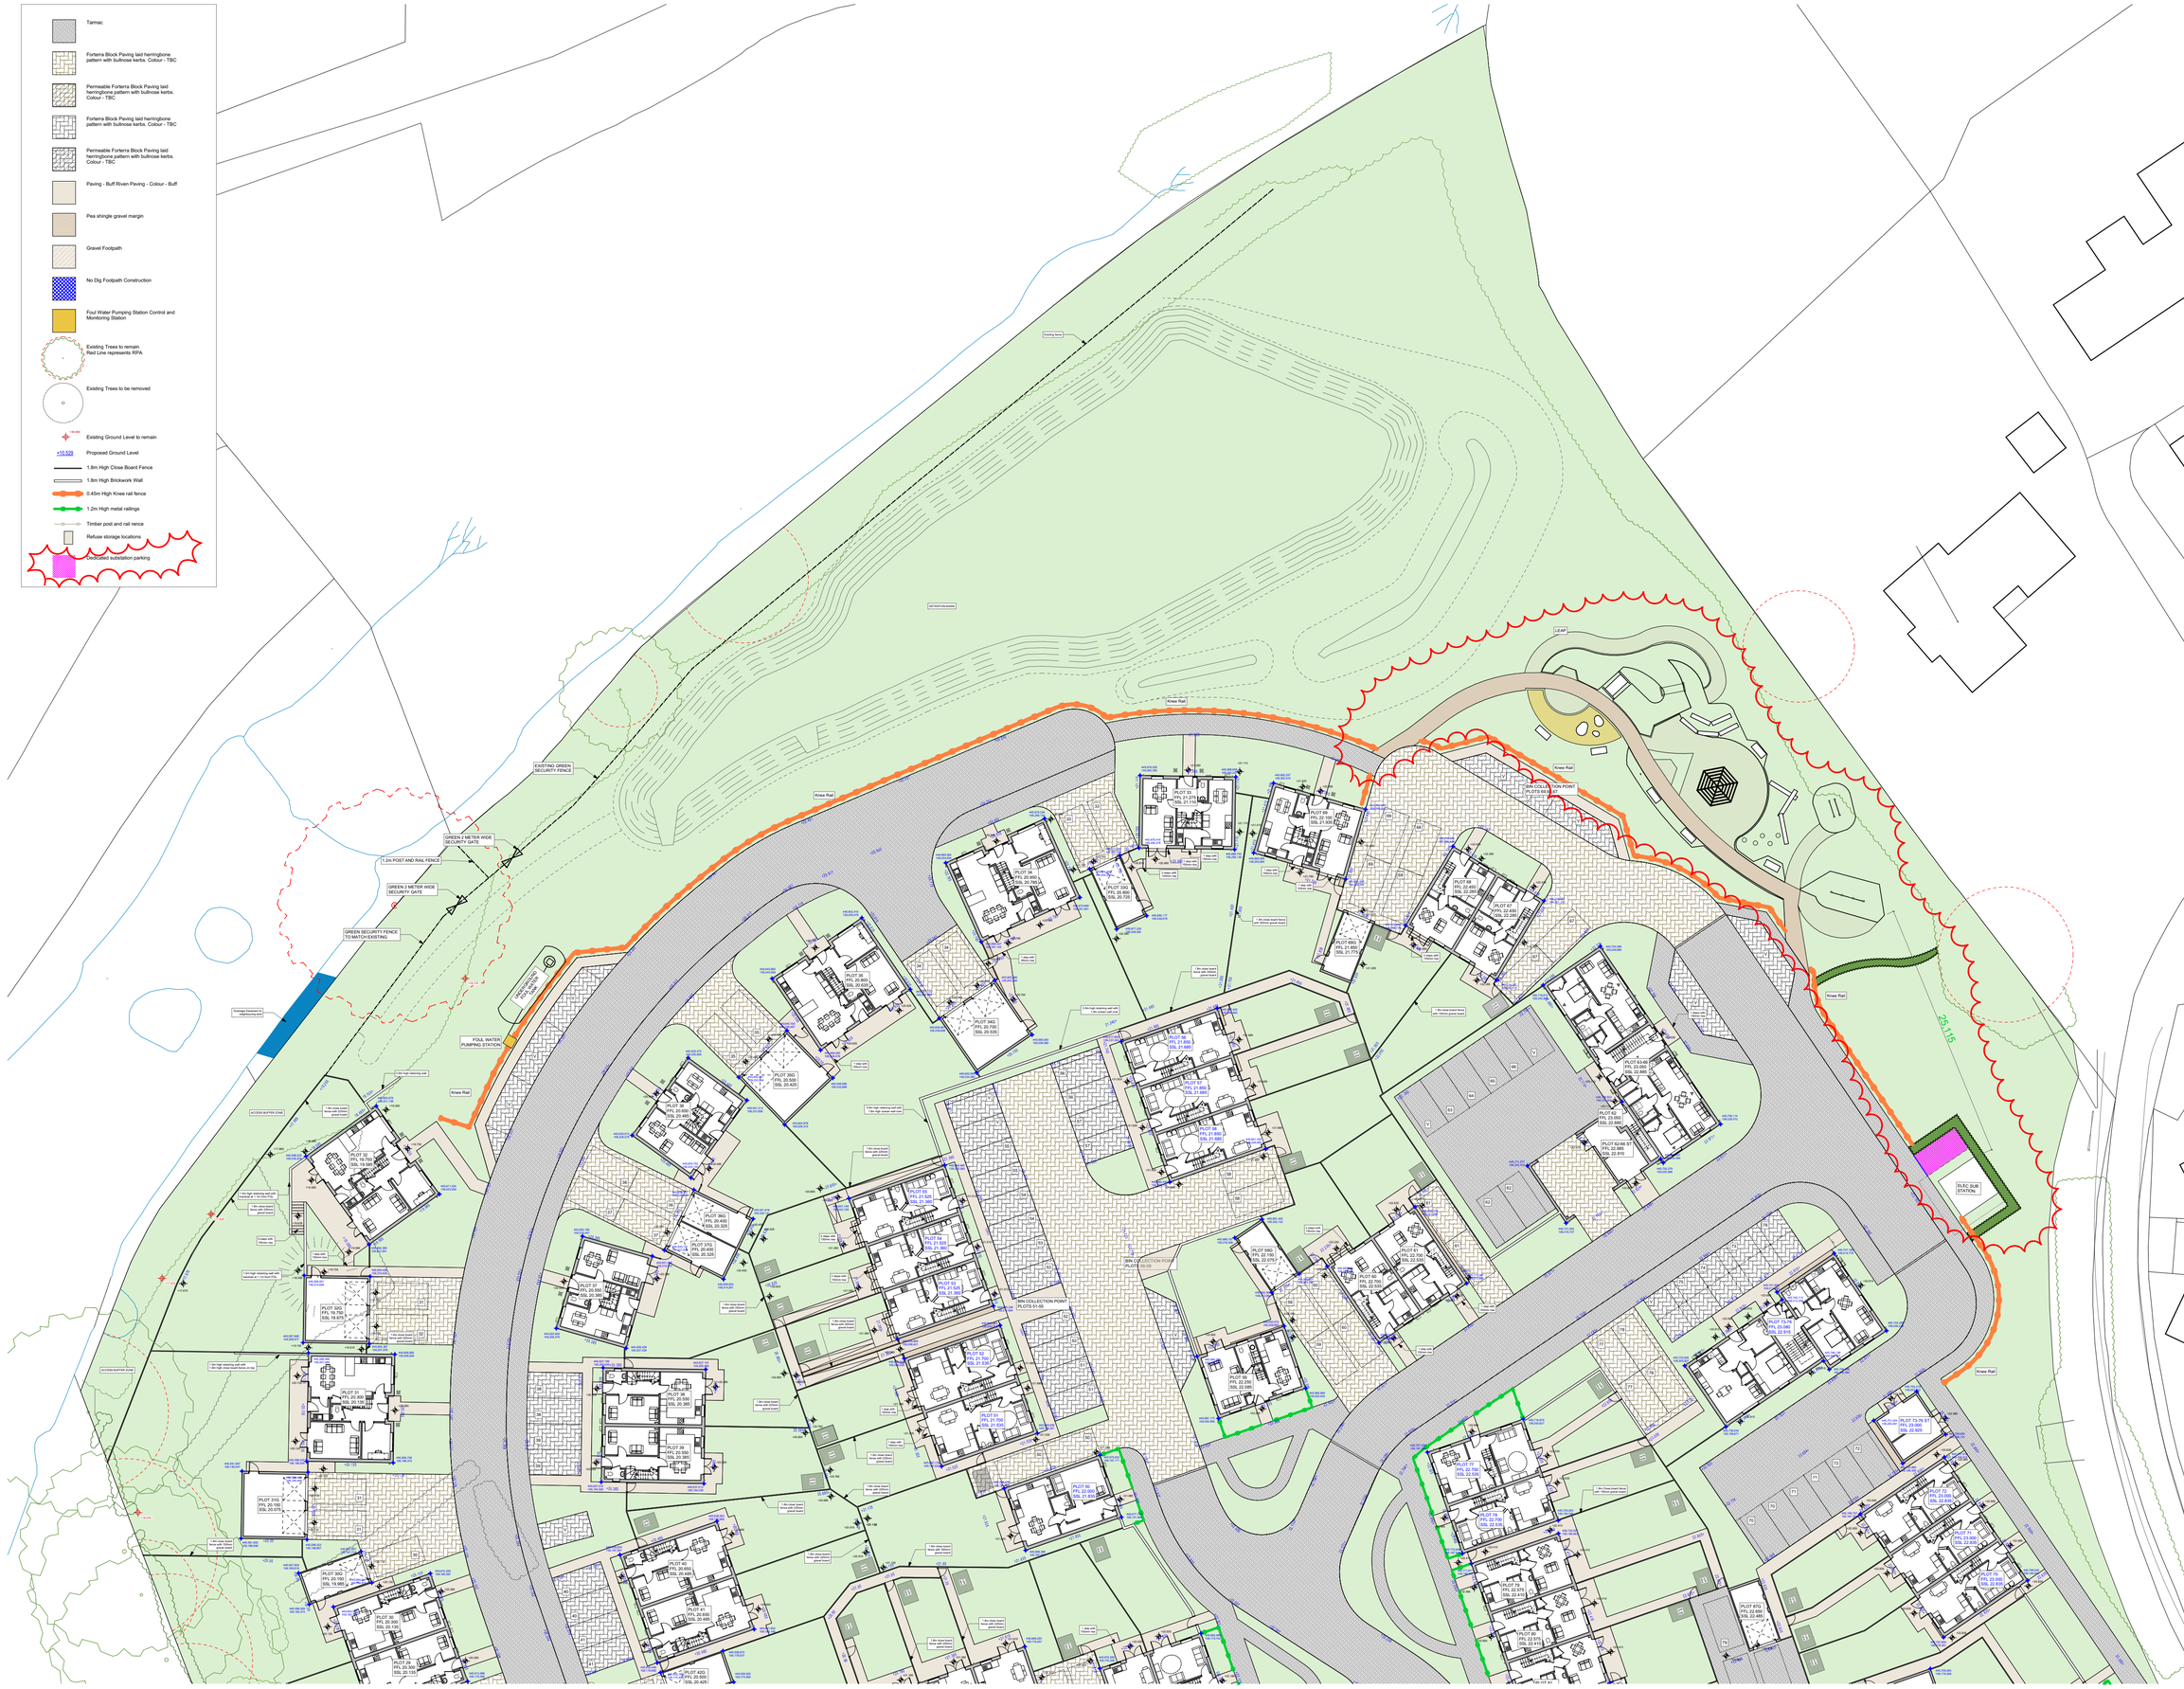


Rev G - 02.10.2023: Leap added, Hatch added to substation parking and dimesion added to substation
Rev F - 03.08.2023: Bike stores reinstated, Patios and paths revised.
Rev E - 28.07.2023: Parking for plots 73-76 and paths revised inline with part M, Foul water pumpstation updated location and size.
Rev D - 25.07.2023: Labels added to rear site fencing
Rev C - 05.04.2023: Road outside plot 20 lengthened and rear gate to plot 70 added, Plots updated showing screen walls and sheds. Tree shown as removed after storm damage.
Rev B - 08.03.2023: Setting Out Coordinates added.
Rev A - 10.01.2023: Road surfaces amended. Screen wall rationalised and pond coordinated with drainage design.

ELIVIA HOMES

Elivia Homes (Southern) Prism 1650 Parkway Solent Business Park Whiteley PO15 7AH

Tel 01489 773577 * Fax 01489 797111 * E mail sales@eliviahomes.co.uk

Do not scale this drawing. Use written dimensions only. All dimensions are to be checked on site prior to commencement of work. This drawing is the copyright of Elivia Homes Limited and may not be copied altered or reproduced in any way without their written authority

**SITE LAYOUT** | PROPOSED SHEET 2 OF 2

DEVELOPMENT AT:

LAND NORTH SIDE OF GRANGE ROAD

NETLEY ABBEY

FOR

ELIVIA HOMES LIMITED

Scale : 1:200 @ A0 Date : Sep 22

Drawing No : 04_21_102_G