



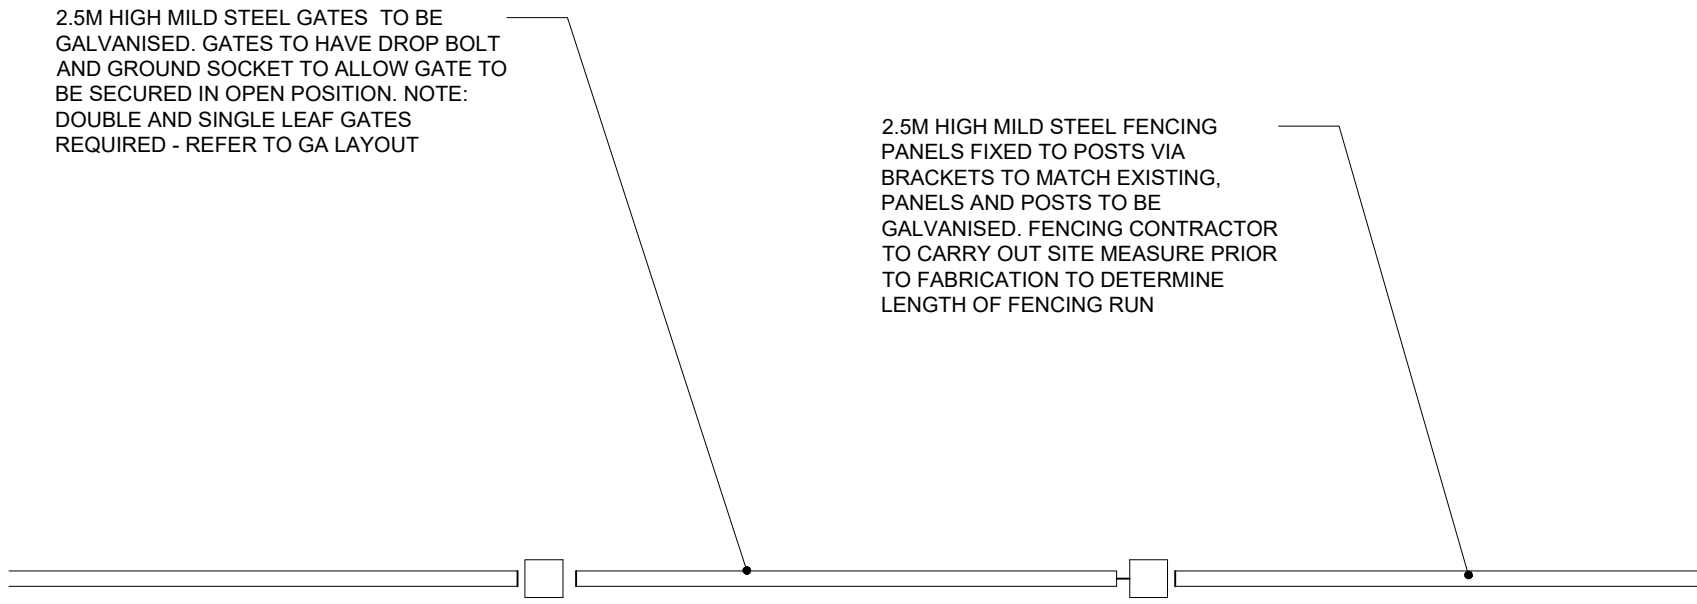

PLAN OF 2.5M HIGH RAILINGS AND PEDESTRIAN GATE
SCALE 1:20

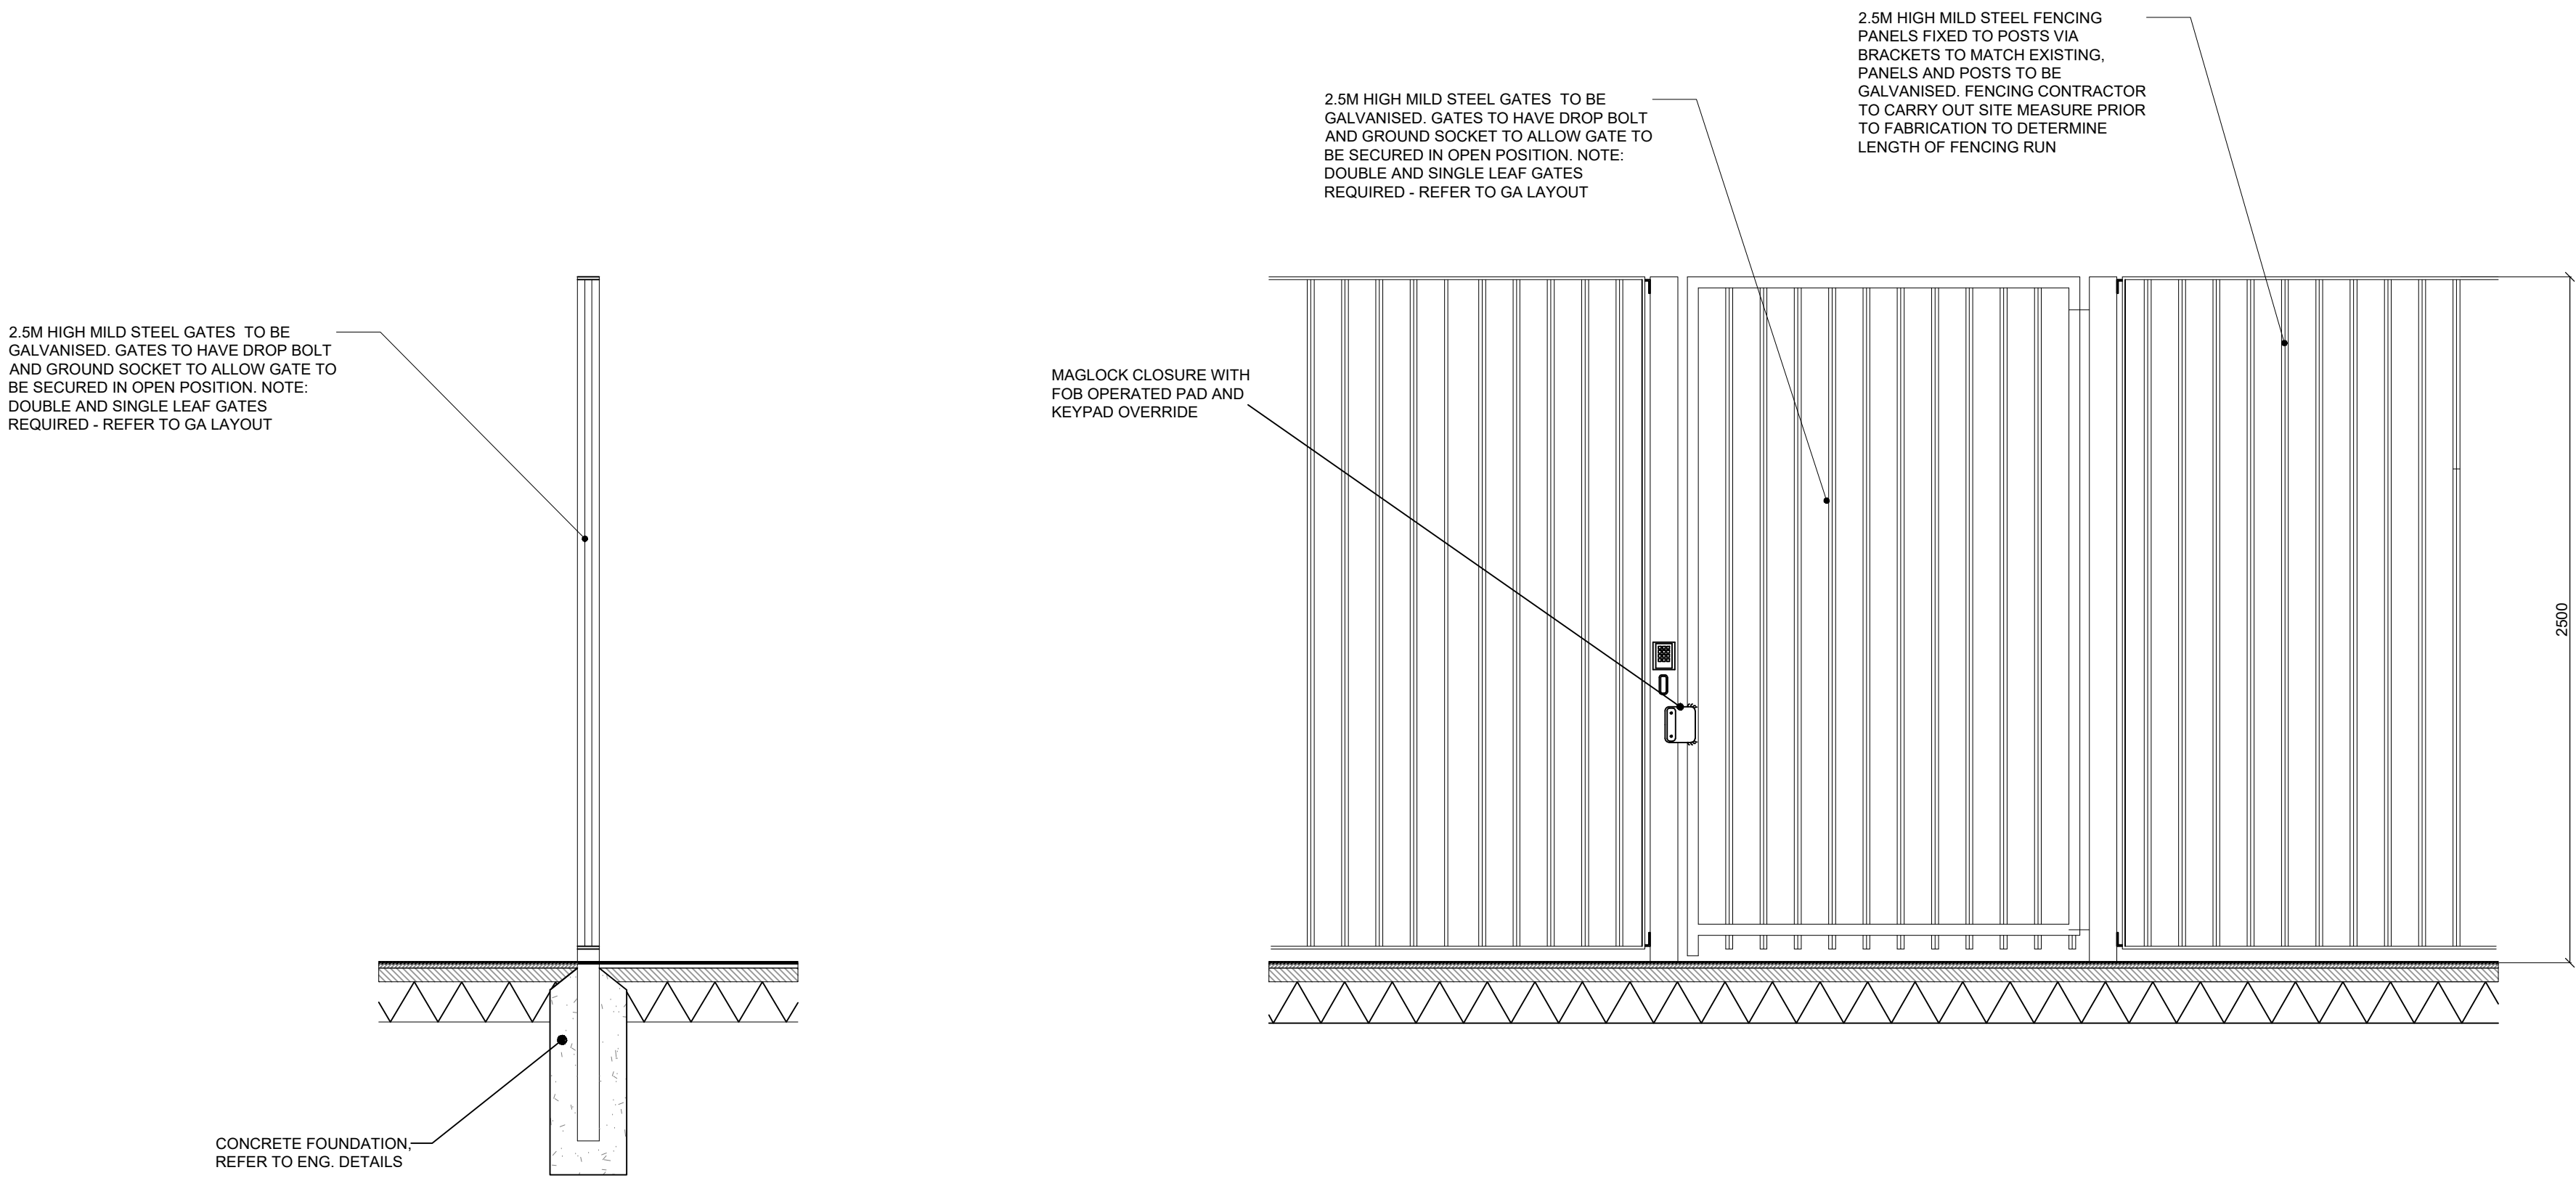

SECTIONAL THROUGH RAILINGS
SCALE 1:20

ELEVATION OF 2.5M HIGH RAILINGS AND PEDESTRIAN GATE
SCALE 1:20

REV	DATE	COMMENTS	DRN	CHK	APP
B	27/04/23	panels and fence height updated		BA	
A	24/04/23	fencing and gate types updated		BA	



UBU Design LTD
7a Wintex House, Easton Lane
Business Park, Easton Lane,
Winchester, Hants, SO23 7RQ
+44 (0) 1962 856 008
studio@ubu-design.co.uk
www.ubu-design.co.uk

PROJECT: BARTON PEVERIL	
TITLE: FENCING DETAILS	
CLIENT: BIDWELLS	
SCALE: 1:20@A1	DATE: 18/04/2023
JOB NO: 3055	DWG NO: 3055-DE-2002
STATUS: STAGE 4 INFO	REV: B