




NOTE: This drawing is the copyright of UBU Design LTD, all rights reserved.
Do not scale from this drawing, except for planning purposes only. All dimensions/levels to be checked. UBU Design LTD accept no liability for any expense loss or damage of whatever nature and however arising from any variation made to this drawing or in the execution of the work to which it relates which has not been referred to them and their prior approval obtained.

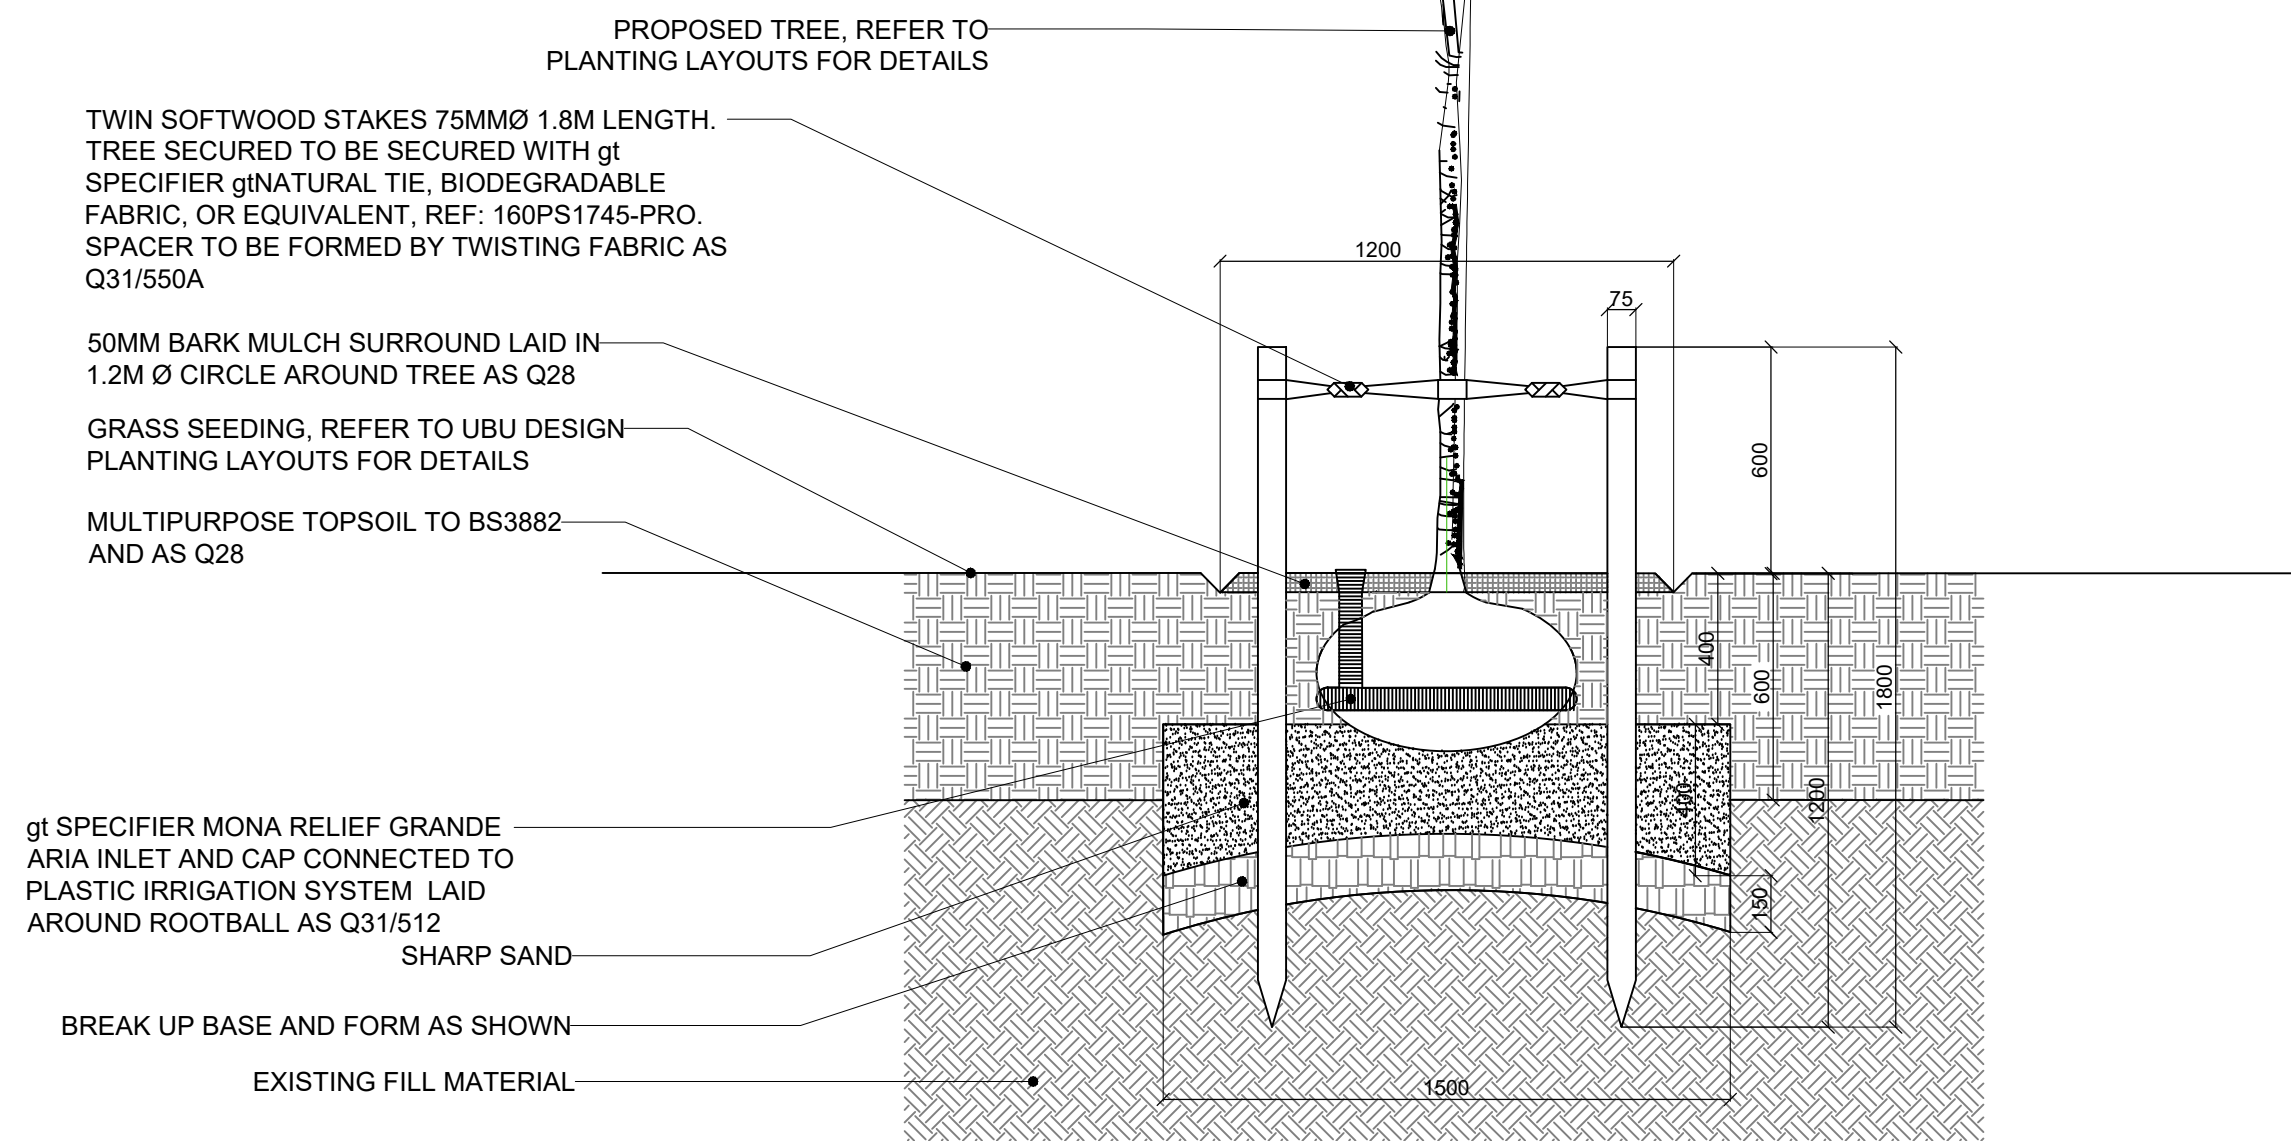


SECTION A-A OF TREE PIT IN GRASS
SCALE 1:20

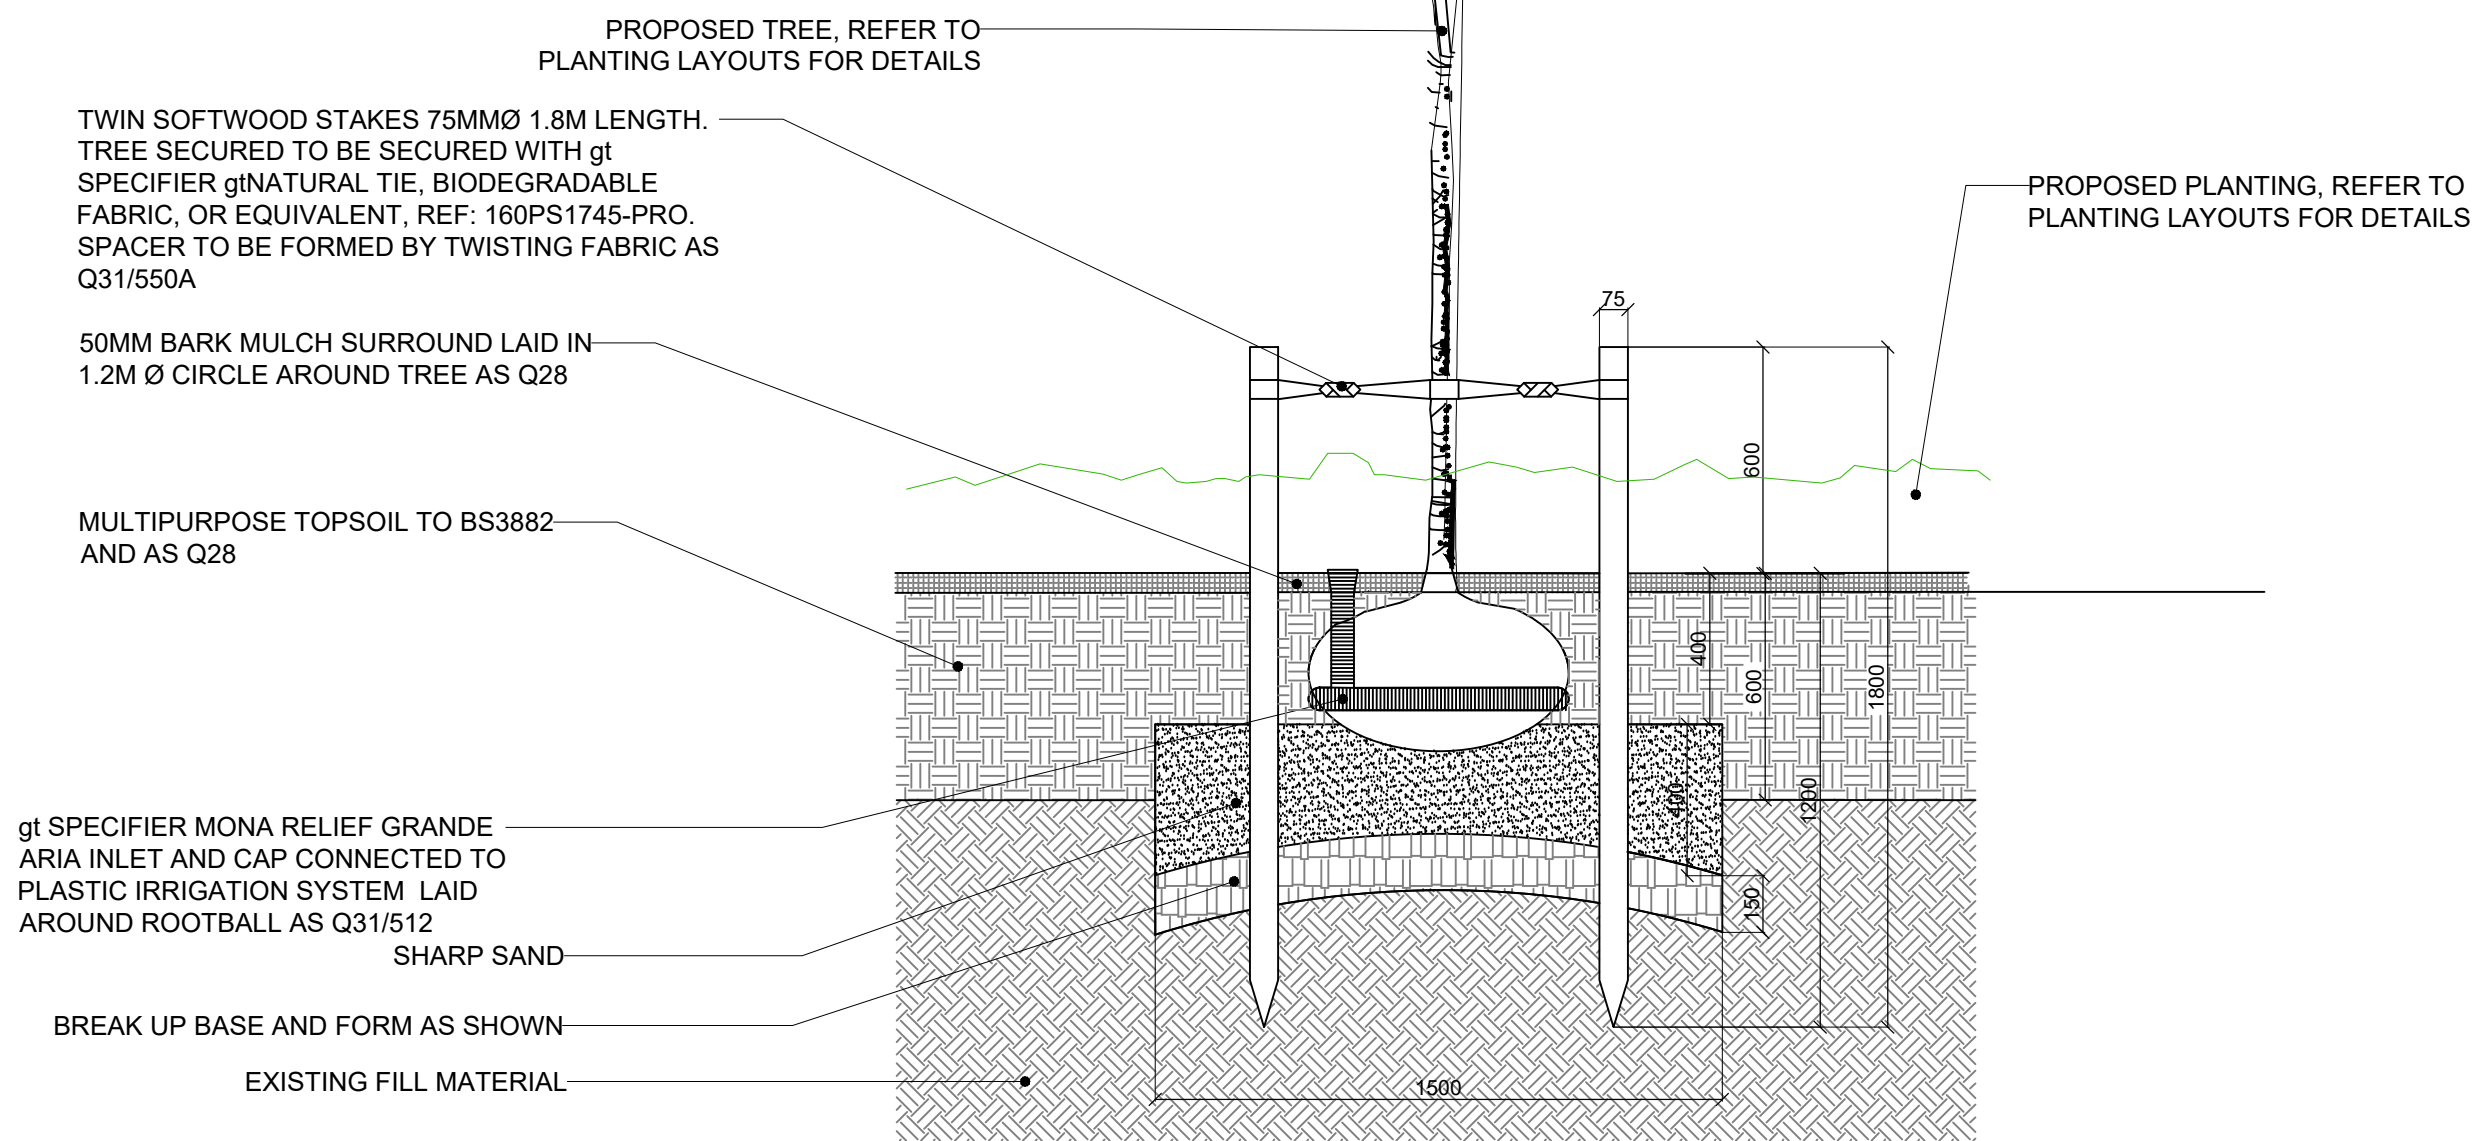


TYPICAL SECTION OF TREE PIT IN PLANTING
SCALE 1:20

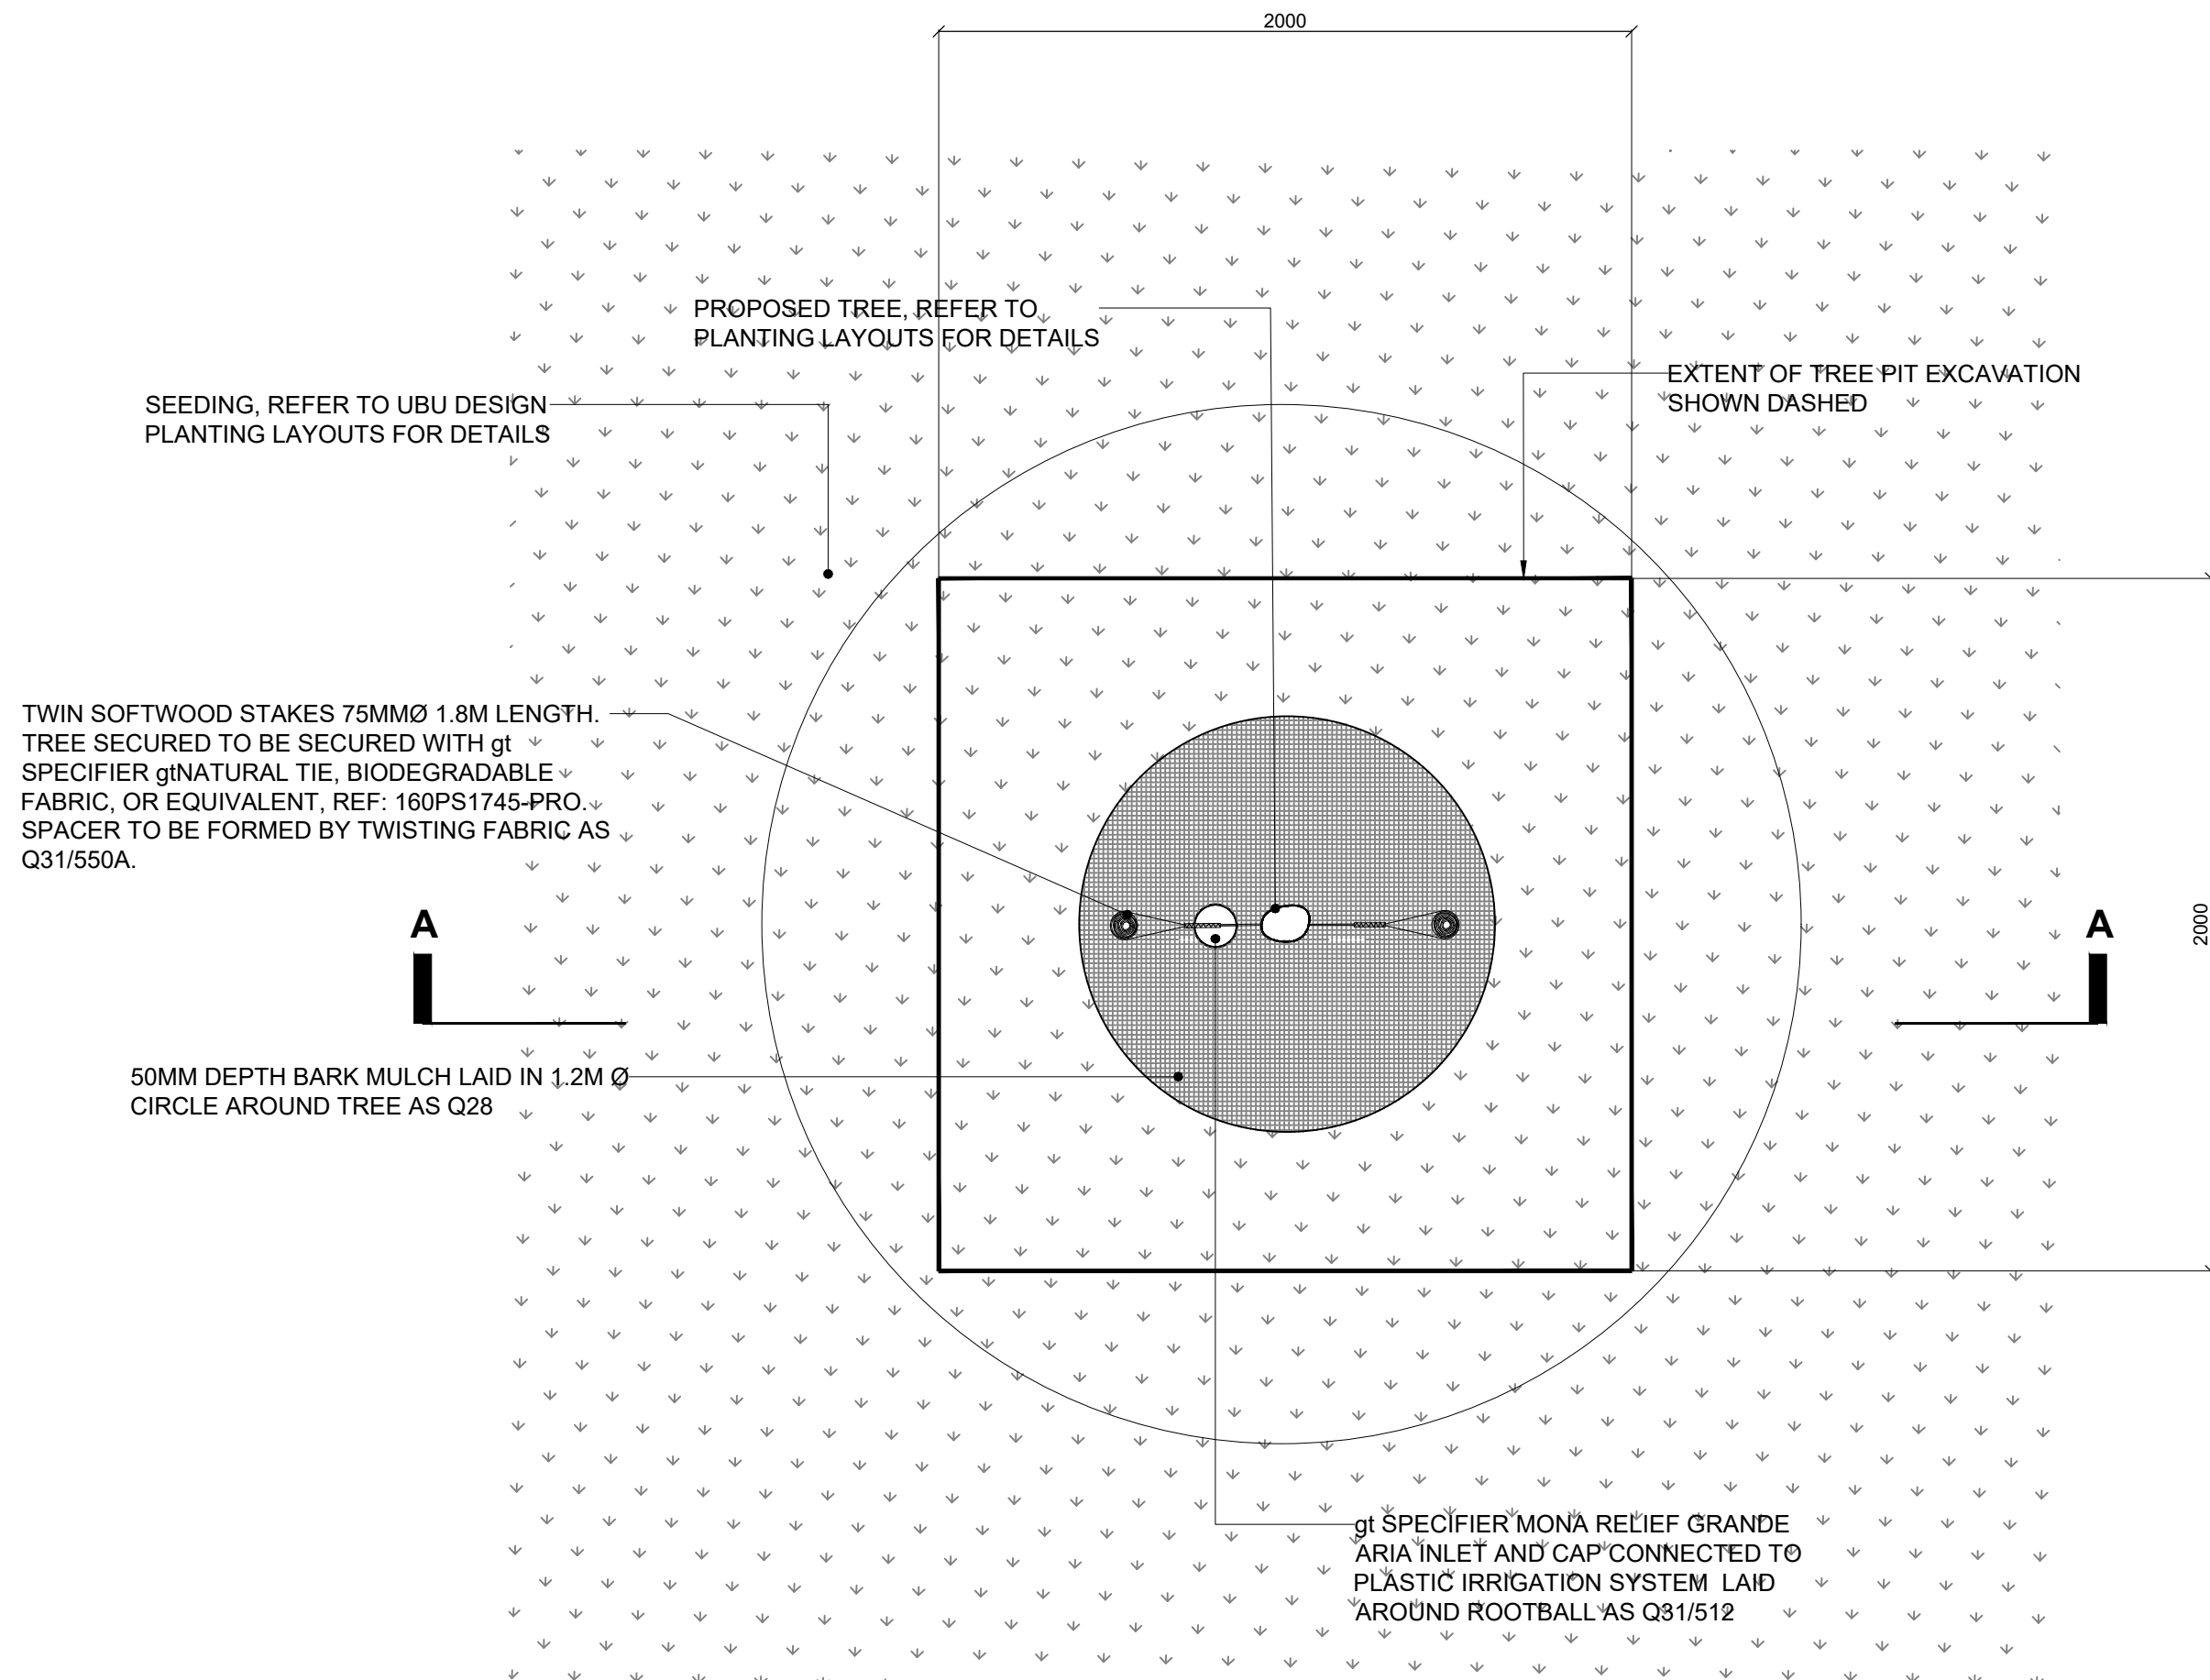

DETAIL PLAN OF TREE IN GRASS
SCALE 1:20

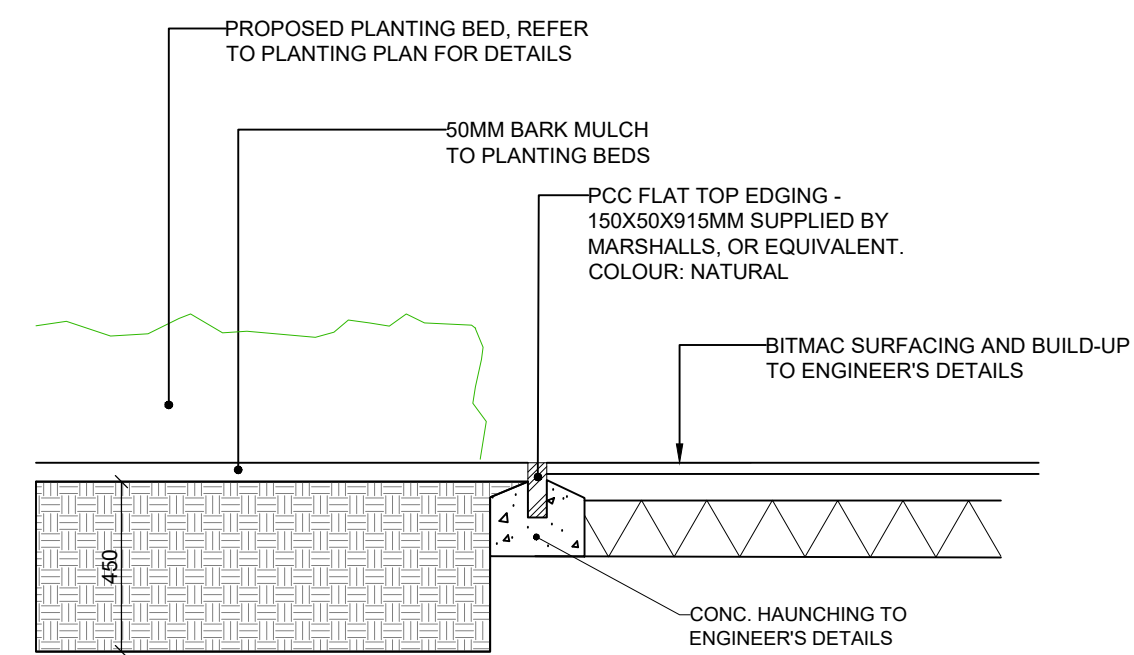

TYPICAL SECTION THROUGH PLANTING BED
ADJACENT TO PAVING
SCALE 1:20

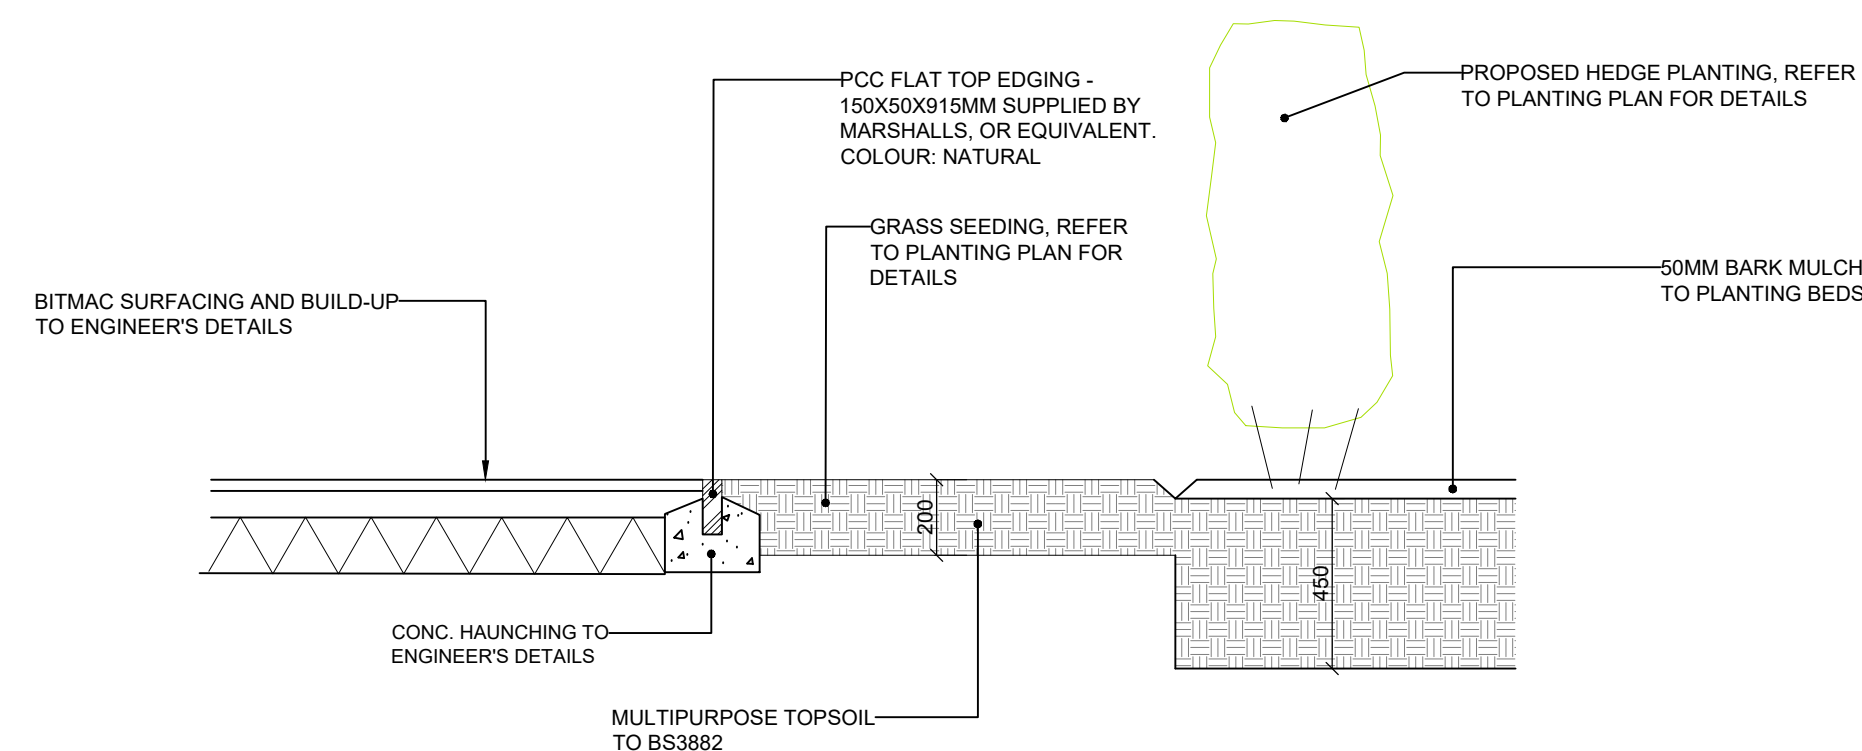

TYPICAL THROUGH PATH AND SOFT LANDSCAPE FINISHES
SCALE 1:20

REV	DATE	COMMENTS	DRN	CHK	APP
-----	------	----------	-----	-----	-----

UBU Design LTD
7a Wintex House, Easton Lane
Business Park, Easton Lane,
Winchester, Hants, SO23 7RQ
+44 (0) 1962 856 008
studio@ubu-design.co.uk
www.ubu-design.co.uk

PROJECT:	BARTON PEVERIL	
TITLE:	TREE PIT DETAILS	
CLIENT:	BIDWELLS	
SCALE:	1:20@A1	DATE: 03/04/2023
JOB NO:	3055	DWG NO: 3055-DE-2000
STATUS:	STAGE 4 INFO	REV: A