




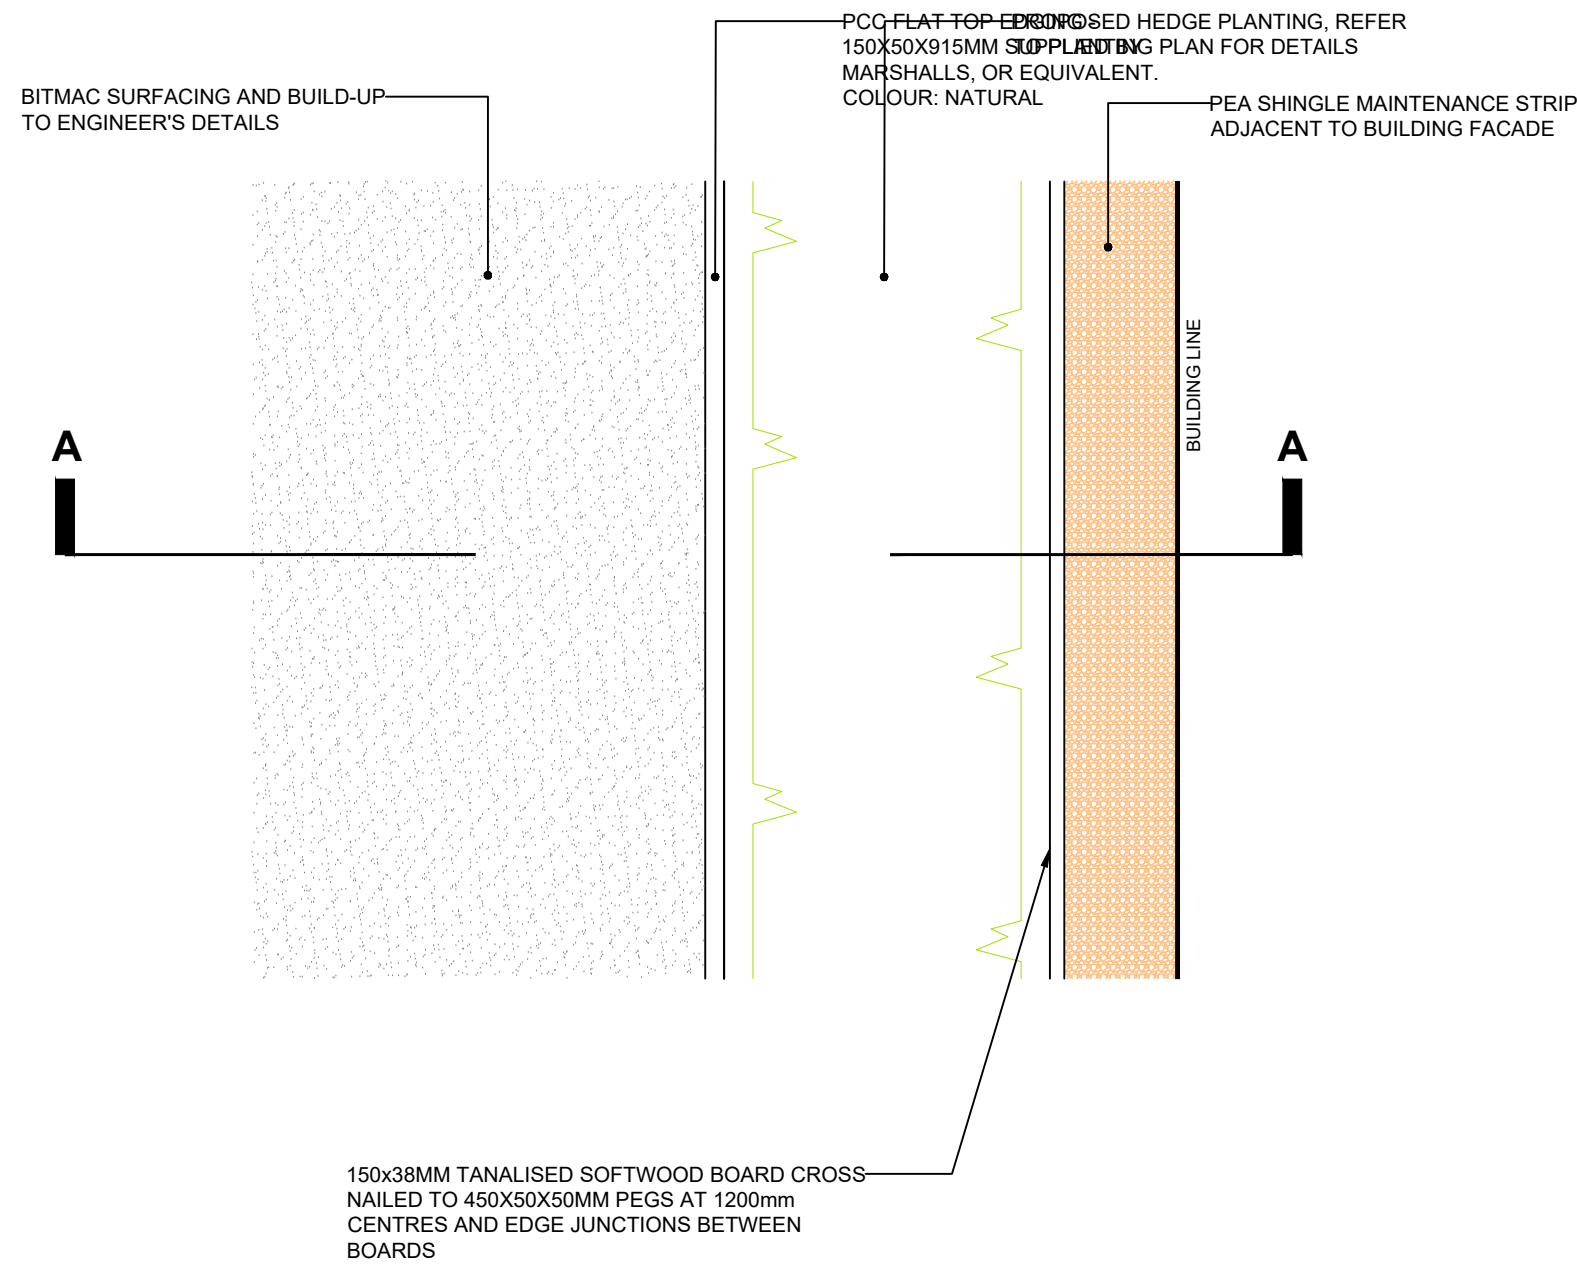


DETAIL PLAN PATH AND SOFT LANDSCAPE FINISHES
SCALE 1:20

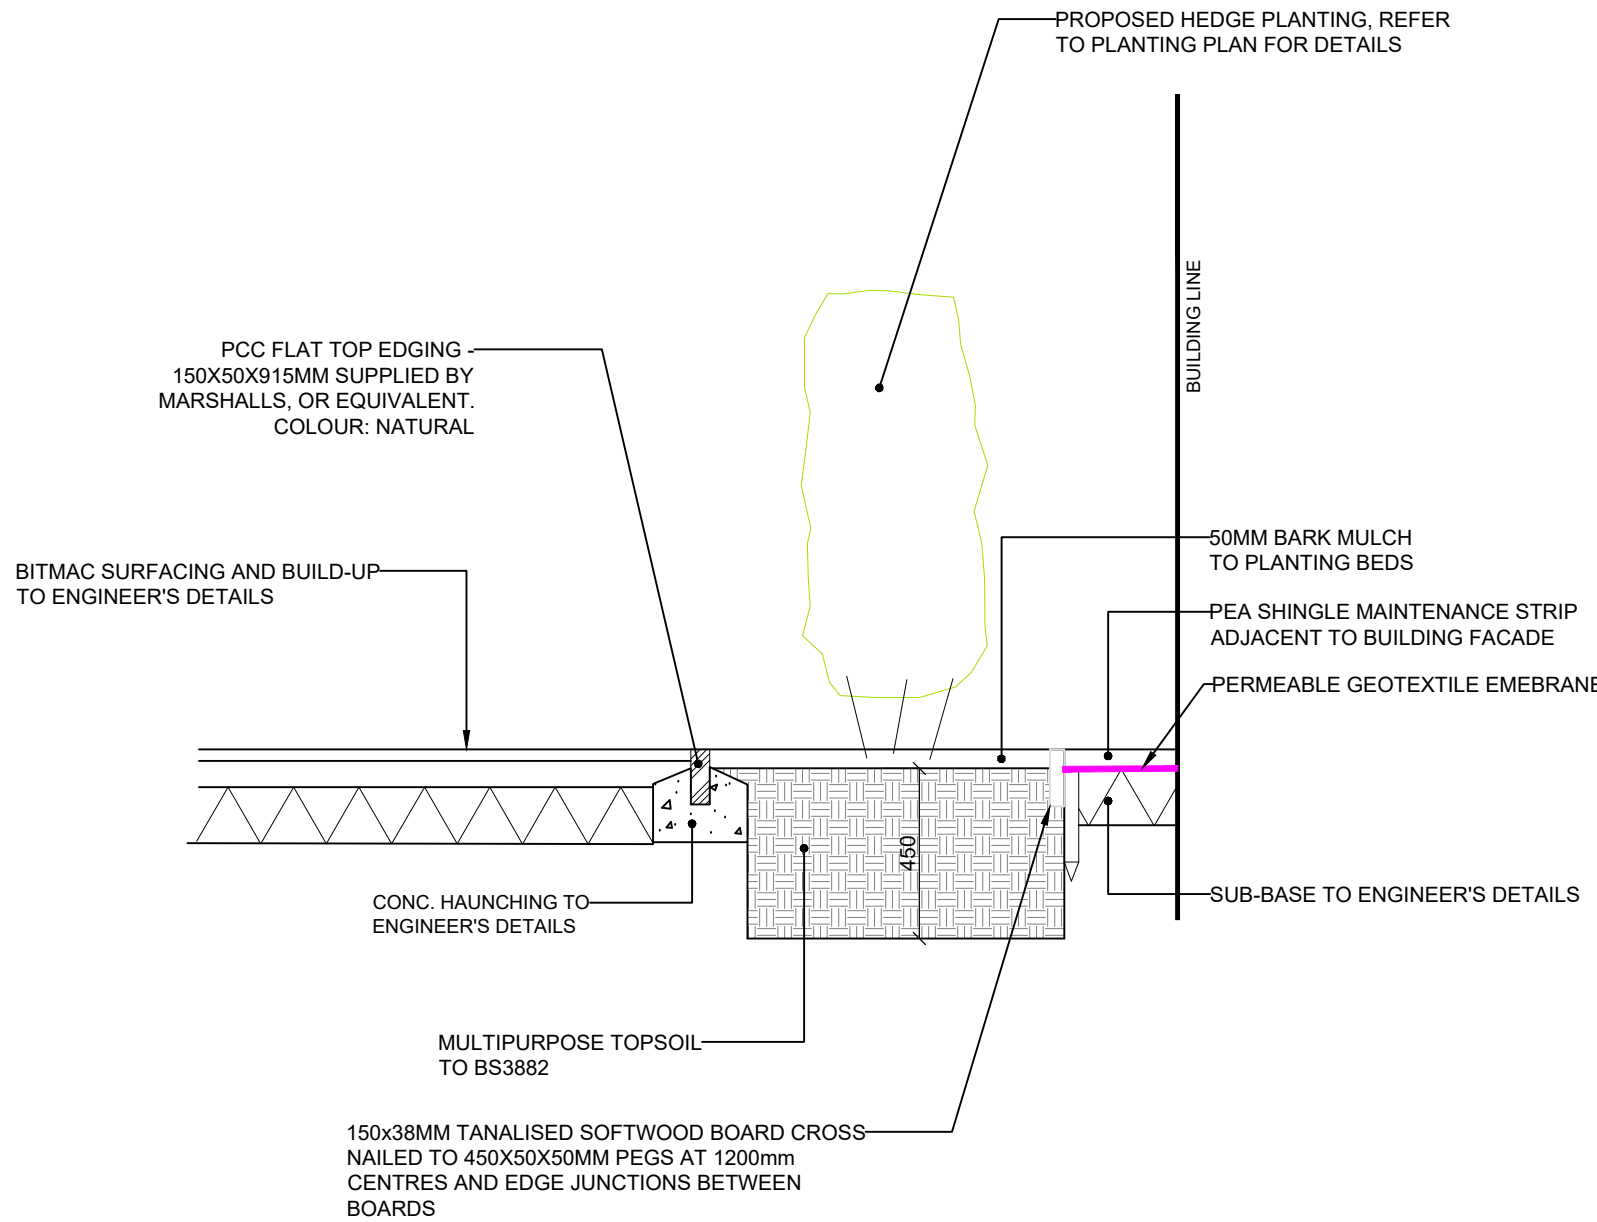


SECTION A-A THROUGH PATH AND SOFT LANDSCAPE
FINISHES ADJACENT TO NEW BUILDING
SCALE 1:20

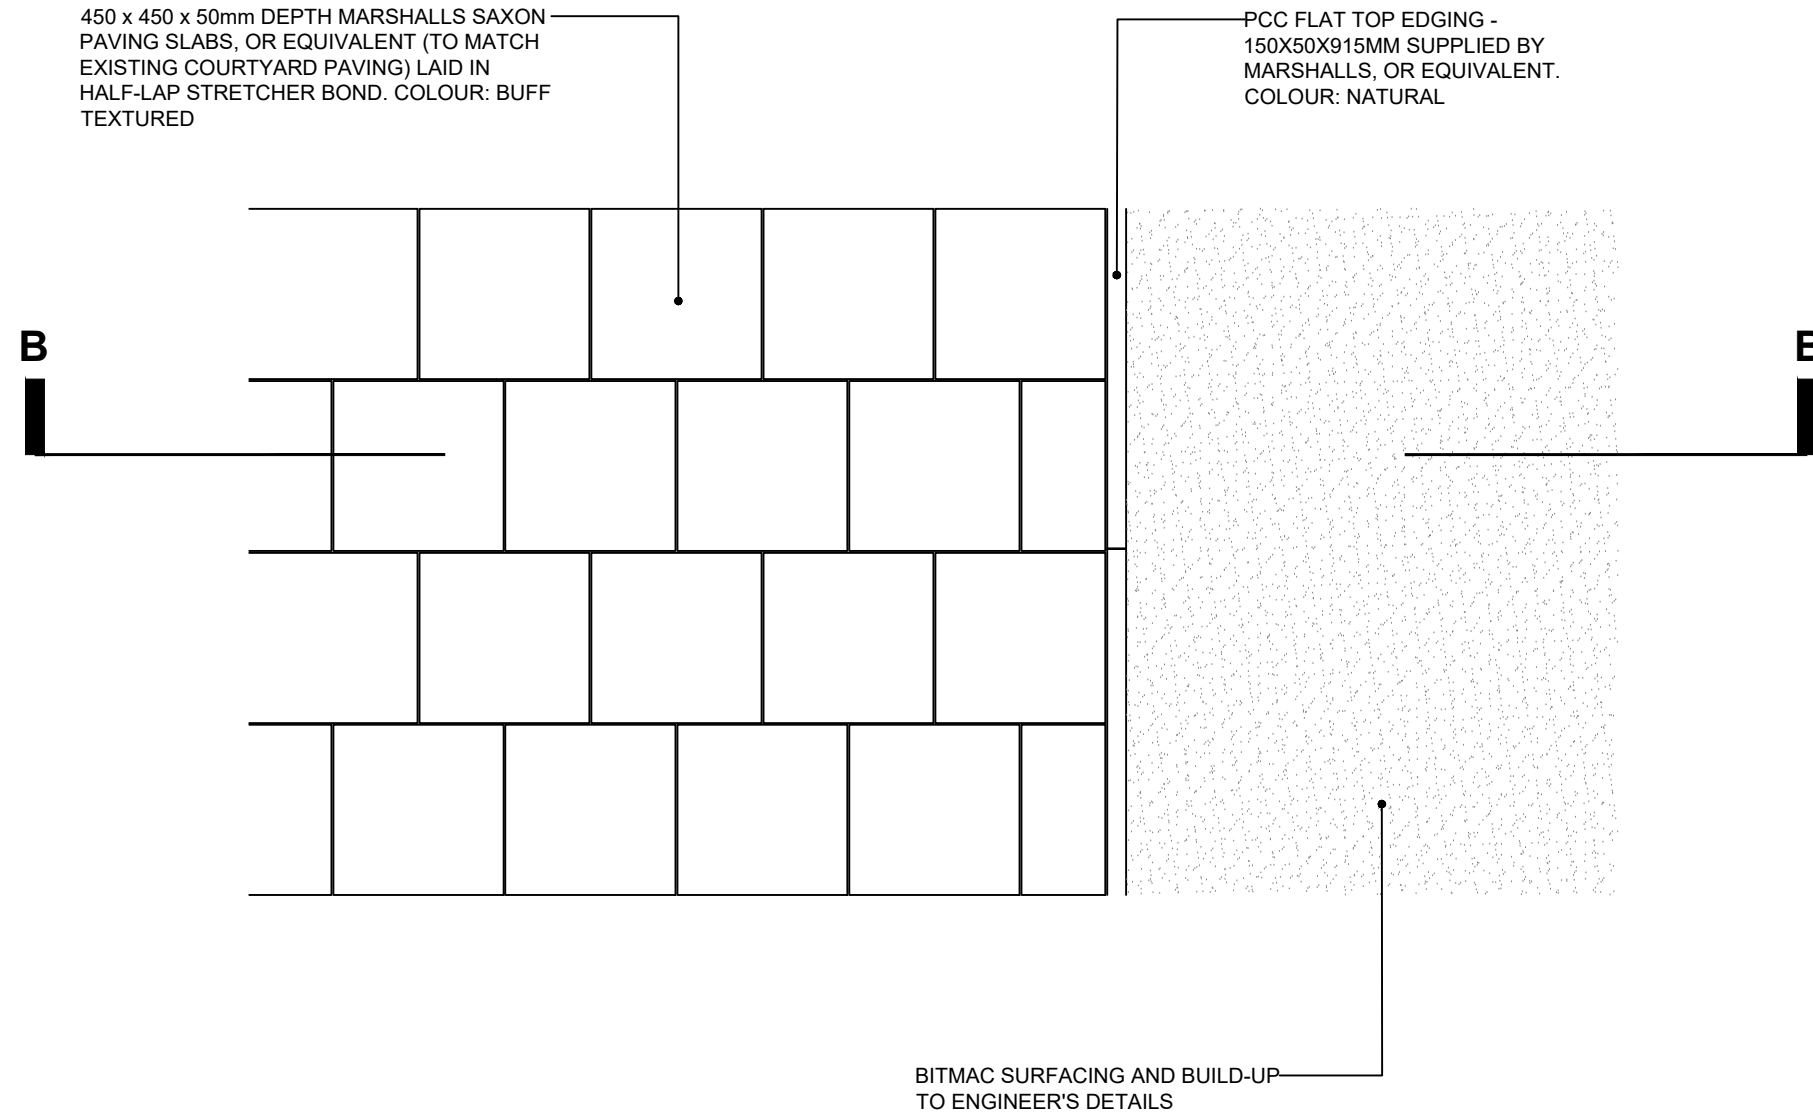

DETAIL PLAN OF PAVING AND BITMAC SURFACING
SCALE 1:20

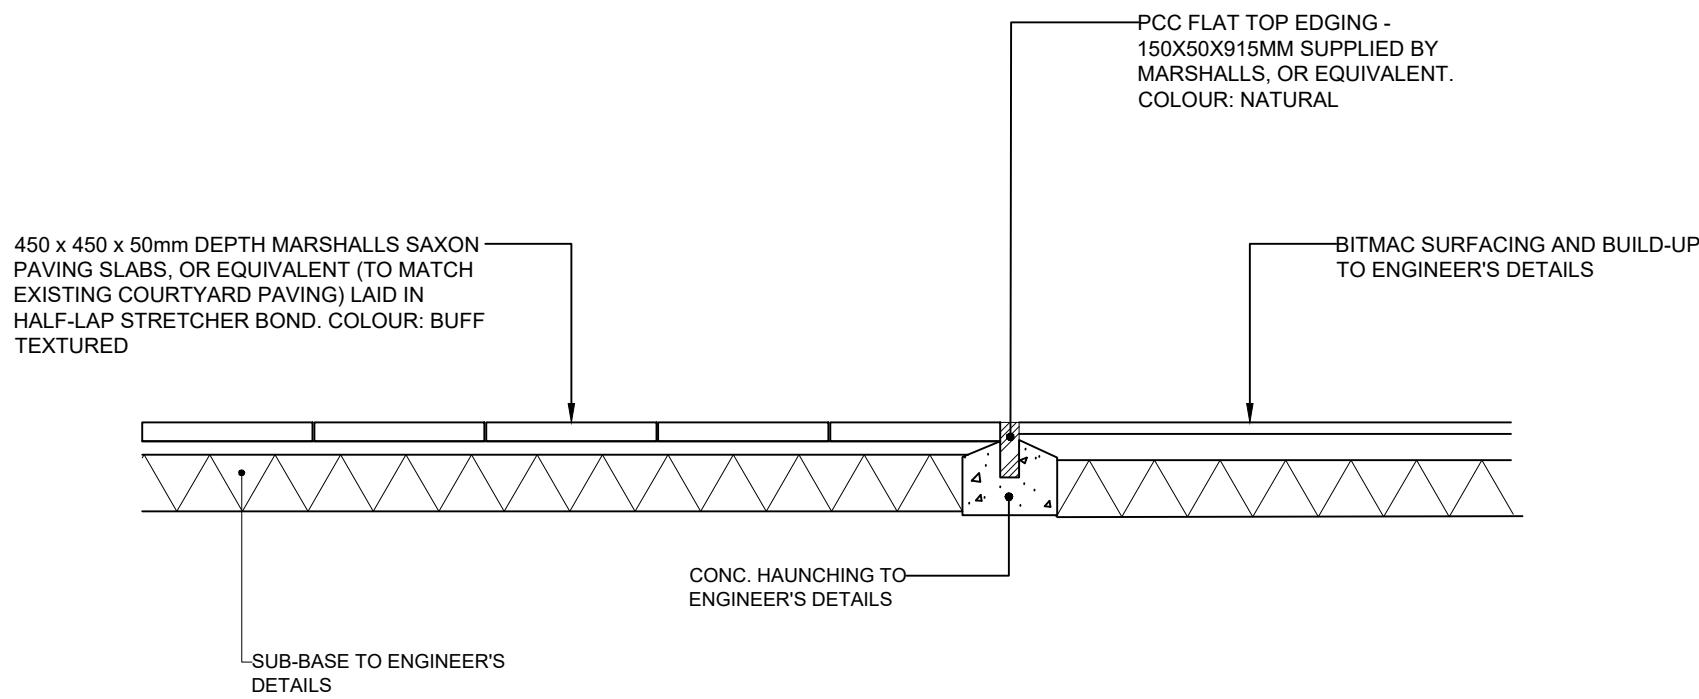

SECTION B-B THROUGH PAVING AND BITMAC SURFACING
SCALE 1:20

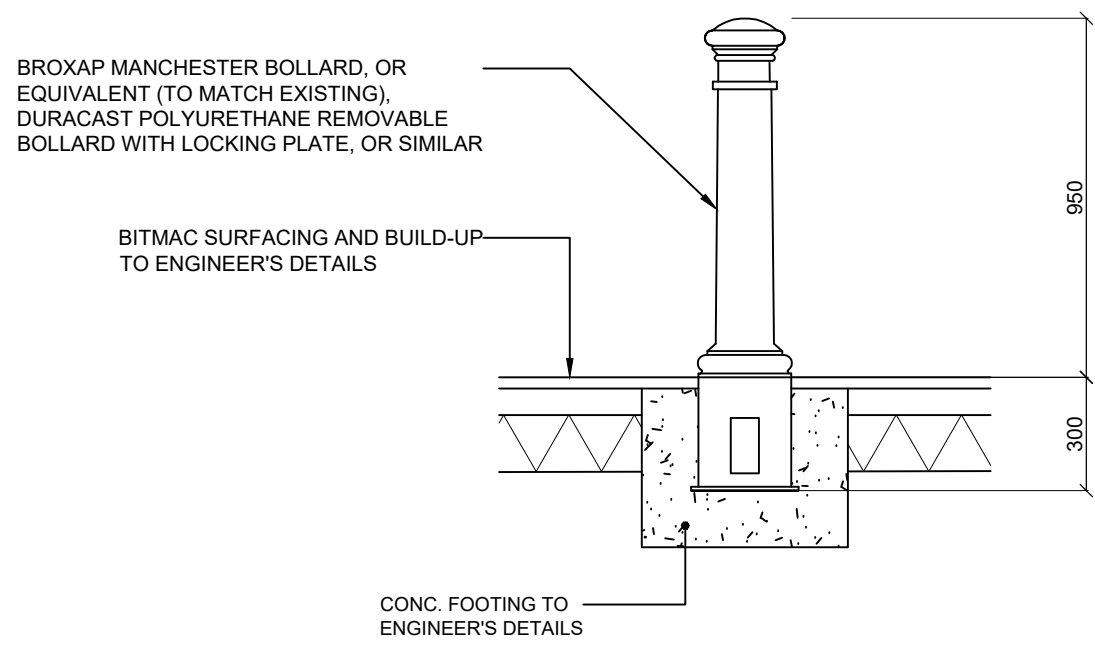

TYPICAL SECTION THROUGH BITMAC
SURFACING AND PROPOSED BOLLARD
SCALE 1:20

NOTE: This drawing is the copyright of UBU Design LTD, all rights reserved.
Do not scale from this drawing, except for planning purposes only. All dimensions/levels to be checked. UBU Design LTD accept no liability for any expense loss or damage of whatsoever nature and however arising from any variation made to this drawing or in the execution of the work to which it relates which has not been referred to them and their prior approval obtained.

REV	DATE	COMMENTS	DRN	CHK	APP
A	20/04/2023	ISSUED FOR PERMIT			

ubu design	UBU Design LTD 7a Wintex House, Easton Lane Business Park, Easton Lane, Winchester, Hants, SO23 7RQ +44 (0) 1962 856 008 studio@ubu-design.co.uk www.ubu-design.co.uk
----------------------	---

PROJECT:	BARTON PEVERIL		
TITLE:	SURFACING DETAILS		
CLIENT:	BIDWELLS		
SCALE:	1:20@A1	DATE:	14/04/2023
JOB NO:	3055	DWG NO:	3055-DE-2001
STATUS:	STAGE 4 INFO	REV:	A