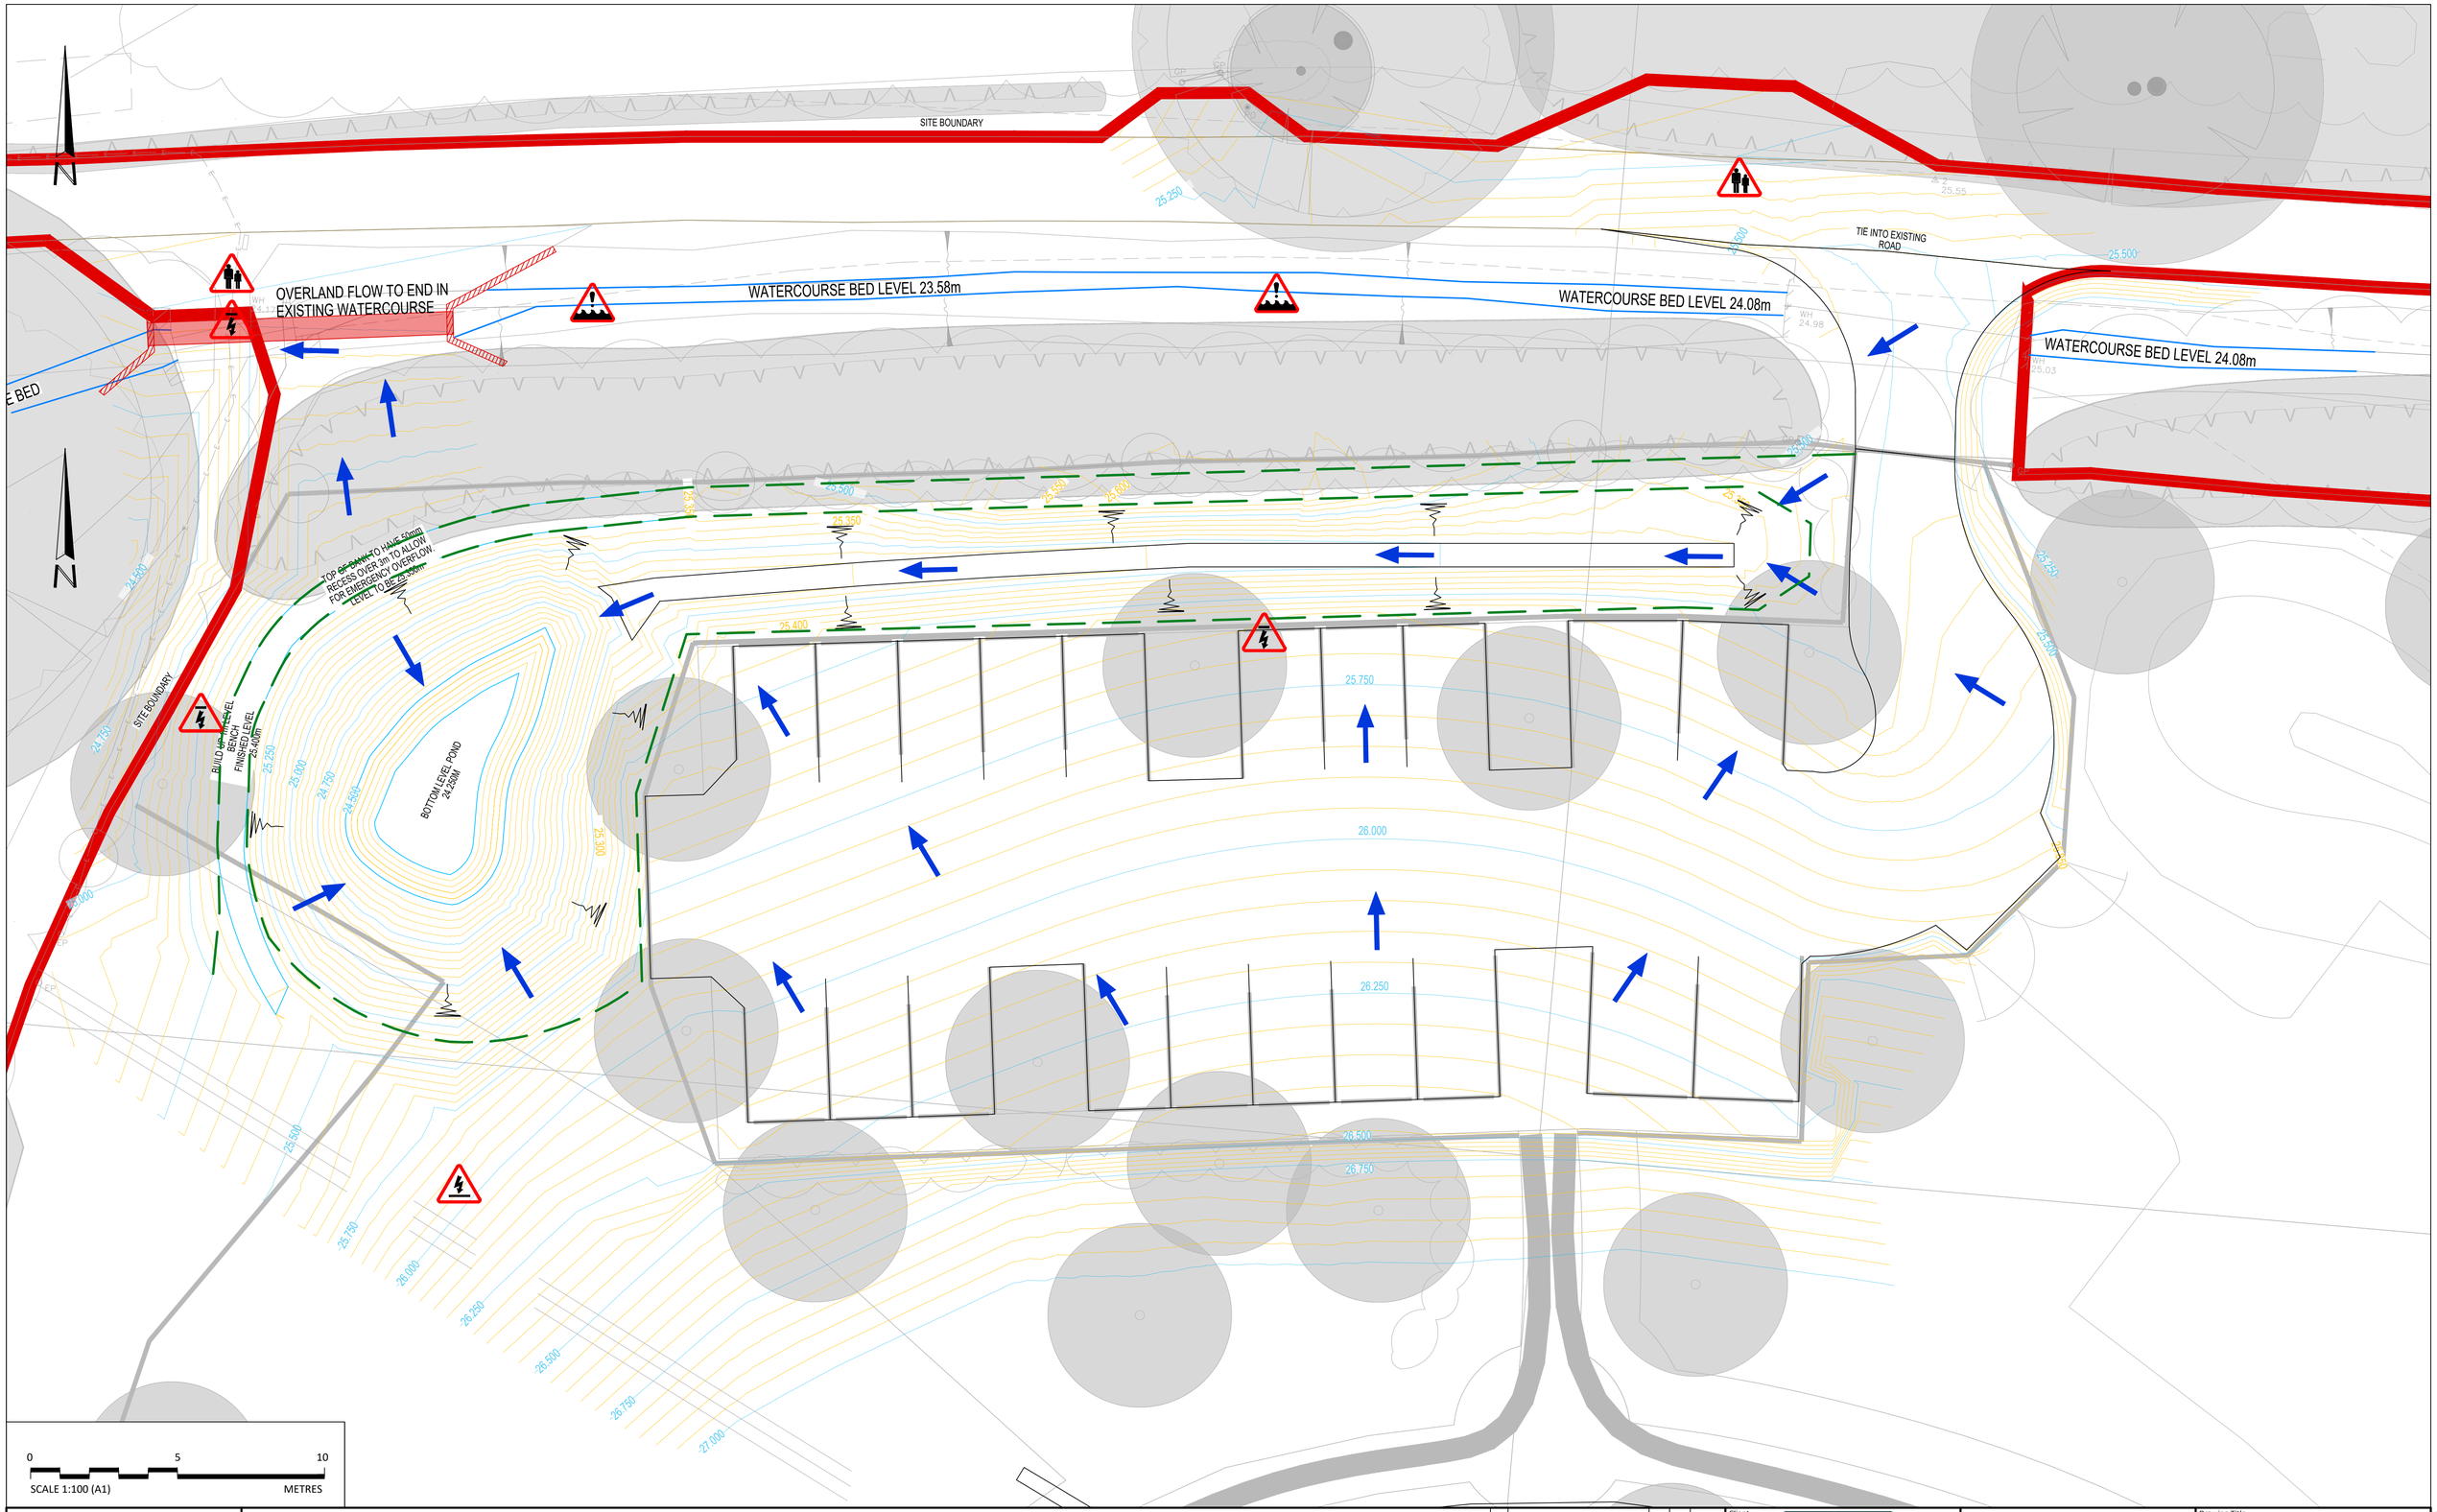


0 5 10

SCALE 1:100 (A1) METRES

CDM RESIDUAL RISKS

The work shown on this drawing is both familiar to the designers and routinely safely built in similar circumstances by competent contractors.

Risks are not considered significant.

~~**Relevant data is included in the Pre-Construction Information Pack.**~~

Signed: NW **Date: 29/09/2023**

DO NOT SCALE THIS DRAWING FOR CONSTRUCTION PURPOSES.

CONTRACTOR TO CHECK ALL DIMENSIONS AND REPORT ALL ERRORS AND OMISSIONS TO THE ENGINEER.

Risk / Hazard: Water Hazard	NOTES: Principal contractor to ensure all health and safety procedures are being correctly followed in relation to all temporary works.
Risk / Hazard: Overhead Services	LEGEND
Risk / Hazard: Underground Services	FLOOD FLOW EXCEEDANCE ARROWS
Risk / Hazard: Interaction with General Public	PROPOSED CONTOURS
	SITE BOUNDARY

Rev	Detail	By	Chk	Date
P01	FIRST ISSUE.	NW	JP	29.09.2023

Revisions

ClarkeBond Project No. B06275

Status S3

Client: EASTLEIGH BOROUGH COUNCIL

Project: STOKE PARK SANG

Purpose of Issue: REVIEW AND COMMENT

clarkebond
MULTIDISCIPLINARY ENGINEERING CONSULTANTS
The Cocoa House
129 Cumberland Road
Bristol BS1 6UY
tel +44 (0) 117 929 2244
e-mail bristol@clarkebond.com
web www.clarkebond.com
Bristol Exeter London Darlington

Drawing Title: FLOOD FLOW EXCEEDANCE LAYOUT

Project	Originator	Volume	Level	Type	Role	Drg No.
B06275	CLK	XX	XX	DR	C	0750

Scale	Date	Revision
1 : 100	29.09.2023	P01

Drawn	Checked	Sheet Size
NW	SI	A1

© This drawing may not be copied without prior written permission.