


0 10 20 30 40 50m

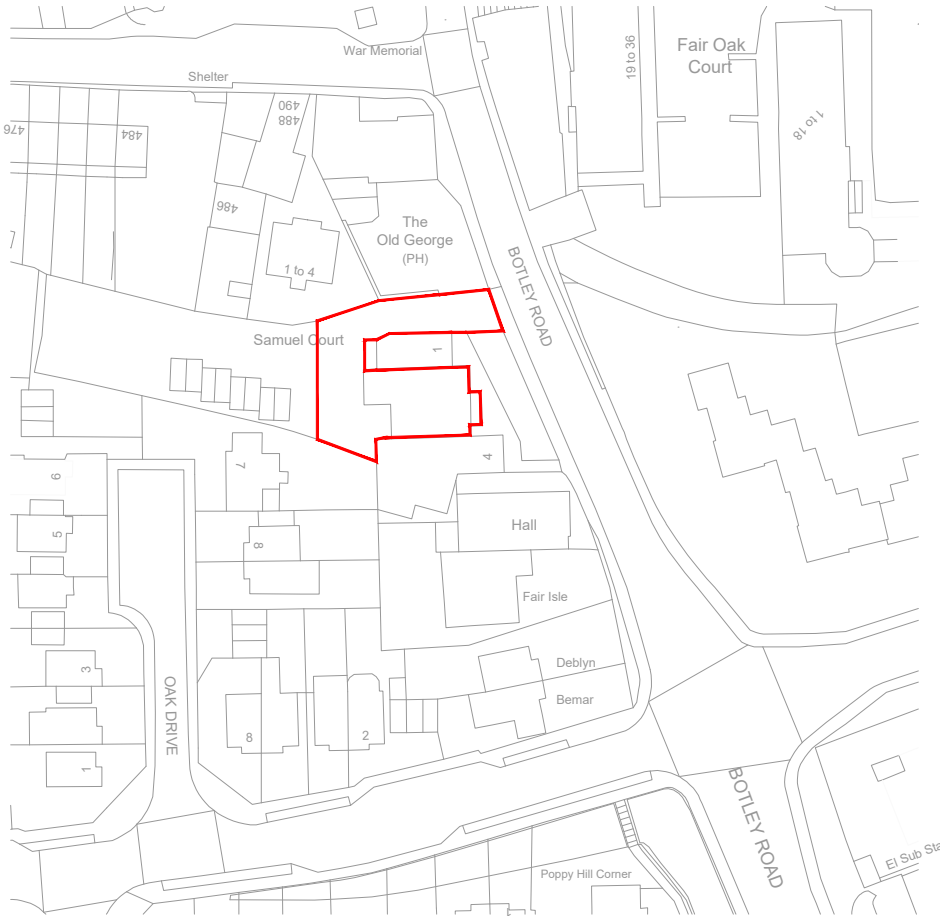

Scale 1:1250



Crown Copyright and database rights 2022. OS 100031961 National Map Centre

NOTES

AEWTP046

- All dimensions and levels are to be checked on site.
- Any discrepancies are to be reported to the architect before any work commences.
- This drawing may be scaled for planning purposes only.
- This drawing shall not be reproduced without express written permission from AEW.
- Title overlay drawings and ownership boundaries are produced using all reasonable endeavours. AEW cannot be responsible for the accuracy or scale discrepancy of base plans supplied to them.
- All works are to be undertaken in accordance with Building Regulations and the latest British Standards.
- All proprietary materials and products are to be used strictly in accordance with the manufacturers recommendations.

CDM 2015

Client notified of duties: **At Annual Review Meeting**
Principal Designer: **Bernard Sims Associates**

Unless noted below, all known hazards have been highlighted on the drawing:

Application Boundary Indicated Thus: —

Application Area	547.5m ²
------------------	---------------------

B	05/10/2023	GH	AL
Drawing updated to suite drawing stage			
A	07/12/2022	WG	AL
Red line boundary updated			
-	29/11/2022	WG	AL
Initial issue			

REV	Date	Drawn by: -	Checked by: -
-----	------	-------------	---------------

Status	Purpose of Issue
--------	------------------

S2	For Approval
-----------	---------------------

drawing stage	Stage 4b - Advertisement
---------------	---------------------------------

client	Domino's Pizza Group
--------	-----------------------------

project	2-3 Botley Road, Fair Oak, Eastleigh, SO50 7ZH	store	PJ004923
---------	---	-------	-----------------

drawing title	Location Plan
---------------	----------------------

date	18/11/2022	drawn	WG
scale@A4	1:1250	checked	AL

Location Plan

Rev

B

Job No

13071-AEW-PJ004923-XX-DR-0005

aew architects
0161 214 4370
www.aewarchitects.com

aew