



Legend Soft Landscape

- Existing - Vegetation**
Existing vegetation to be retained where possible and enhanced.
- Proposed - Trees**
- Proposed - Hedgerows**
- Proposed - Vertical Planting**
- Proposed - Planting Areas**
- Proposed - Native Shrub Planting Areas**
- Proposed - Flowering Grassland Areas**
- Proposed - SuDS Planting**
- Proposed - Lawns**
- Proposed - Reptile Hibernaculum**
Indicative location only.
Refer to Project Ecologist's recommendations.

Notes:

- All alternatives to proposed materials to be fit for purpose, of equal quality and subject to Landscape Architect's approval.
- For detailed soft landscape scheme proposals refer to LLD2859-LAN-DWG-200 - Detailed Planting Plan Series, LLD2859-LAN-SCH-002 - Detailed Planting Schedule and Specification and LLD2859-LAN-SPE-001 - Soft Landscape Specification.

Legend Hard Landscape

- Site Boundary**
- Proposed - F2 - F3 Fences & Walls**
For typology refer to Architect's layout
- Proposed - PV1 Access Road**
Type: Trafficable Asphalt
Refer to Engineer's specification.
- Proposed - PV2 Drives**
Type: Permeable block paving
Product: Aquasett Permeable Block Paving by Forterra
Size: 200x100x80 mm
Colour: Vendage
Laying pattern: Stretcher
- Proposed - PV3 Car Park Paving**
Type: Permeable block paving
Product: Aquasett Permeable Block Paving by Forterra
Size: 200x100x80 mm
Colour: Charcoal with edging course in Natural
Laying pattern: Herring Bone
- Proposed - PV4 Footway Surface**
Type: Pedestrian Asphalt
Refer to Engineer's specification.
- Proposed - PV5 Patio Paving**
Type: Flag paving
Product: Bronte by Brett
Size: Assorted; 600x600; 600x450x 450x450; 600x300; 300x300; 32 mm depth
Colour: Weathered Buff; riven-style finish
- Proposed - PV6 Grass Paving**
Product: Grassguard ermeable paving by Marshalls
Size: 500x300x100 mm;
- Proposed - PV7 POS Path Surface**
Type: Self-binding aggregate surface
Colour: Buff
- Proposed - PV8 Impact Absorbing Surface**
Type: Recycled rubber mulch
Colour: Brown and green mix

Picnic tables

Access footpath
Proposed material:
Self-binding gravel.

Ramped path to challenge the mounds and enable play at height for physically impaired children.

Scramble Net feature
Proposed product: 'Scramble Net' by Jupiter Play.

Sandpit with natural features and access for wheelchair.

Timber bridge among small trees.

Landform with sections of tree trunk as seating.

Play Panels
Exemplar product: 'Tic Tac Toe' by Jupiter Play.

Seating for carers.


Climbing dome
Proposed product: 'Crumb Net' by Kopman.

Balance feature
Long tree trunks as climbing and balancing play feature.

Parallel bars calisthenics equipment.

Proposed flowering grassland managed to benefit wildlife, including reptiles.


Pull-up bars calisthenics equipment.

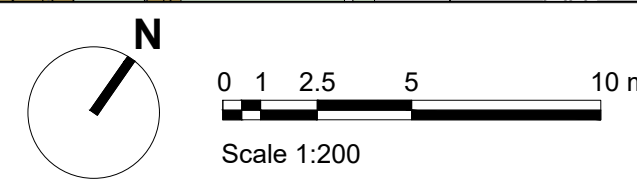

Hard and Soft Landscape General Arrangement Grange Road, Netley, Hampshire

PLANNING ISSUE

Rev	Description	Date	Initials
03	Planning Issue	03.10.23	AS
02	Planning Issue	23.08.23	AS
01	Planning Issue	23.08.23	AS
00	Planning Issue	15.02.23	AS

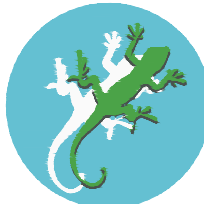 **LIZARD**
Landscape Design and Ecology

The Old Bank, 34 South Street, Tarring, Worthing, West Sussex, BN14 7LH
T. 01903 216033 E. lizardlandscape@btconnect.com W. lizardlandscape.co.uk

Client Elivia Homes Project Title and Location Grange Road Netley, Hampshire			
Drawing Title Hard and Soft Landscape General Arrangement Drawing 1 of 4			
Scale 1:200@A1	Drawn AS	Approved KM	Date 15.02.2023
Drawing No LLD2859-LAN-DWG-103			Revision 03