




© Crown copyright and database rights (2015) Ordnance Survey (LA1000 19622)

EASTLEIGH
BOROUGH COUNCIL

Title
Great Down Park
Long Lane

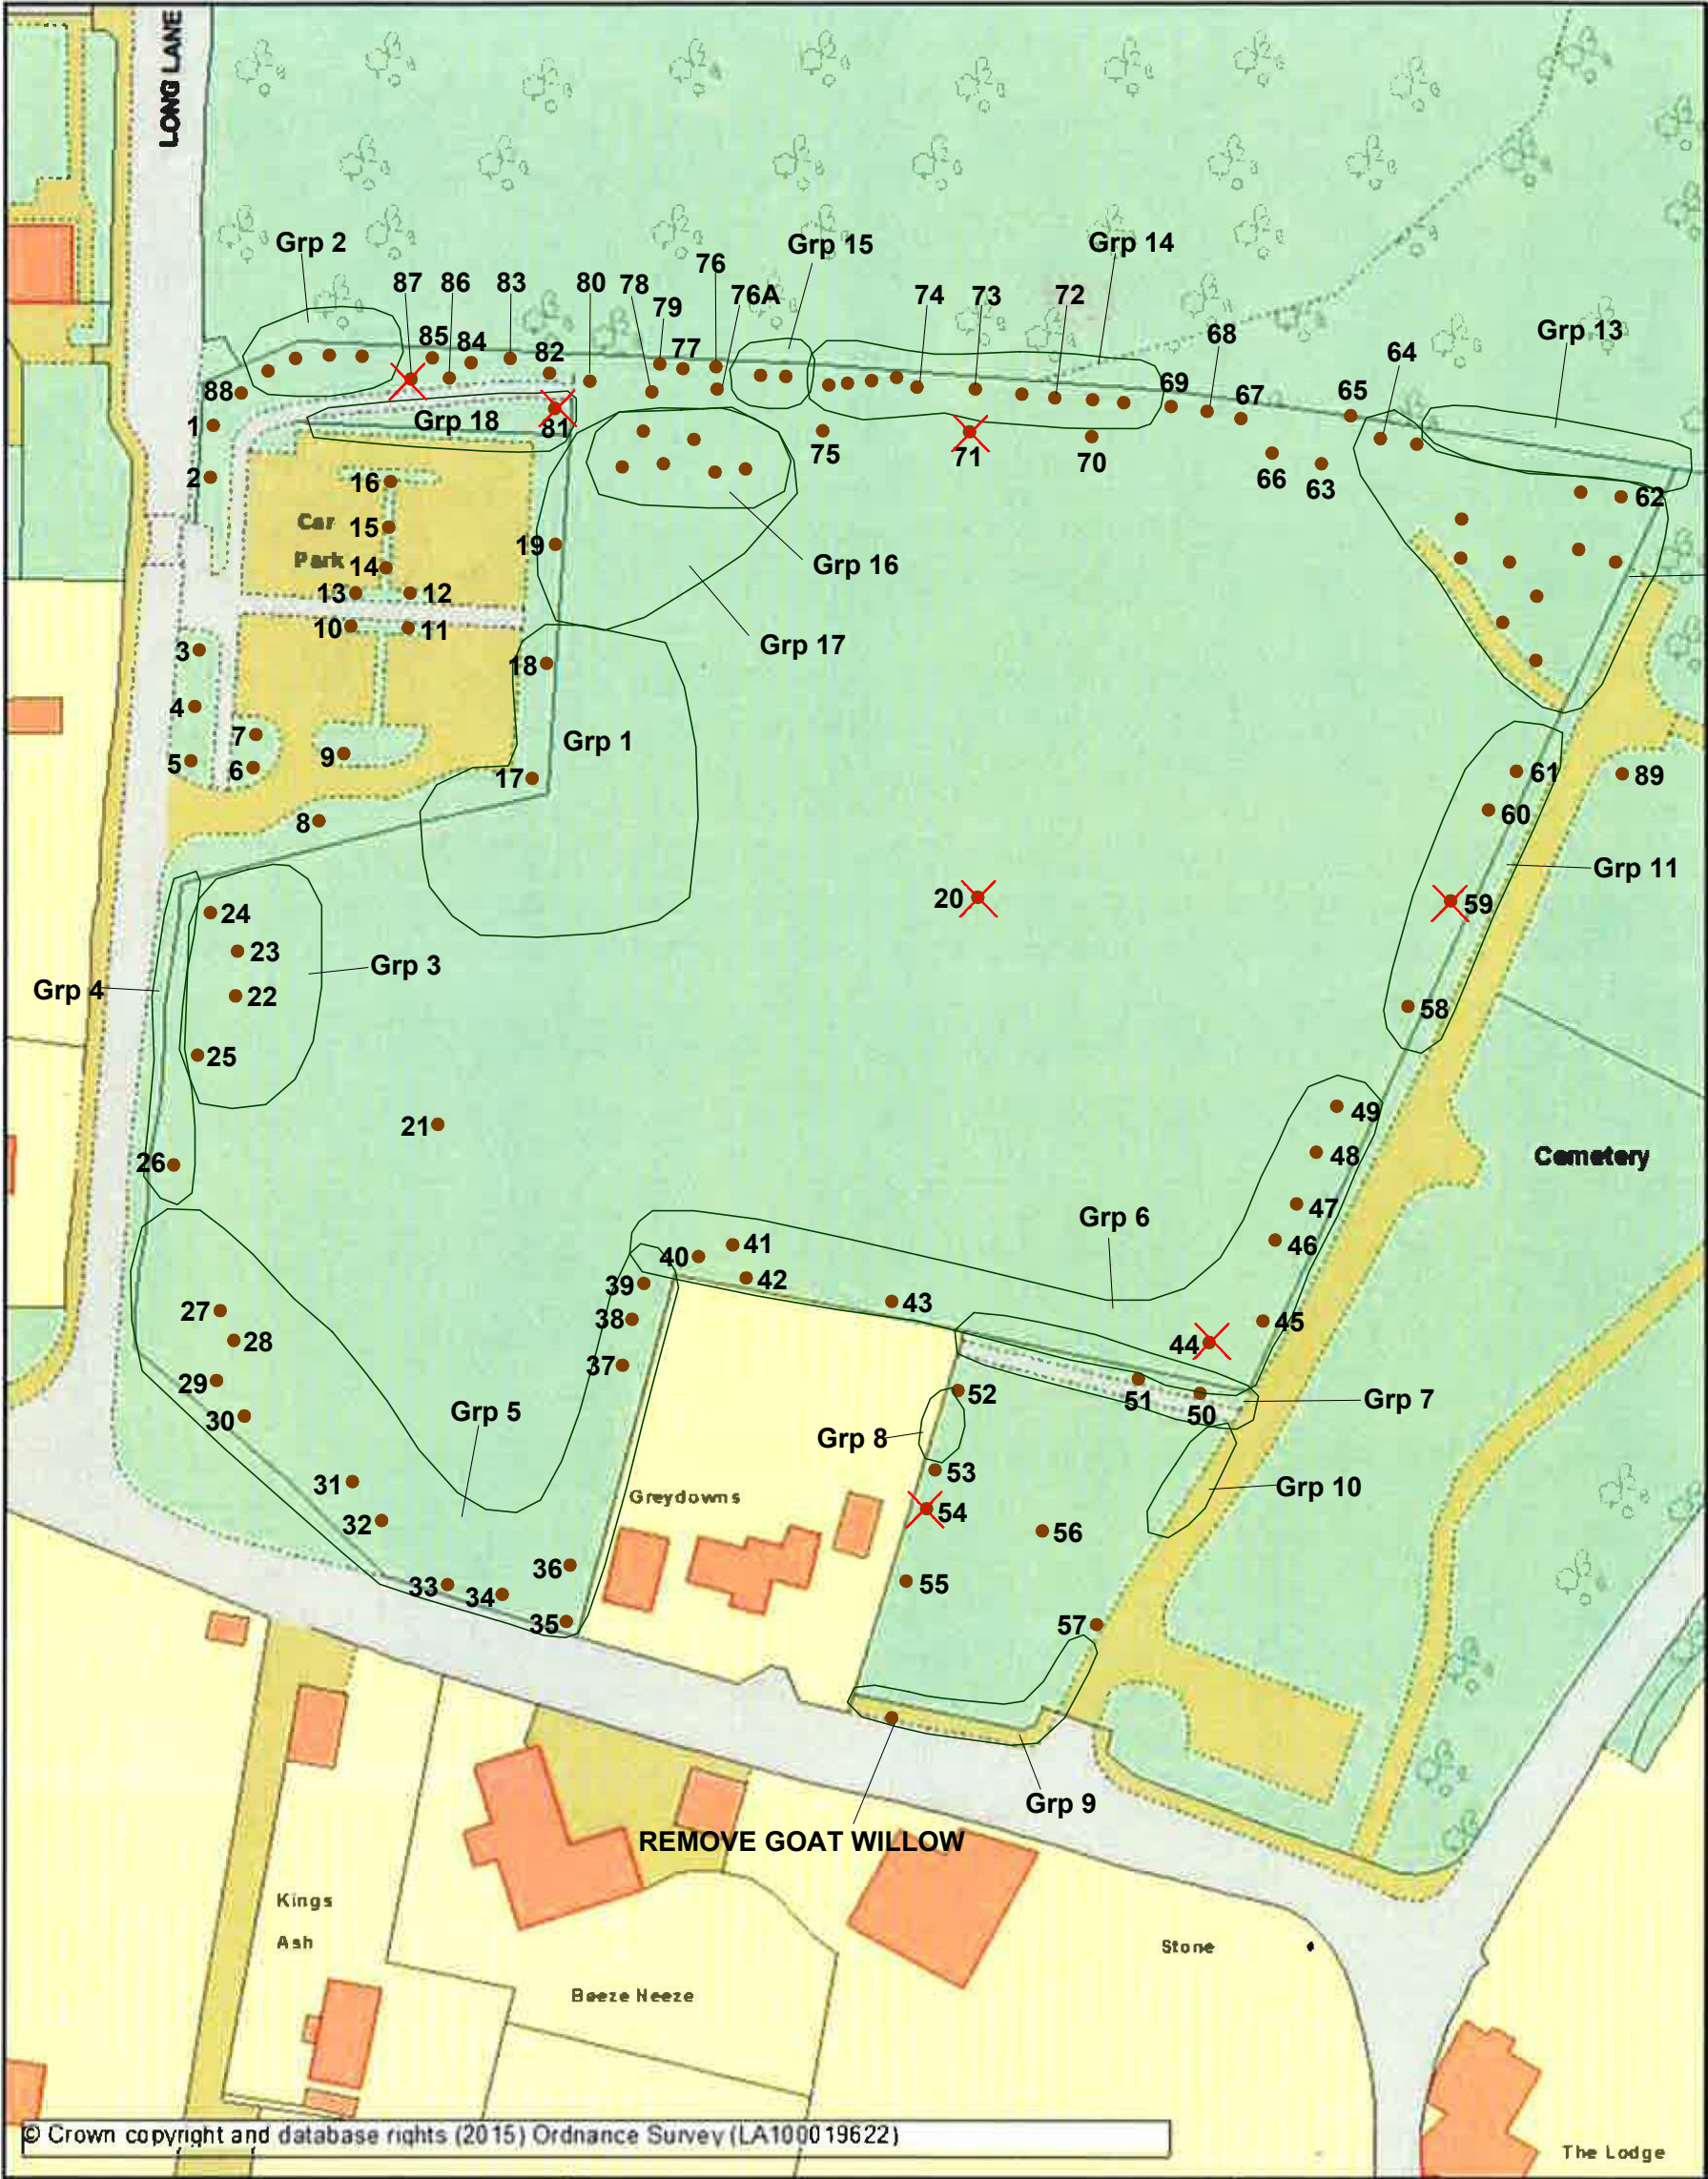

CBA Trees

Chesil House, Arrow Close
Boyatt Wood, Hampshire, SO50 4SY
Tel: 02380 986229
Email: info@cbatrees.co.uk
Web: www.cbatrees.co.uk

CBA11083GDP
Great Down Park, Bursledon
Tree Location Plan

SCALE :
NOT TO SCALE

DATE :
07/09/2023



MAP FILENAME :
CBA11083GDP.01C TLP

Map data shown may contain Ordnance Survey © products supplied by
Pear Technology Services Ltd; Email: info@peartechnology.co.uk
© Crown Copyright and database rights from date shown above
Ordnance Survey © licence number 100023148

CONSERVATION AREA STATUS:
THE TREES ARE WITHIN THE OLD BURSLEDON CONSERVATION AREA



TREES THAT HAVE BEEN PREVIOUSLY REMOVED

**NOTE: ALL TREES AND GROUPS ARE
INDICATIVELY PLOTTED**