


Client Approval					
X	A - Approved				
X	B - Approved with comments				
X	C - Do not use				
Rev.	Revision Note/Purpose of Issue	Drw By	Date	Chk By	Date

Shop			67.4 sqm	GF
01	1b2p flat	50.4 sqm	GF	
02	1b2p flat	50.1 sqm	GF	
03	2b4p flat	76.1 sqm	GF	
04	2b4p flat	76.1 sqm	GF	
05	1b2p flat	50.1 sqm	GF	
06	2b4p flat	71.5 sqm	GF	
stair core			43.2 sqm	GF
07	2b3p flat	67.4 sqm	FF	
08	1b2p flat	50.4 sqm	FF	
09	1b2p flat	50.1 sqm	FF	
10	2b4p flat	76.1 sqm	FF	
11	2b4p flat	76.1 sqm	FF	
12	1b2p flat	50.1 sqm	FF	
13	2b4p flat	71.5 sqm	FF	
stair core			43.2 sqm	FF
14	1b2p flat	50.1 sqm	SF	
15	2b4p flat	76.1 sqm	SF	
16	2b4p flat	76.1 sqm	SF	
17	1b2p flat	50.1 sqm	SF	
18	2b4p flat	71.5 sqm	SF	
stair core			43.2 sqm	SF
1b2p flats		x8		
2b3p flats		x1		
2b4p flats		x9		
TOTAL		18 dwellings		
55 bed spaces		external cycles		

Second floor

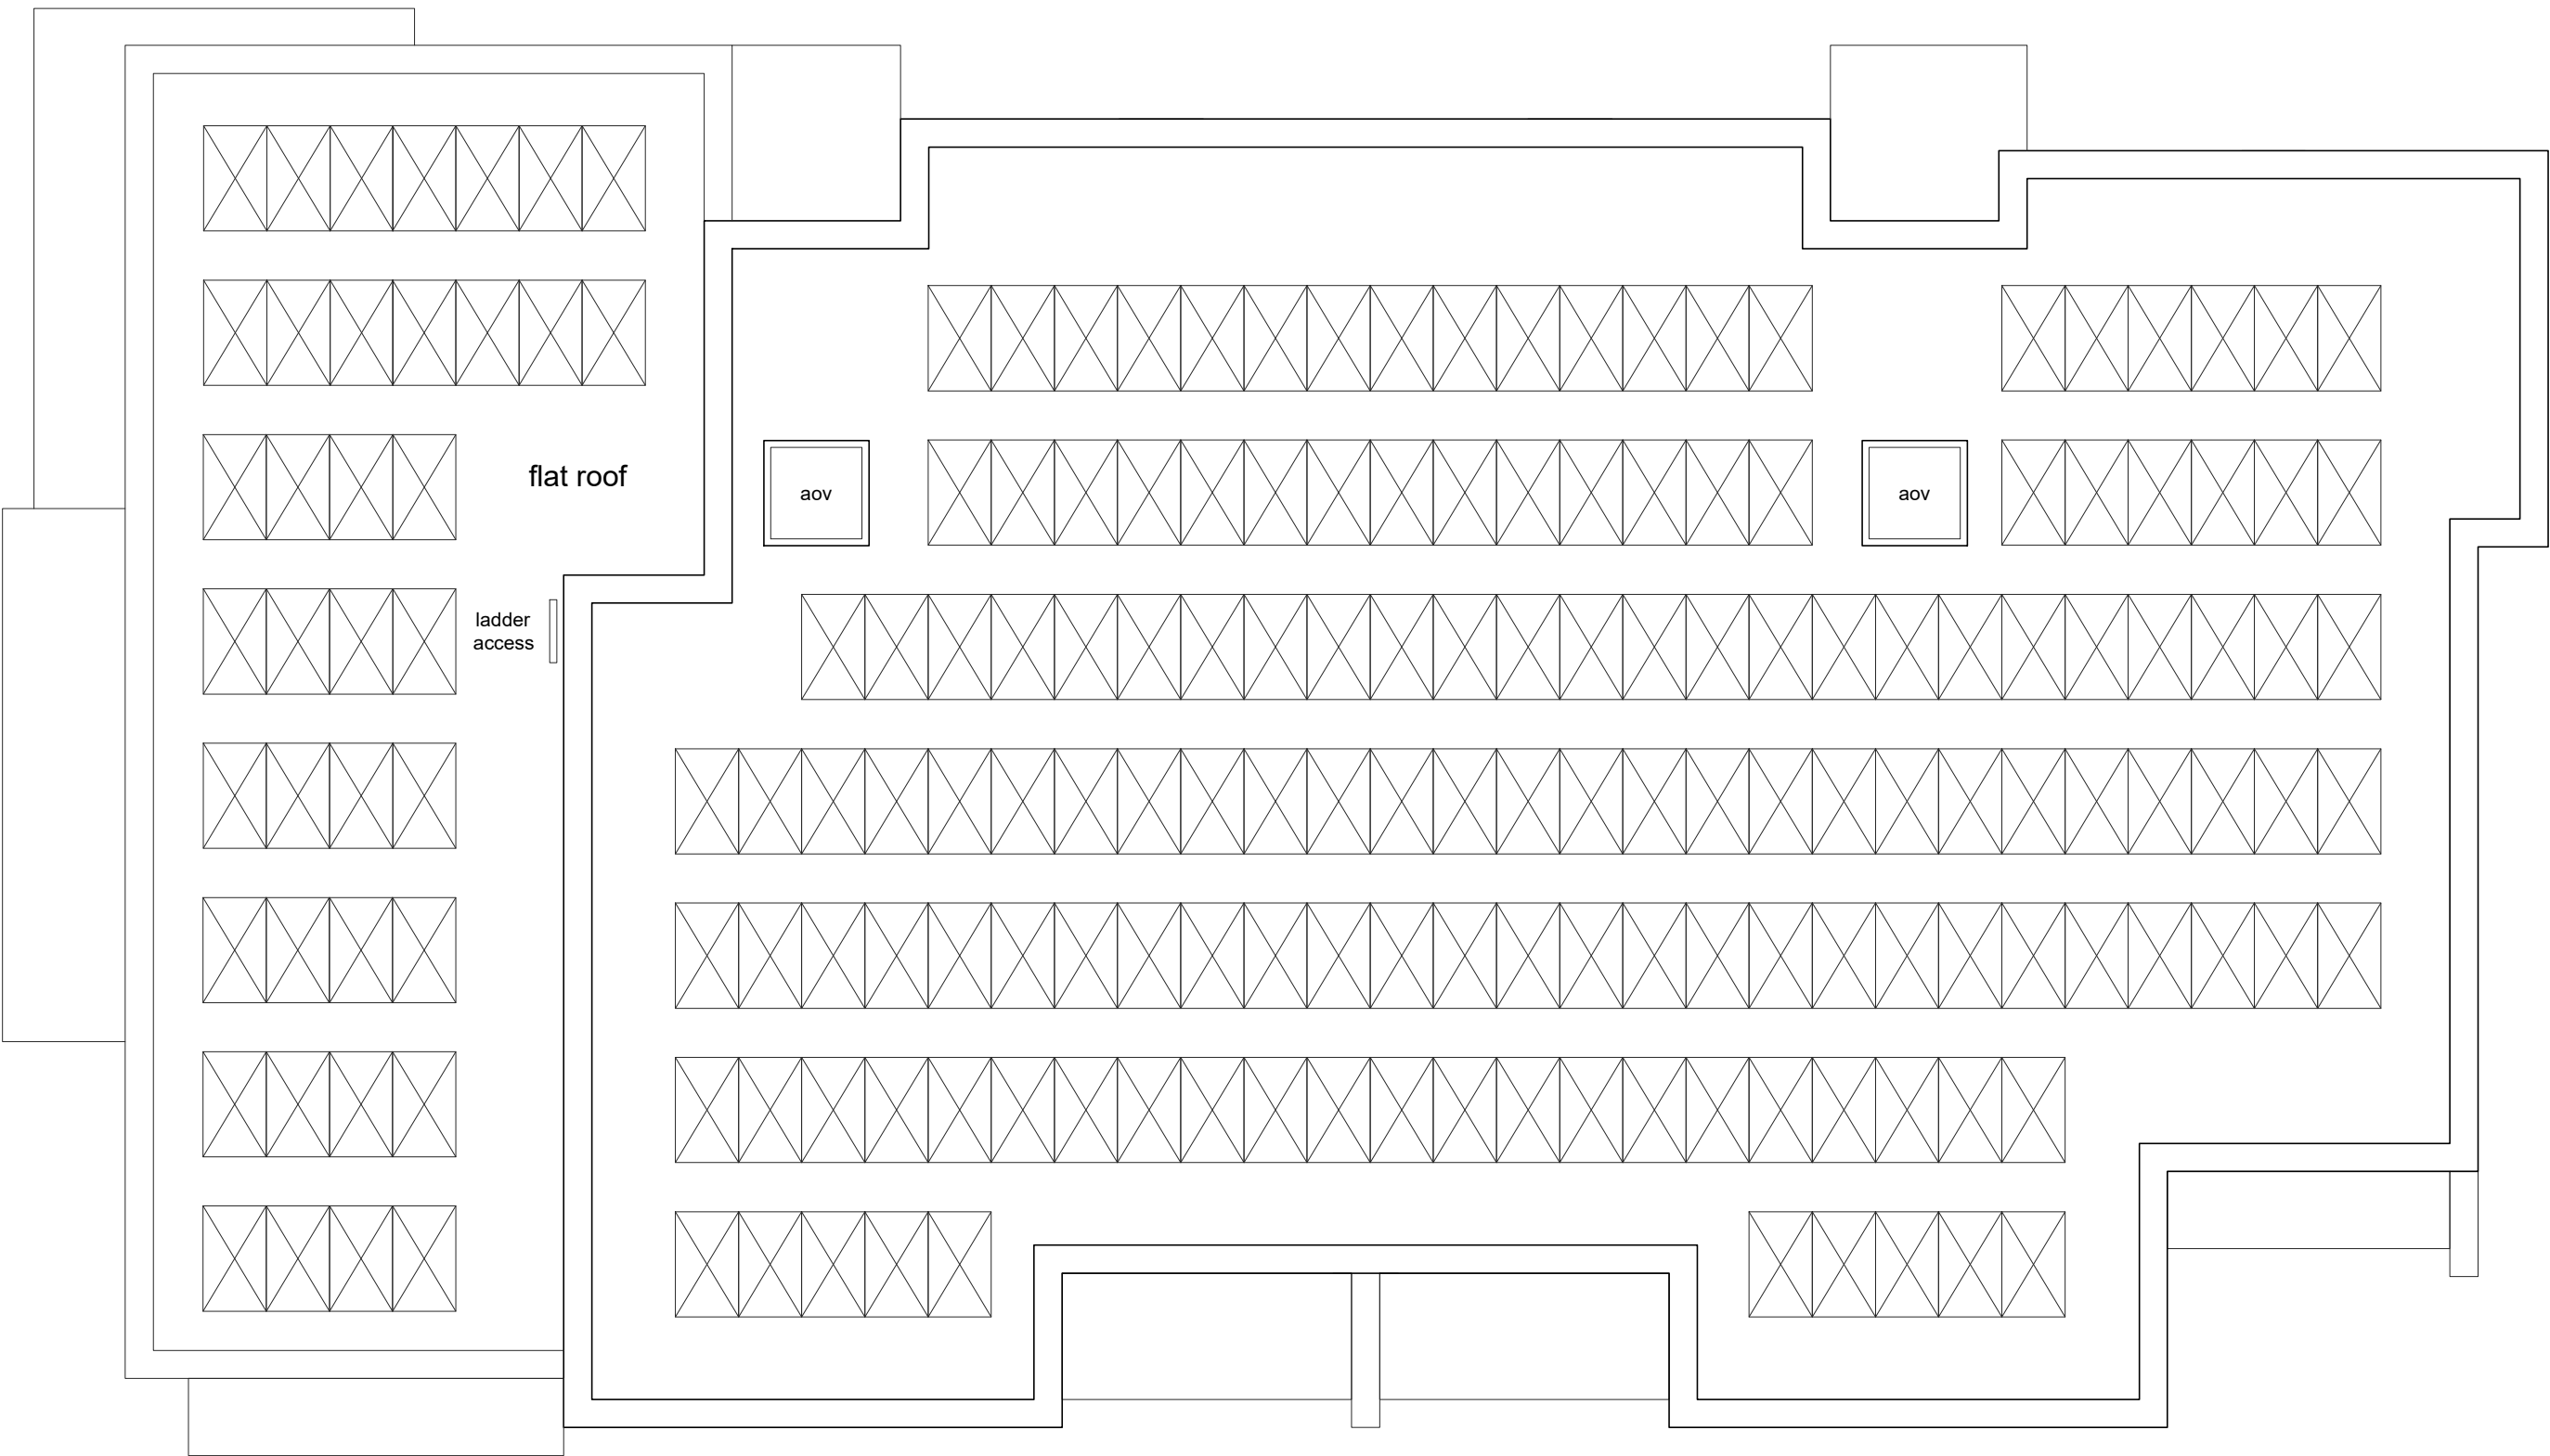

Roof plan

