


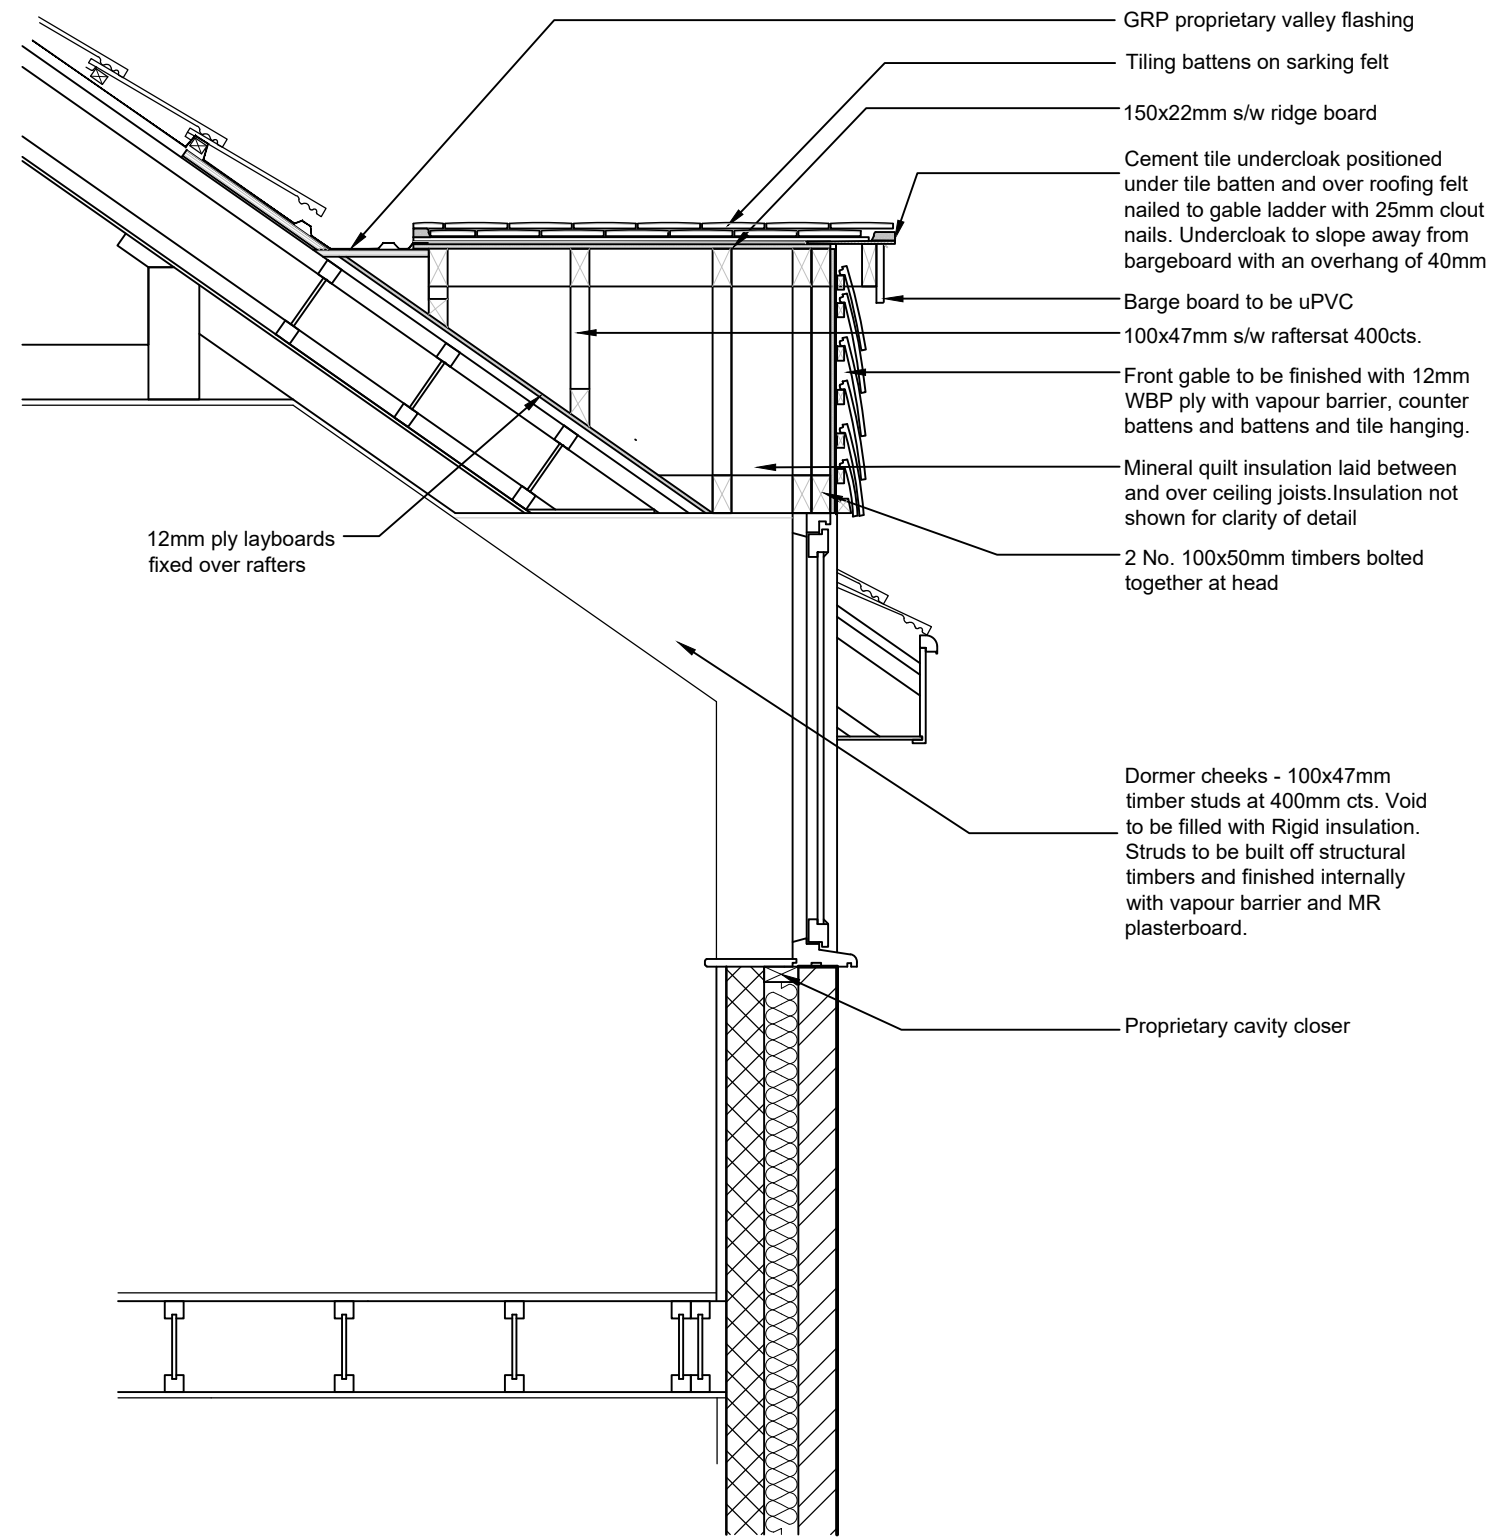

Project Title
**NORTH WEST OF BOORLEY GREEN - PHASE 1E
WINCHESTER ROAD, BOORLEY GREEN**

Drawing Title
HALF DORMER DETAIL

Revision Note:

Scale	Drawn By	Date
1:20	AAP	OCT 23

Drawing No.	Revision
P1907_DET_03	

Miller Homes Ltd
Unit 3, Faraday Office Park, Rankine Road
Basingstoke, Hampshire, RG24 8QB
Telephone 0333 122 3737
www.millerhomes.co.uk