



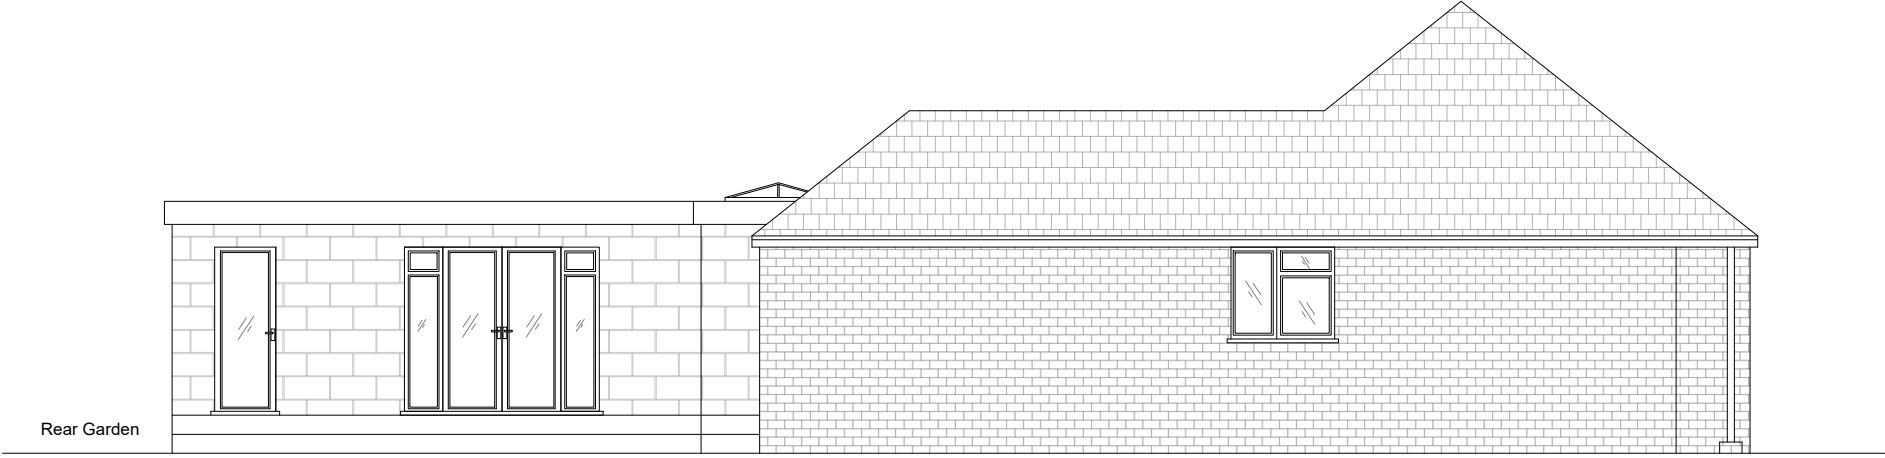

Existing Side Elevation
1:100 @A3

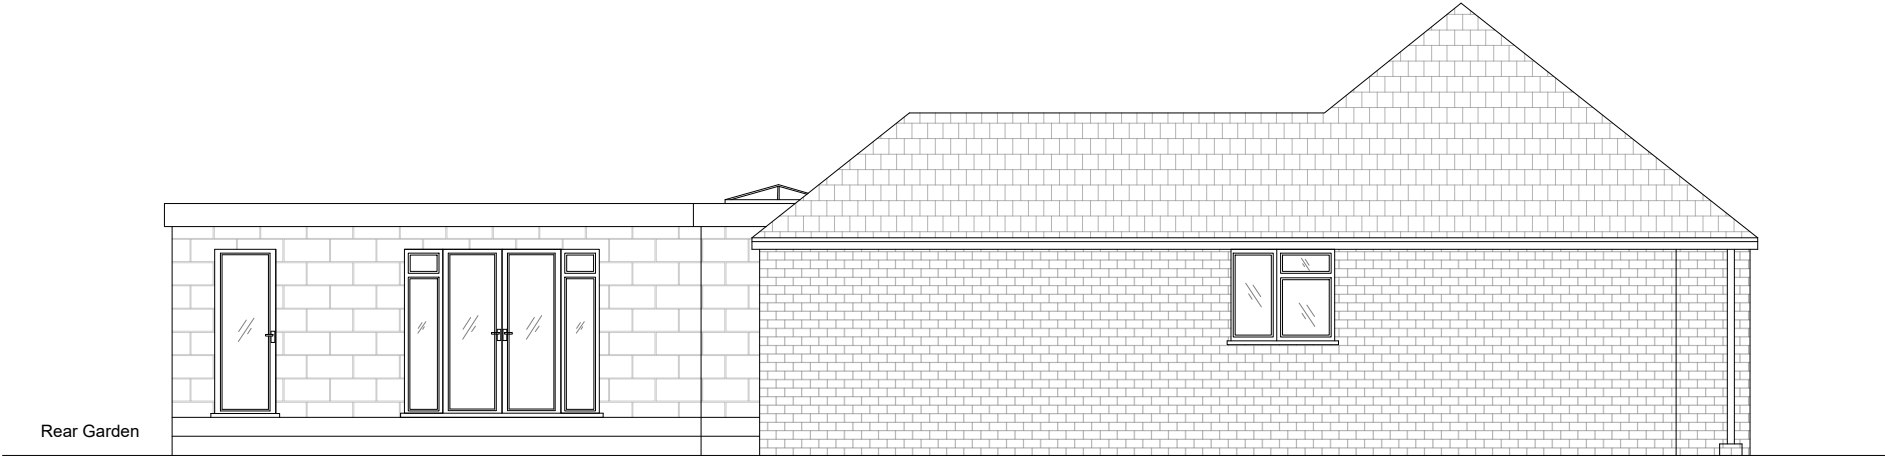

Proposed Side Elevation
1:100 @A3

NOTE: THE NEW FACADE MEMBERS SHALL BE
COMPATIBLE WITH THE EXISTING FACADE.



NA PLANNING LTD

19 St James Park road, Shirley,
Southampton, SO16 6HL
TEL: 077 4569 6432
E-MAIL: info@naplanning.co.uk
WEB: www.naplanning.co.uk

Project
42 Common Road SO531HP,
Southampton

Drawing

Additional Side Porch

Title

Existing & Proposed Side Elevation

Drawing Status:		
Scale 1:100 @ A3	Drawn N.ALI	Date 06.09.2022
Project 289	Page 05	Revision P3