


1

Street Elevation

1:500

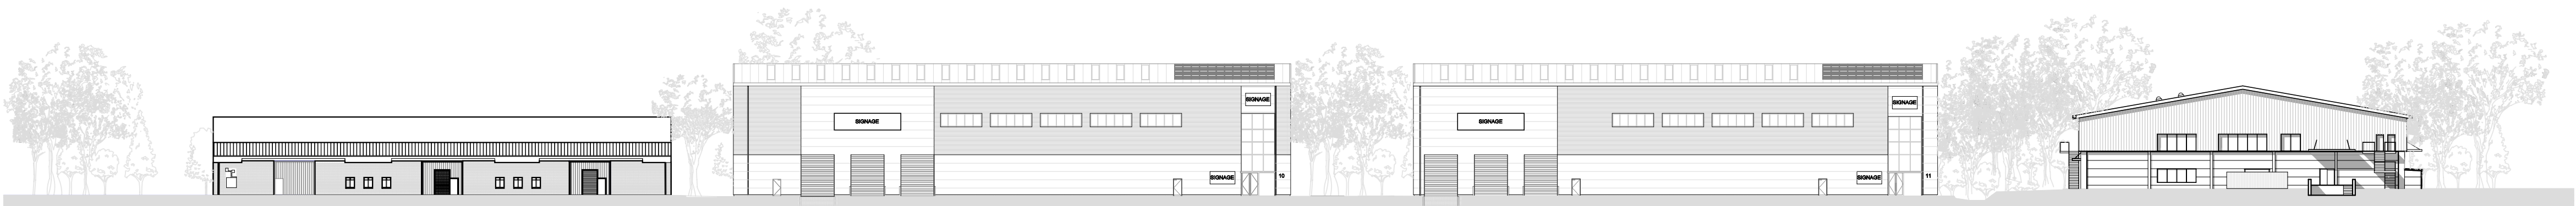

Notes


This drawing is © Boyle & Summers and may not be reproduced, copied or altered in any way without written authority.

Other than for the purposes of planning, do not scale these drawings. Use written dimensions only. All dimensions to be checked on site prior to commencement of work.

Ordnance Survey Data

The Ordnance Survey data used in this drawing is © Crown Copyright. All rights reserved. Licence no. 100022432.

Site and plot boundaries are shown indicatively only and subject to confirmation.

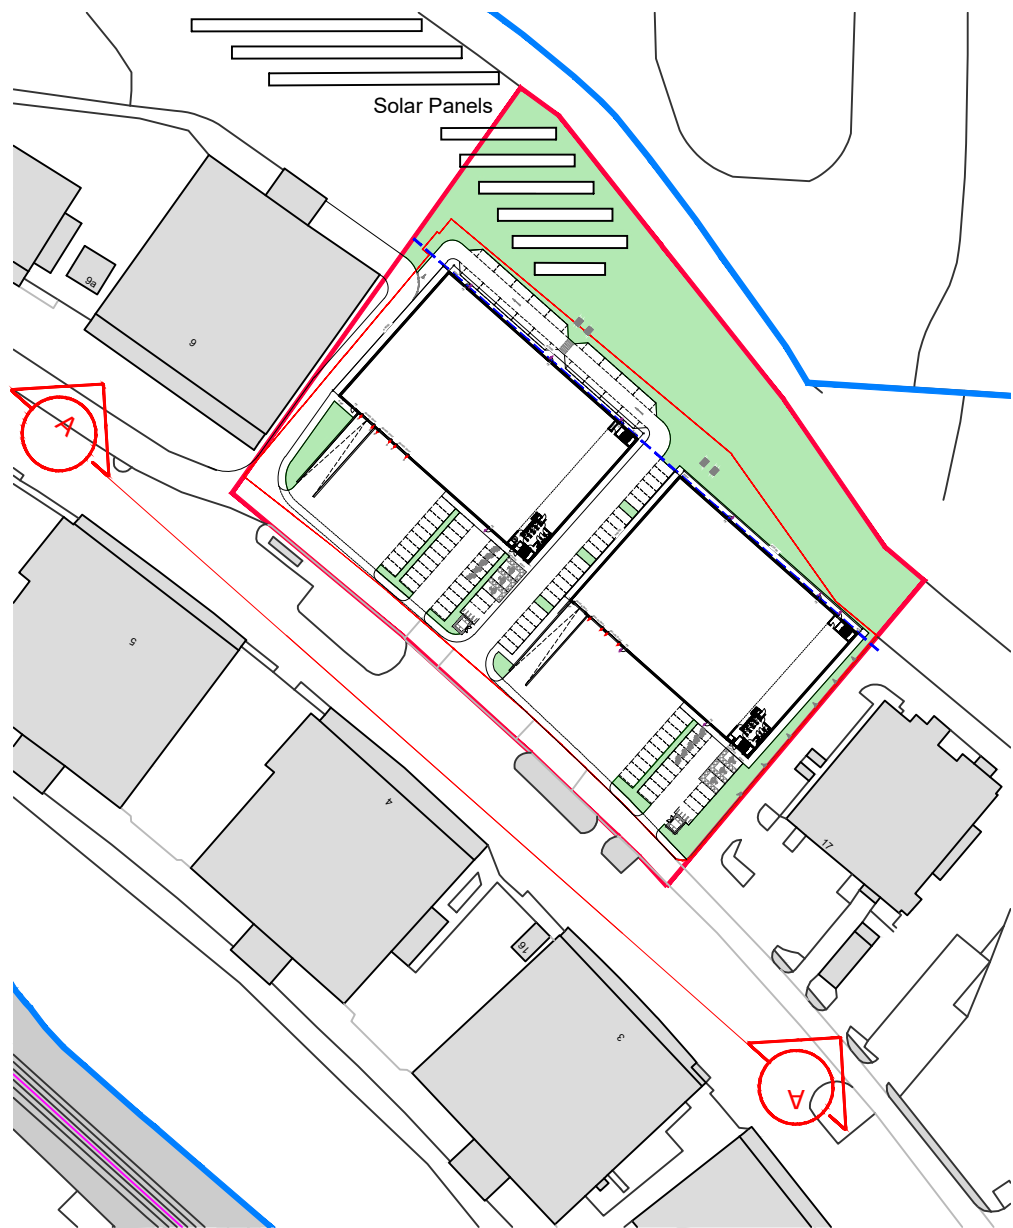

2

Site Key Plan

1:2000

Building Envelope

All cladding and rainwater drainage is shown indicatively only and subject to detailed design by cladding subcontractor.

Cladding contractor to ensure full compliance with SBEM / Dynamic Simulation criteria and Part L2 Building Regulations in term of thermal efficiency, air tightness and prevention of cold bridging. All external cladding systems are to be installed in accordance with manufacturer's instruction with 'Enhanced' details at all junctions.

All wall and roof penetrations are shown indicatively only and are subject to full design by contractor.

All structural steelwork is shown indicatively only and is subject to engineer's / steelwork contractor's detailed design.

Foundation, substructure and floor slab constructions are shown indicatively only and are subject to engineer's design / detail.

All external levels, gradients and below-ground drainage etc are shown indicatively only and subject to full design by civil engineer.

All signage and branding zones are shown indicatively only and subject to a separate advertisement application.

B	10-10-23	PLANNING APPLICATION	TB	TB
A	26-05-23	Planning draft issue	FN	TB

Street Elevation

CBP - BSL - D2 - XX - DR - A - 4103 - PL - B	MAY 2023
22093: CHALCROFT 3	As shown @ A1
CHALCROFT BUSINESS PARK	Drawn FN
Client: FIPWEL	Checked TB

Suite E, Ferry House
Canute Road
Southampton
Hampshire
SO14 3FJ

023 8063 1432

boyleandsummers.co.uk

Boyle & Summers



PLANNING

