


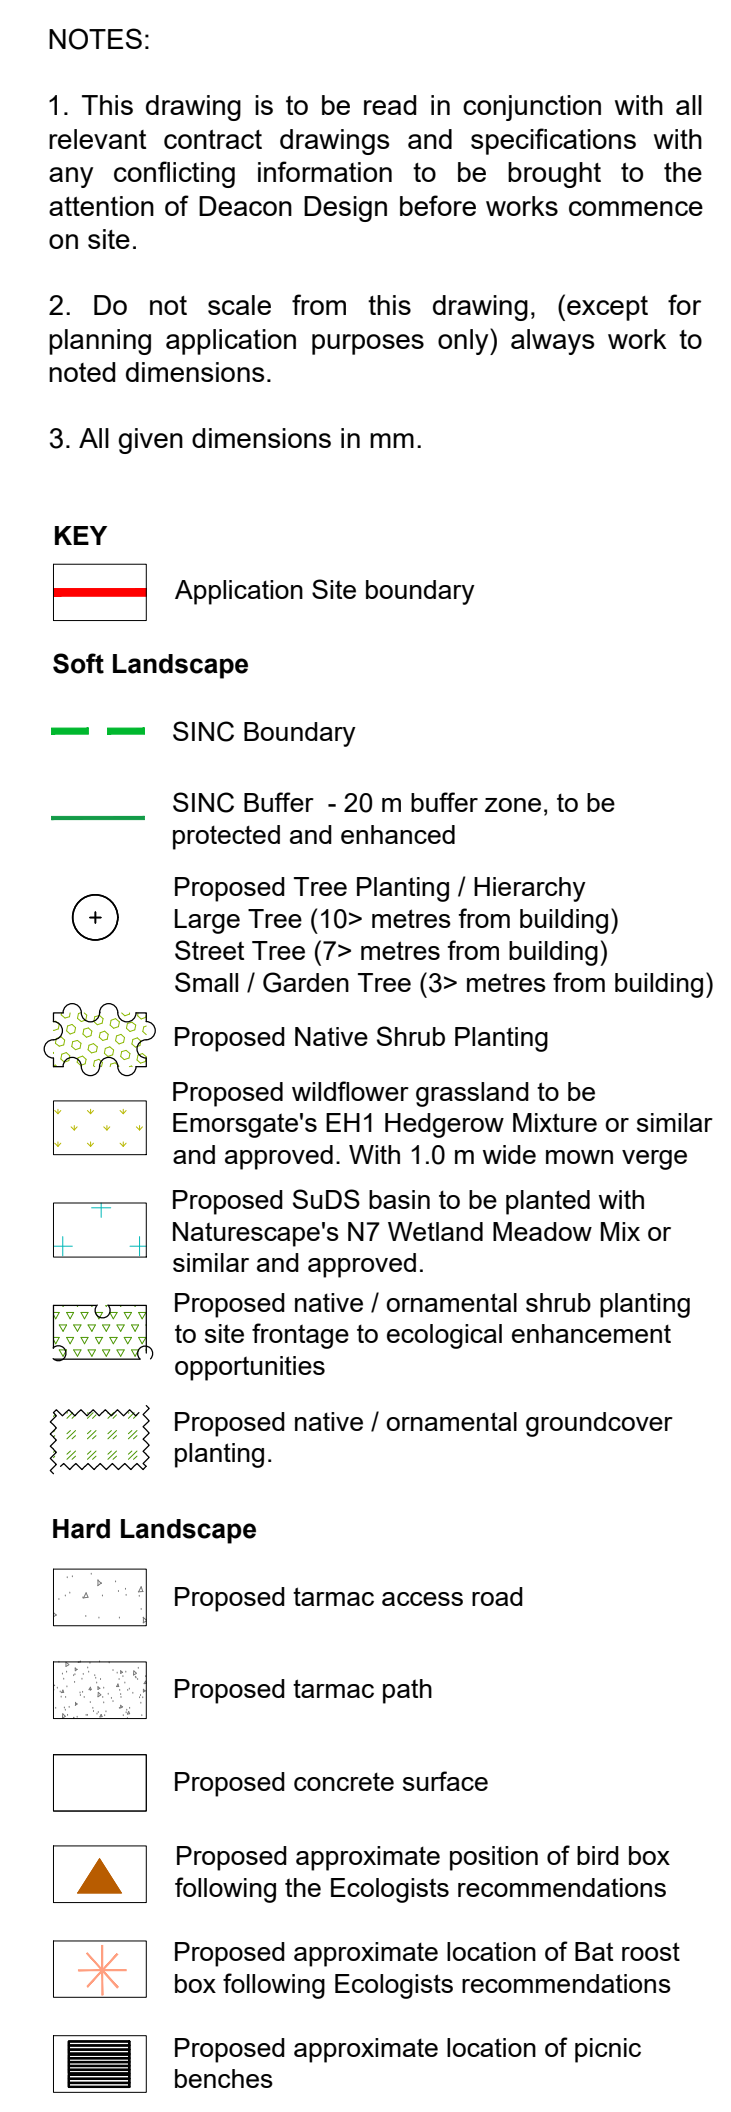

FINAL

11.10.23	PD	Missing Bat Box added to Buffer Planning	A	PD
----------	----	--	---	----

DATE	DRAWN	DESCRIPTION OF REVISION	REVISION LETTER	CHECKED BY
------	-------	-------------------------	-----------------	------------

DRAFTING STATUS

FOR PLANNING



DEACON DESIGN

Landscap Architecture | Masterplanning | Urban Design
12a The Square, Wokingham, Hampshire PO17 5JQ
www.deacondesign.co.uk | info@dacondesign.co.uk
Copyright Deacon Design Ltd

PROJECT TITLE:

Chalcot Business Park
Horton Heath

PROJECT NUMBER :	PLOT DATE :
DD614	18.08.23

DRAWING SCALE :	APPROVED BY :
1:250	PD

PAPER SIZE	DRAWN BY :
A1	NG

DRAWING TITLE:

Landscapce Proposals Plan 1 of 2

-

-

DRAWING NUMBER :	REVISION LETTER :
DD614L05	A

DRAWING FILE LOCATION:

Z:\Deacon Design Ltd Dropbox\03 PROJECTS 600+DD614 Chalcot Business Park, Horton Heath\04 Drawings\Subsocal, Keyocapal-Landscape Design\DD614L05_L09_Landscapce Plan_2 Buildings_Scheme.dwg