



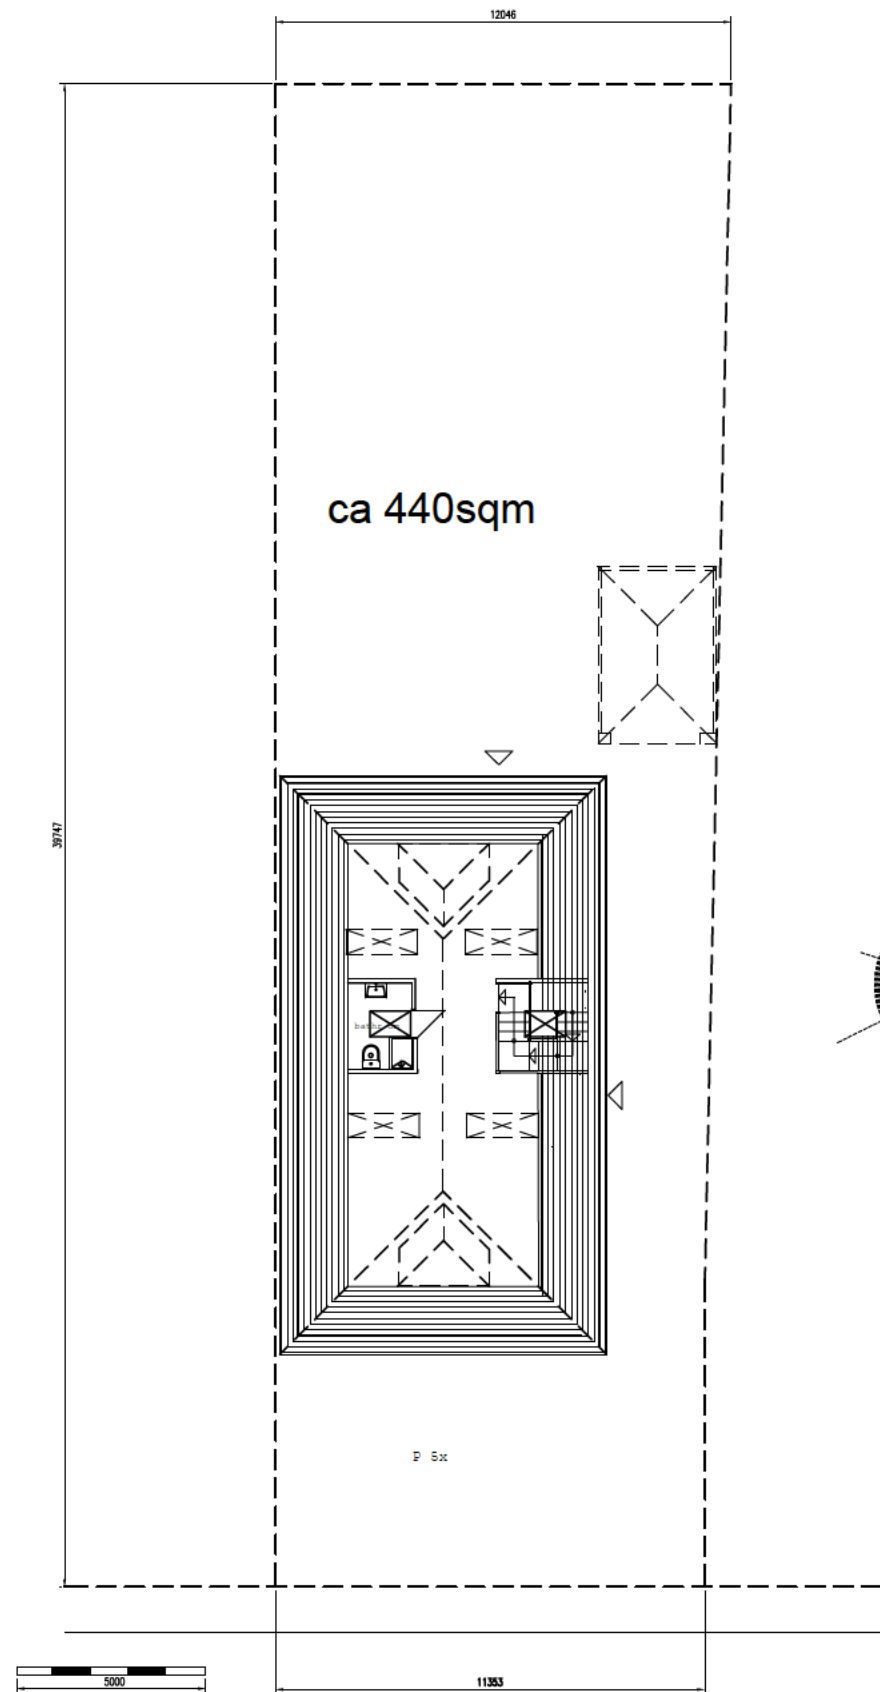

Proposed Extension @ Roof Level

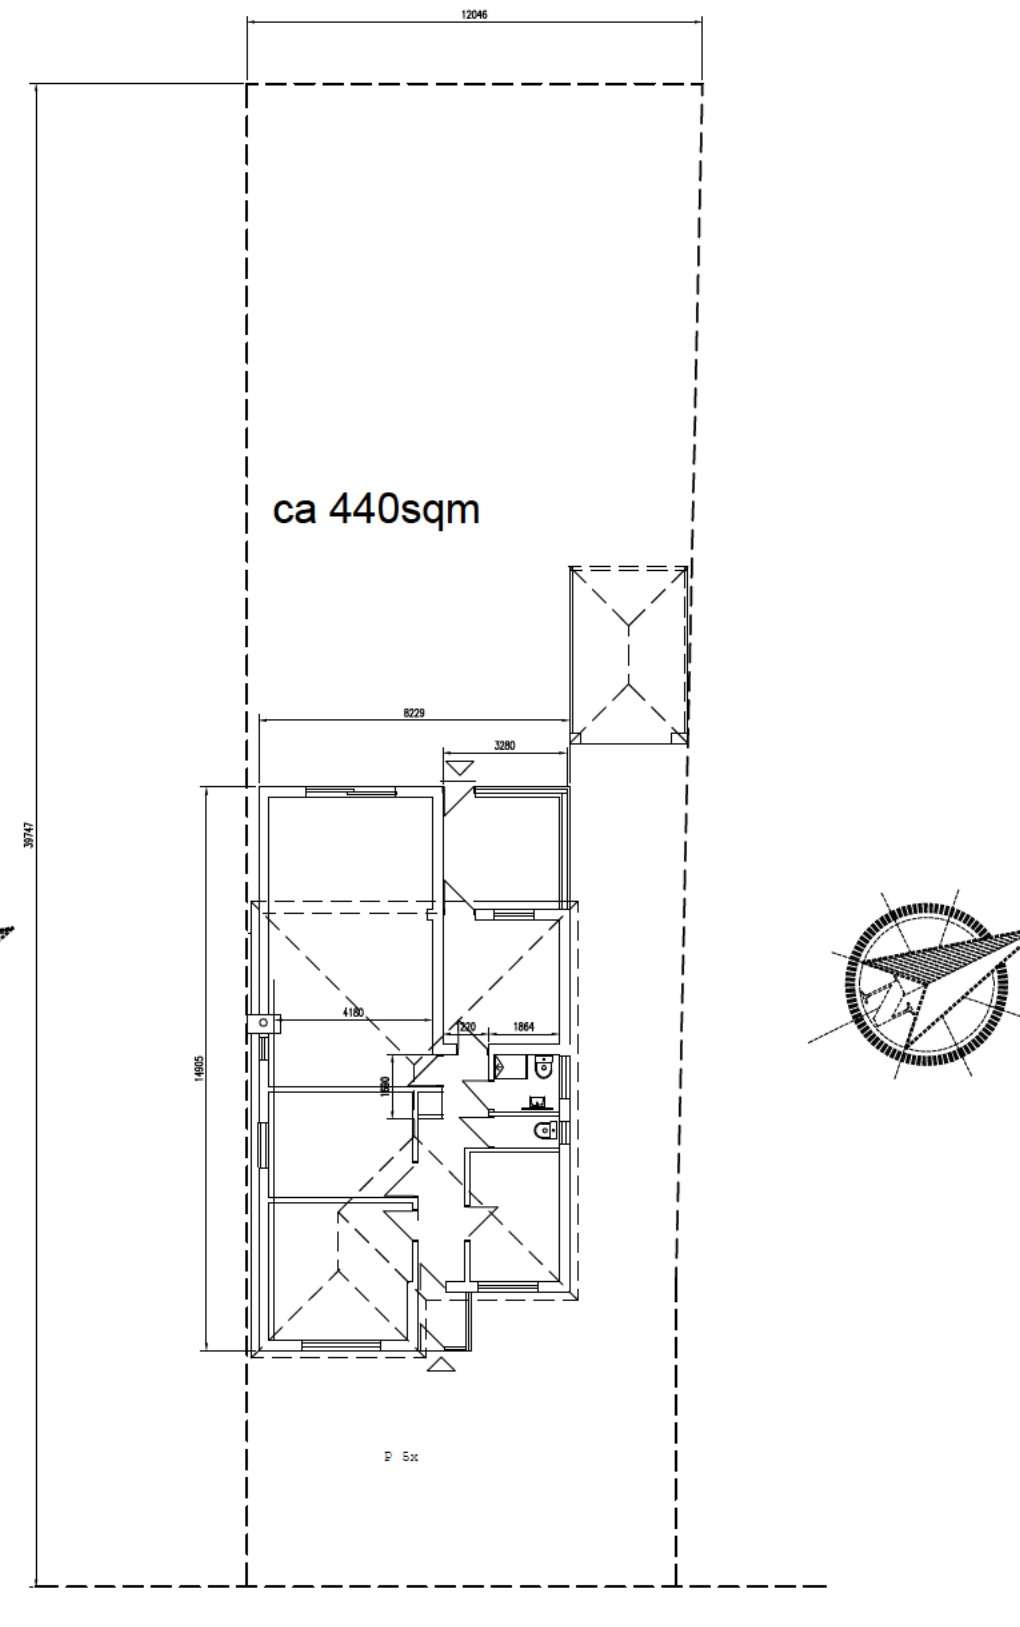

Existing Floor Plan + Roof