


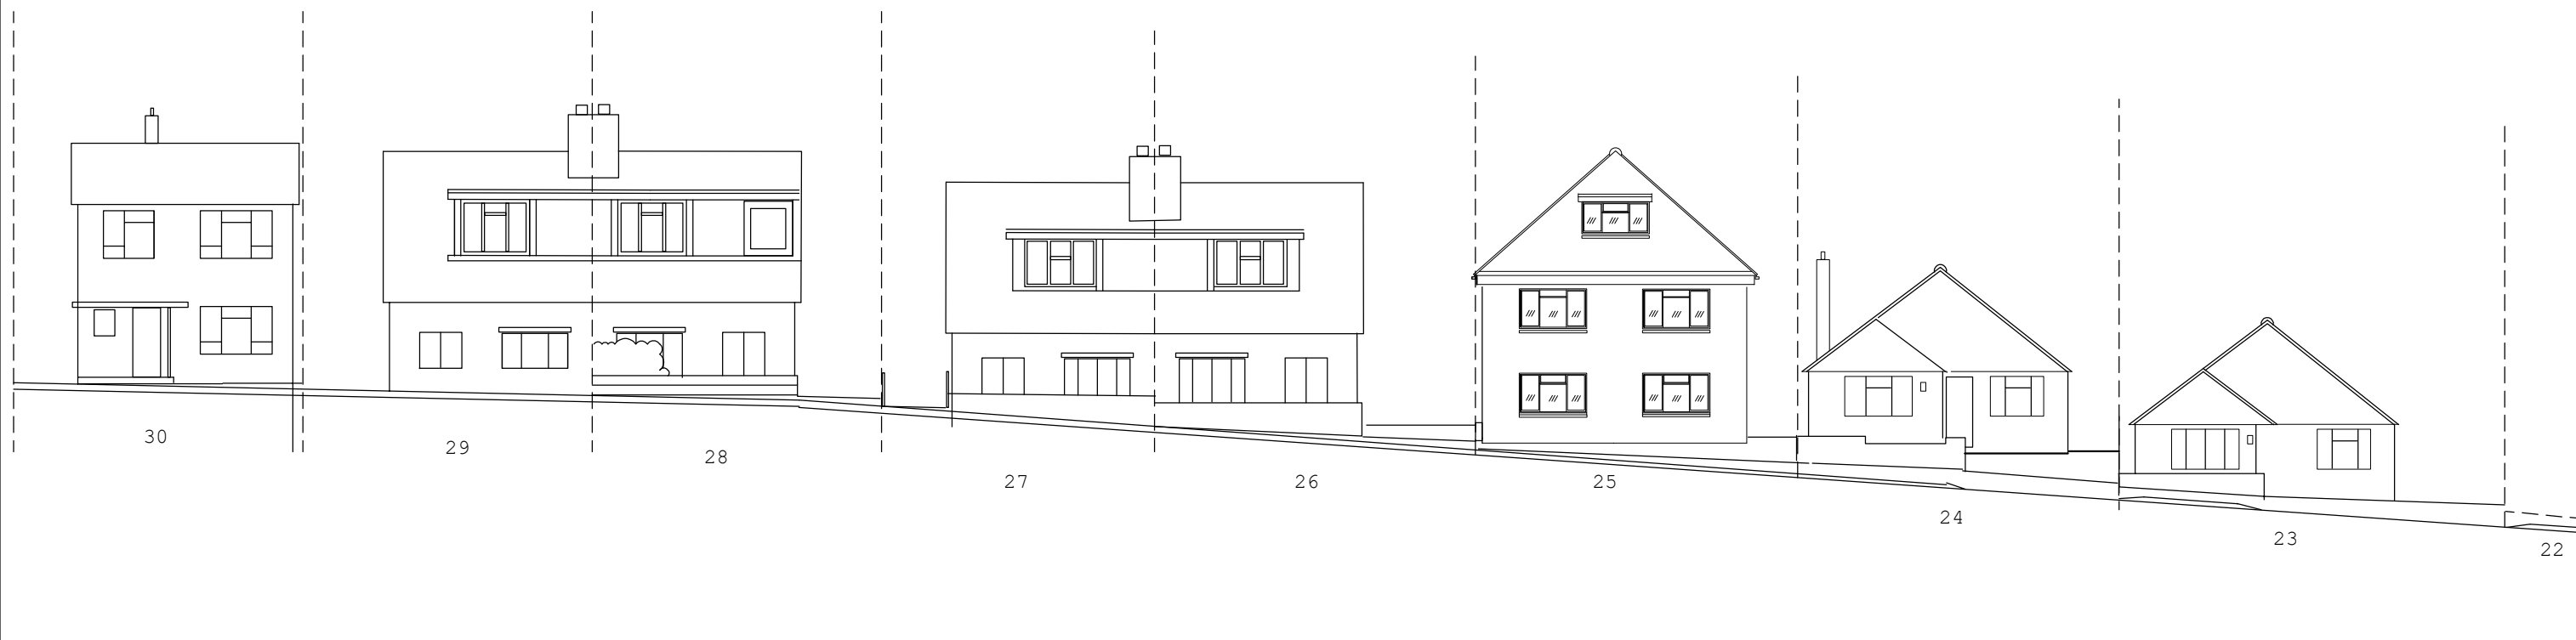

Street Elevation

Rev:	Project: Construction of 2 Additional Floors + Dormers Front & Rear 25 Clifton Gardens,SO18 3DA	Drawing: Proposed Street Scene	Dwg No: 25-17		Rev: 000	A3 Paper Size	Issued for: Mr A. Nazari 25 Clifton Gardens SO18 3DA Southampton mob: [REDACTED]
			Scale: 1/200		Drawn By: M O		