



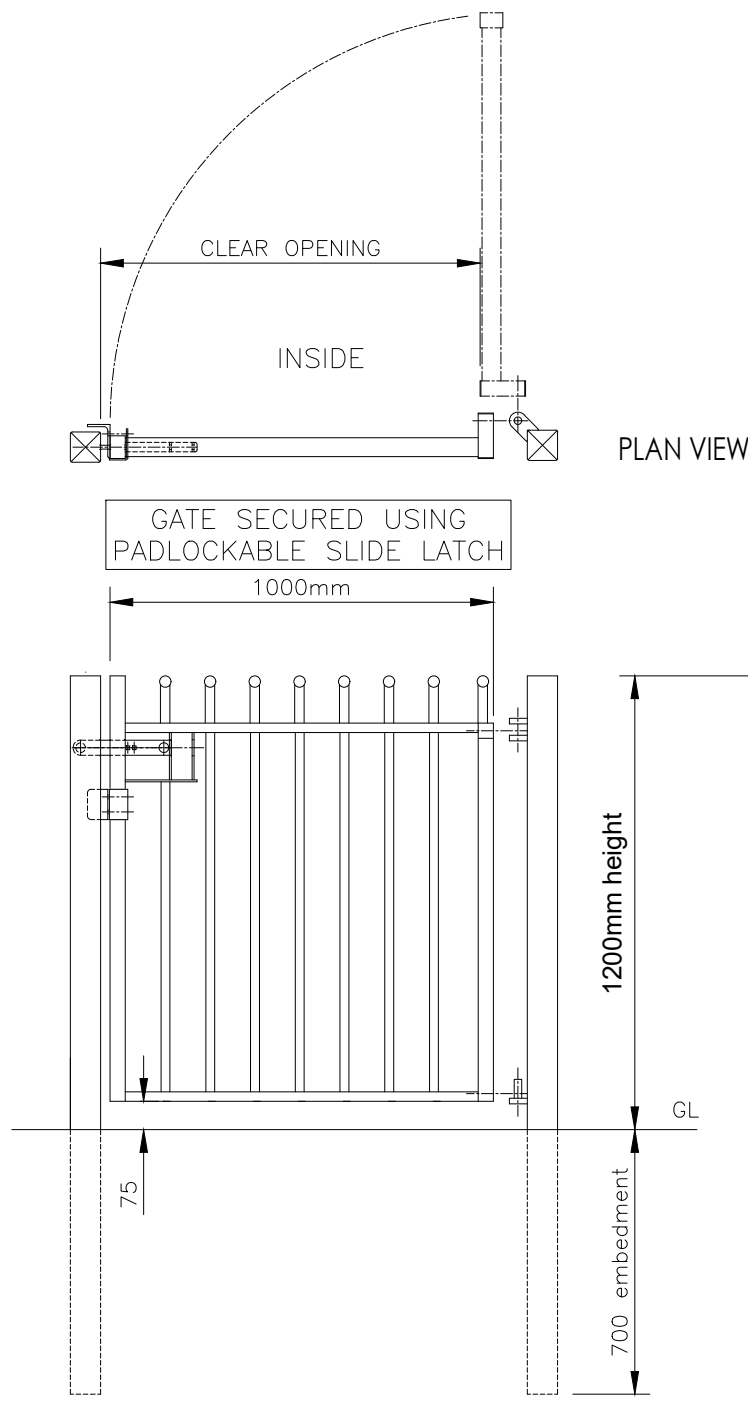

ELEVATION BROOKSIDE 1.2M BLACK METAL RAILINGS WITH BALL TOPS GATE
VIEWED FROM OUTSIDE

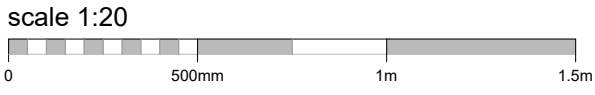

Romsey	Portishead	Rev	Description	Date	Au	Ch
T:01794 367703	T:01275	A	for client iinformation	02.08.23	ZC	
F:01794 367276	#001004					
	367276					

www.thrivearchitects.co.uk

This drawing is the copyright of Thrive Architects Ltd ©. All rights reserved. Ordnance Survey Data © Crown Copyright. All rights reserved. Licence No. 100007359. Permission is granted to scale from this drawing for the purposes of **Local Authority Planning Approval only**. For all other purposes DO NOT scale from this drawing. Contractors, sub-contractors and suppliers are to check all relevant dimensions and levels of the site and building before commencing any shop drawings or building work. Any discrepancies should be recorded to the Architect. Where applicable this drawing is to be read in conjunction with the Consultants' drawings.

Project	BOORLEY GARDENS		
Drawing	BROOKSIDE 1.2M BLACK METAL RAILINGS WITH BALL TOPS GATE		
Client	Bellway Wessex		
Job no.	BELL201131	Date	230802
Dwg no.	MRBG.pe.01	Rev.	A
Author	ZC	Checker	Scale 1/20 at A3
Status		Office	Romsey
Client ref.			

