



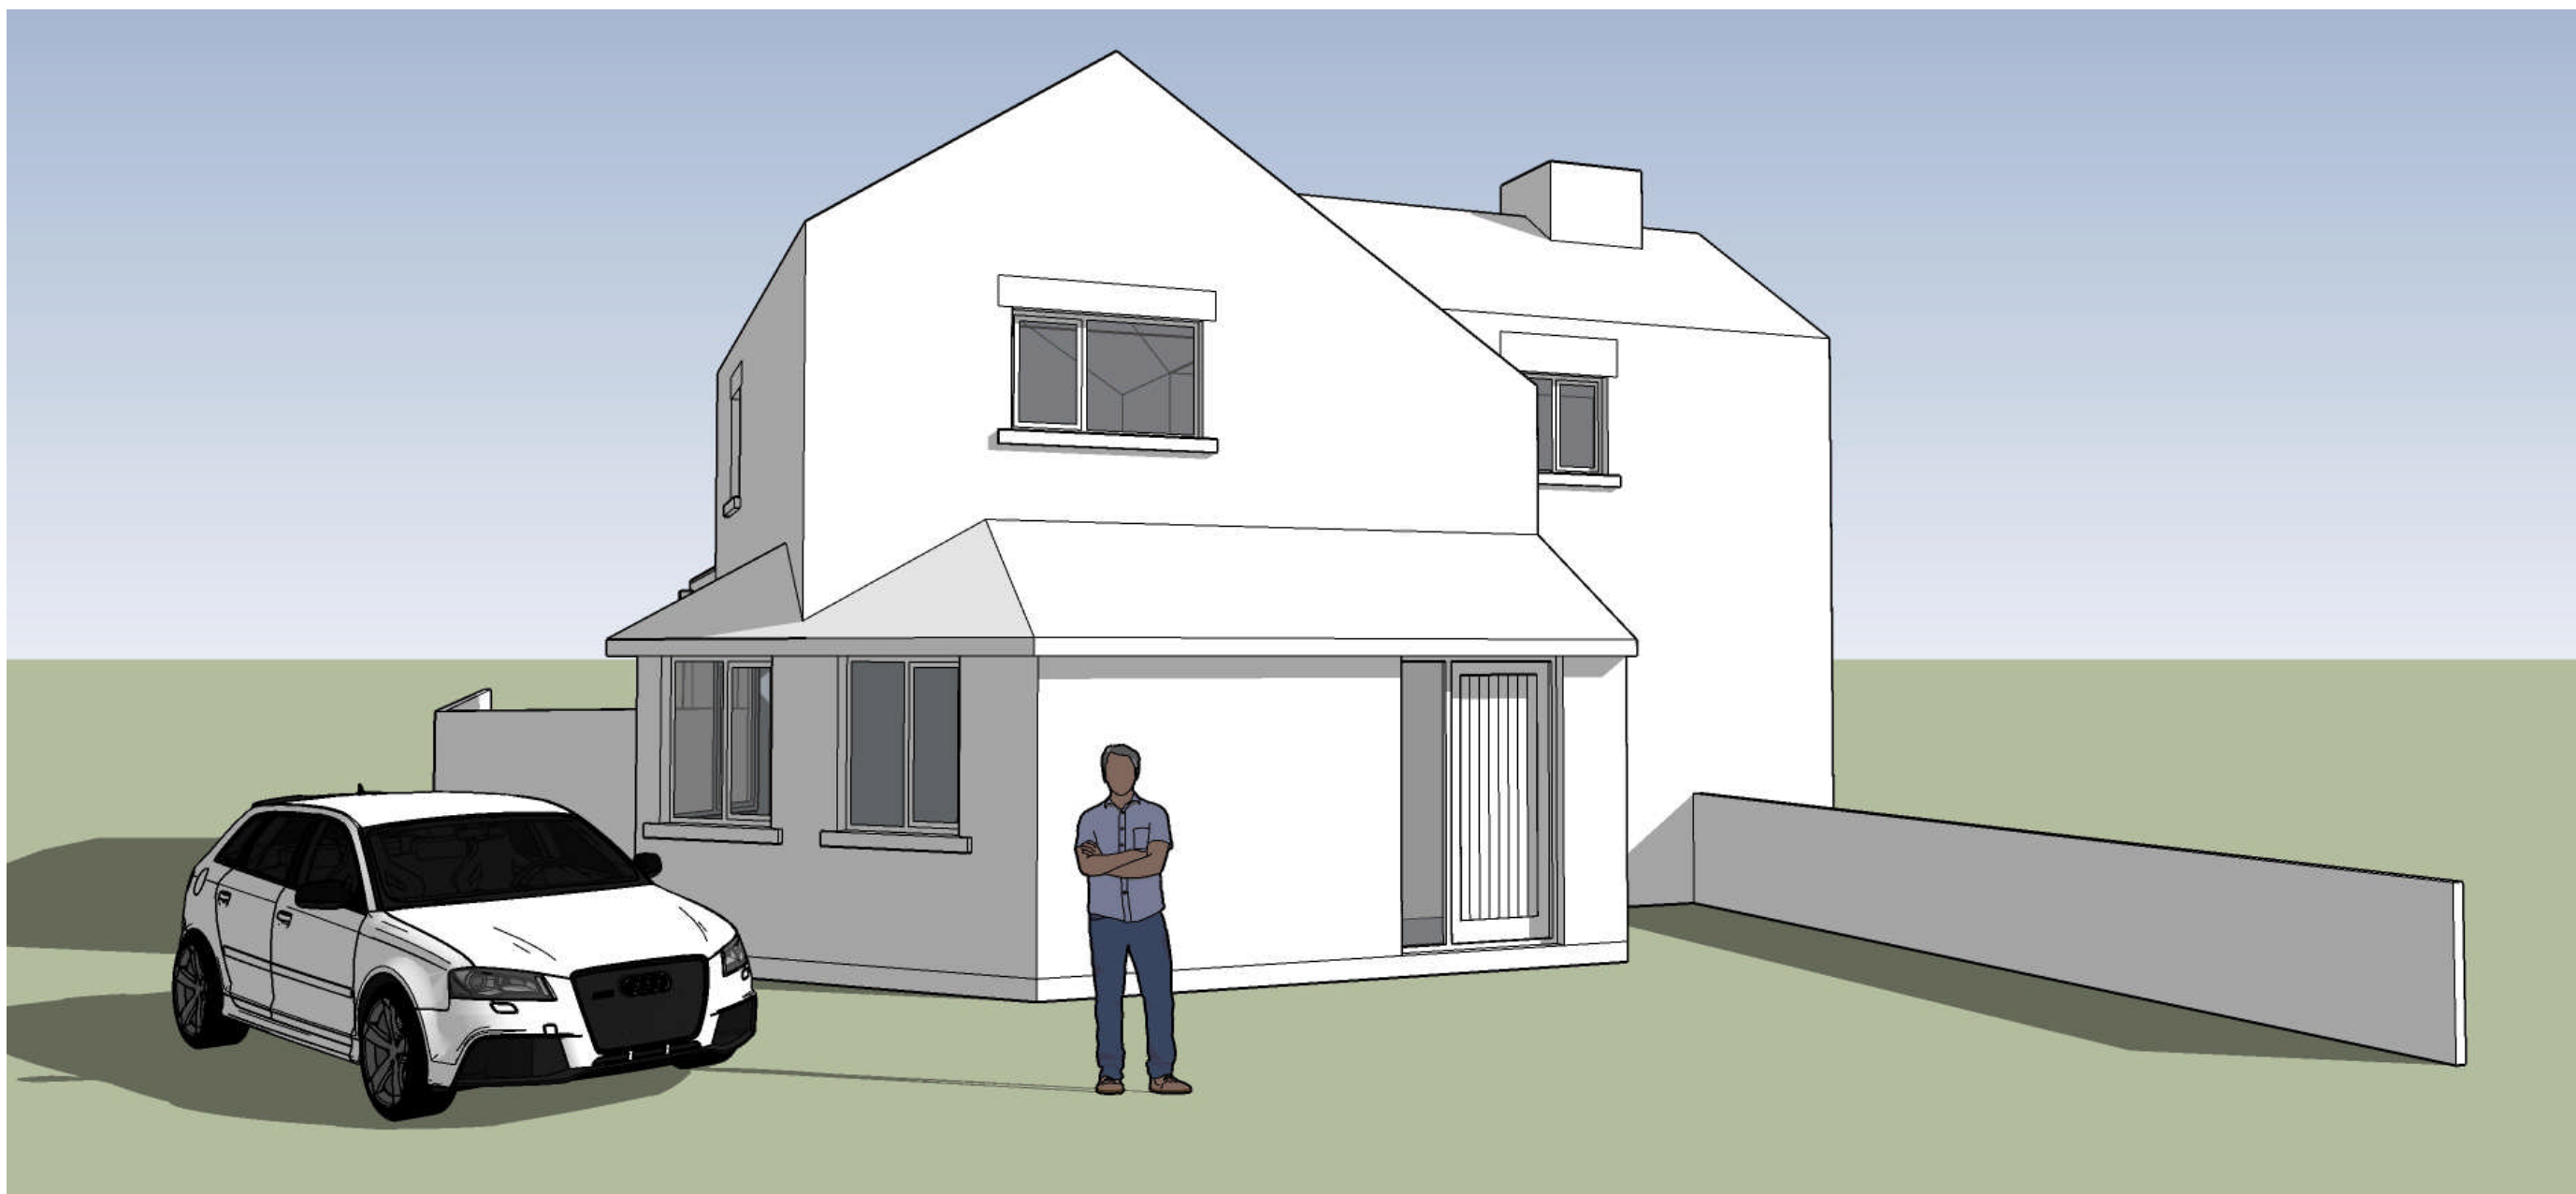


PROPOSED FRONT PORCH EXTENSION (NORTH WEST)

60 RUSKIN ROAD EASTLEIGH

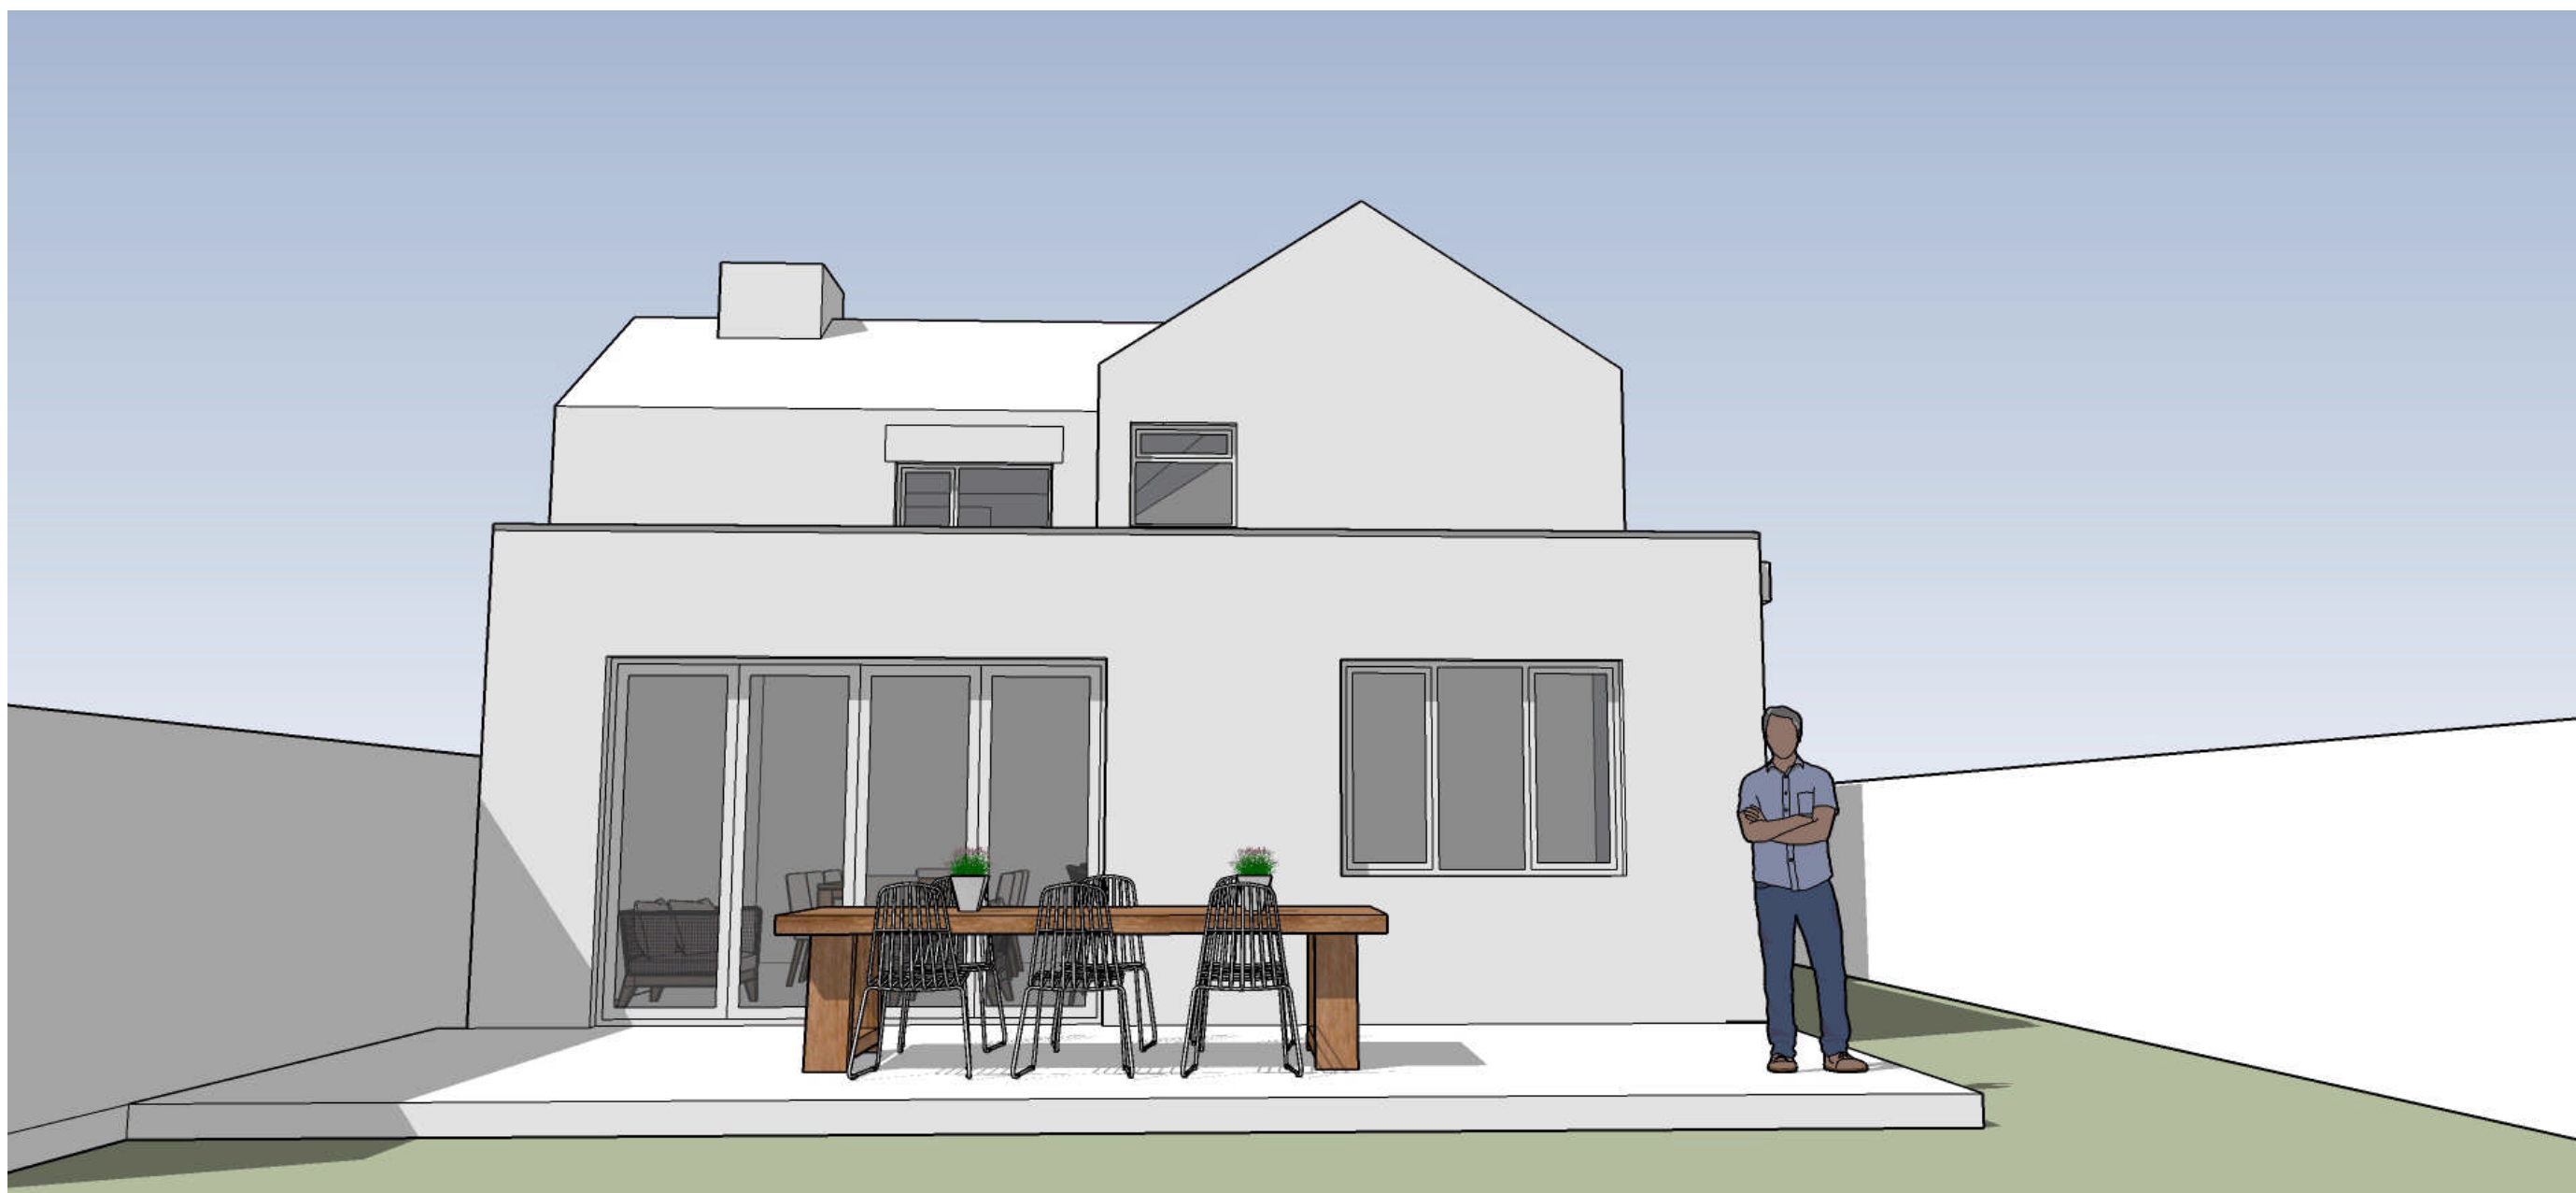


PROPOSED REAR EXTENSION (SOUTH EAST)

60 RUSKIN ROAD EASTLEIGH

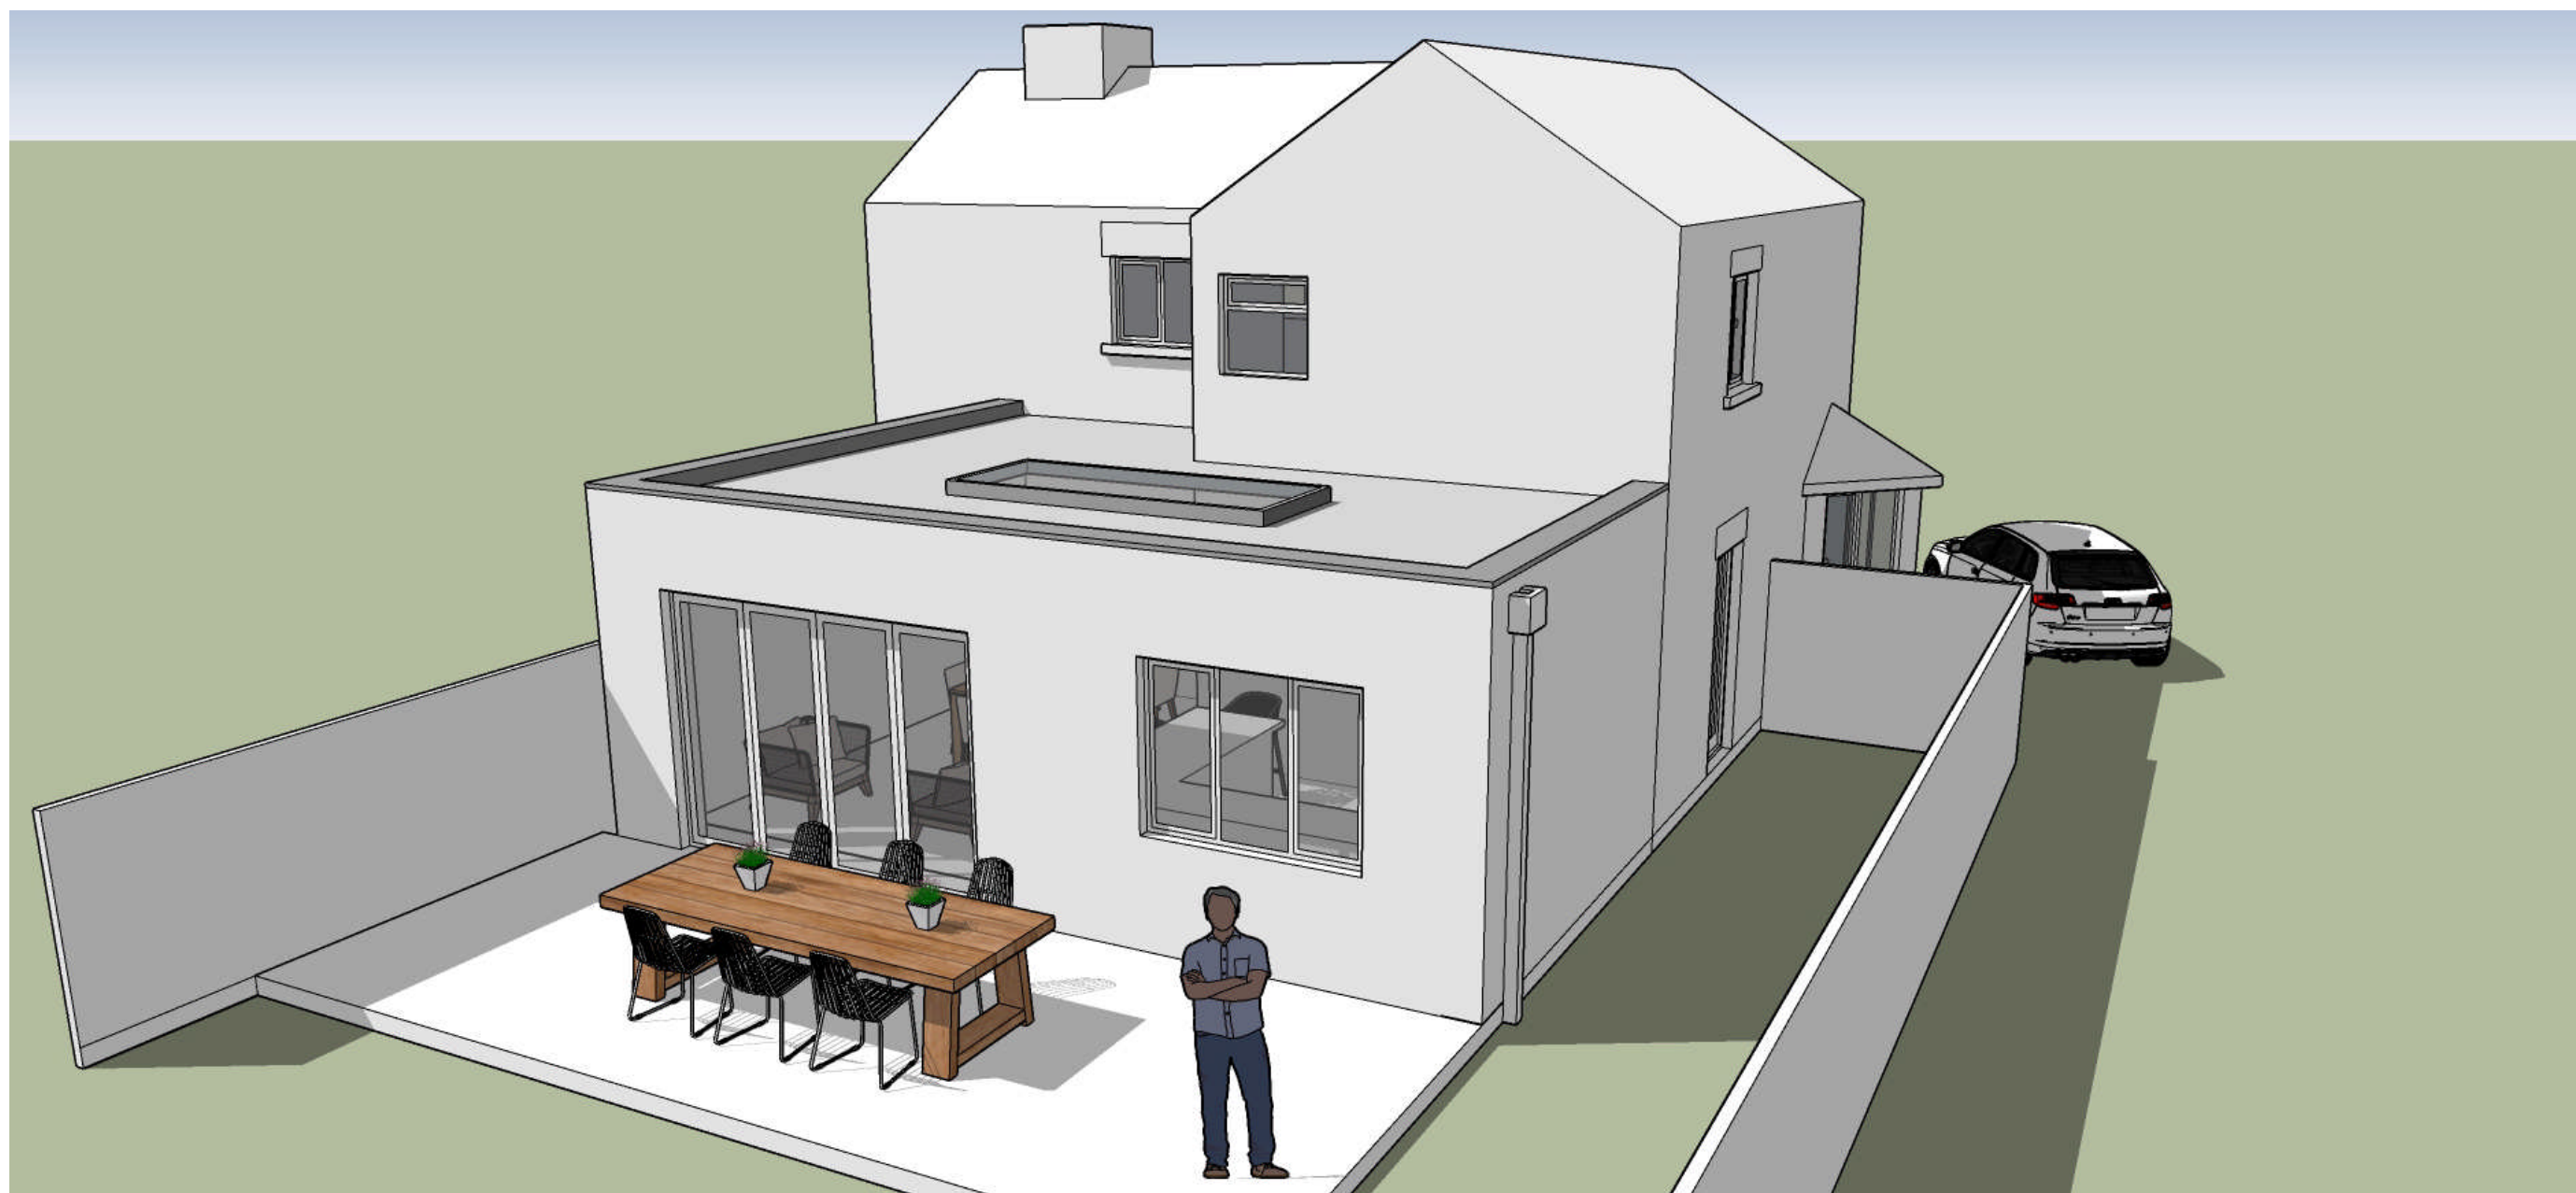

PROPOSED REAR EXTENSION (NORTH EAST)

60 RUSKIN ROAD EASTLEIGH

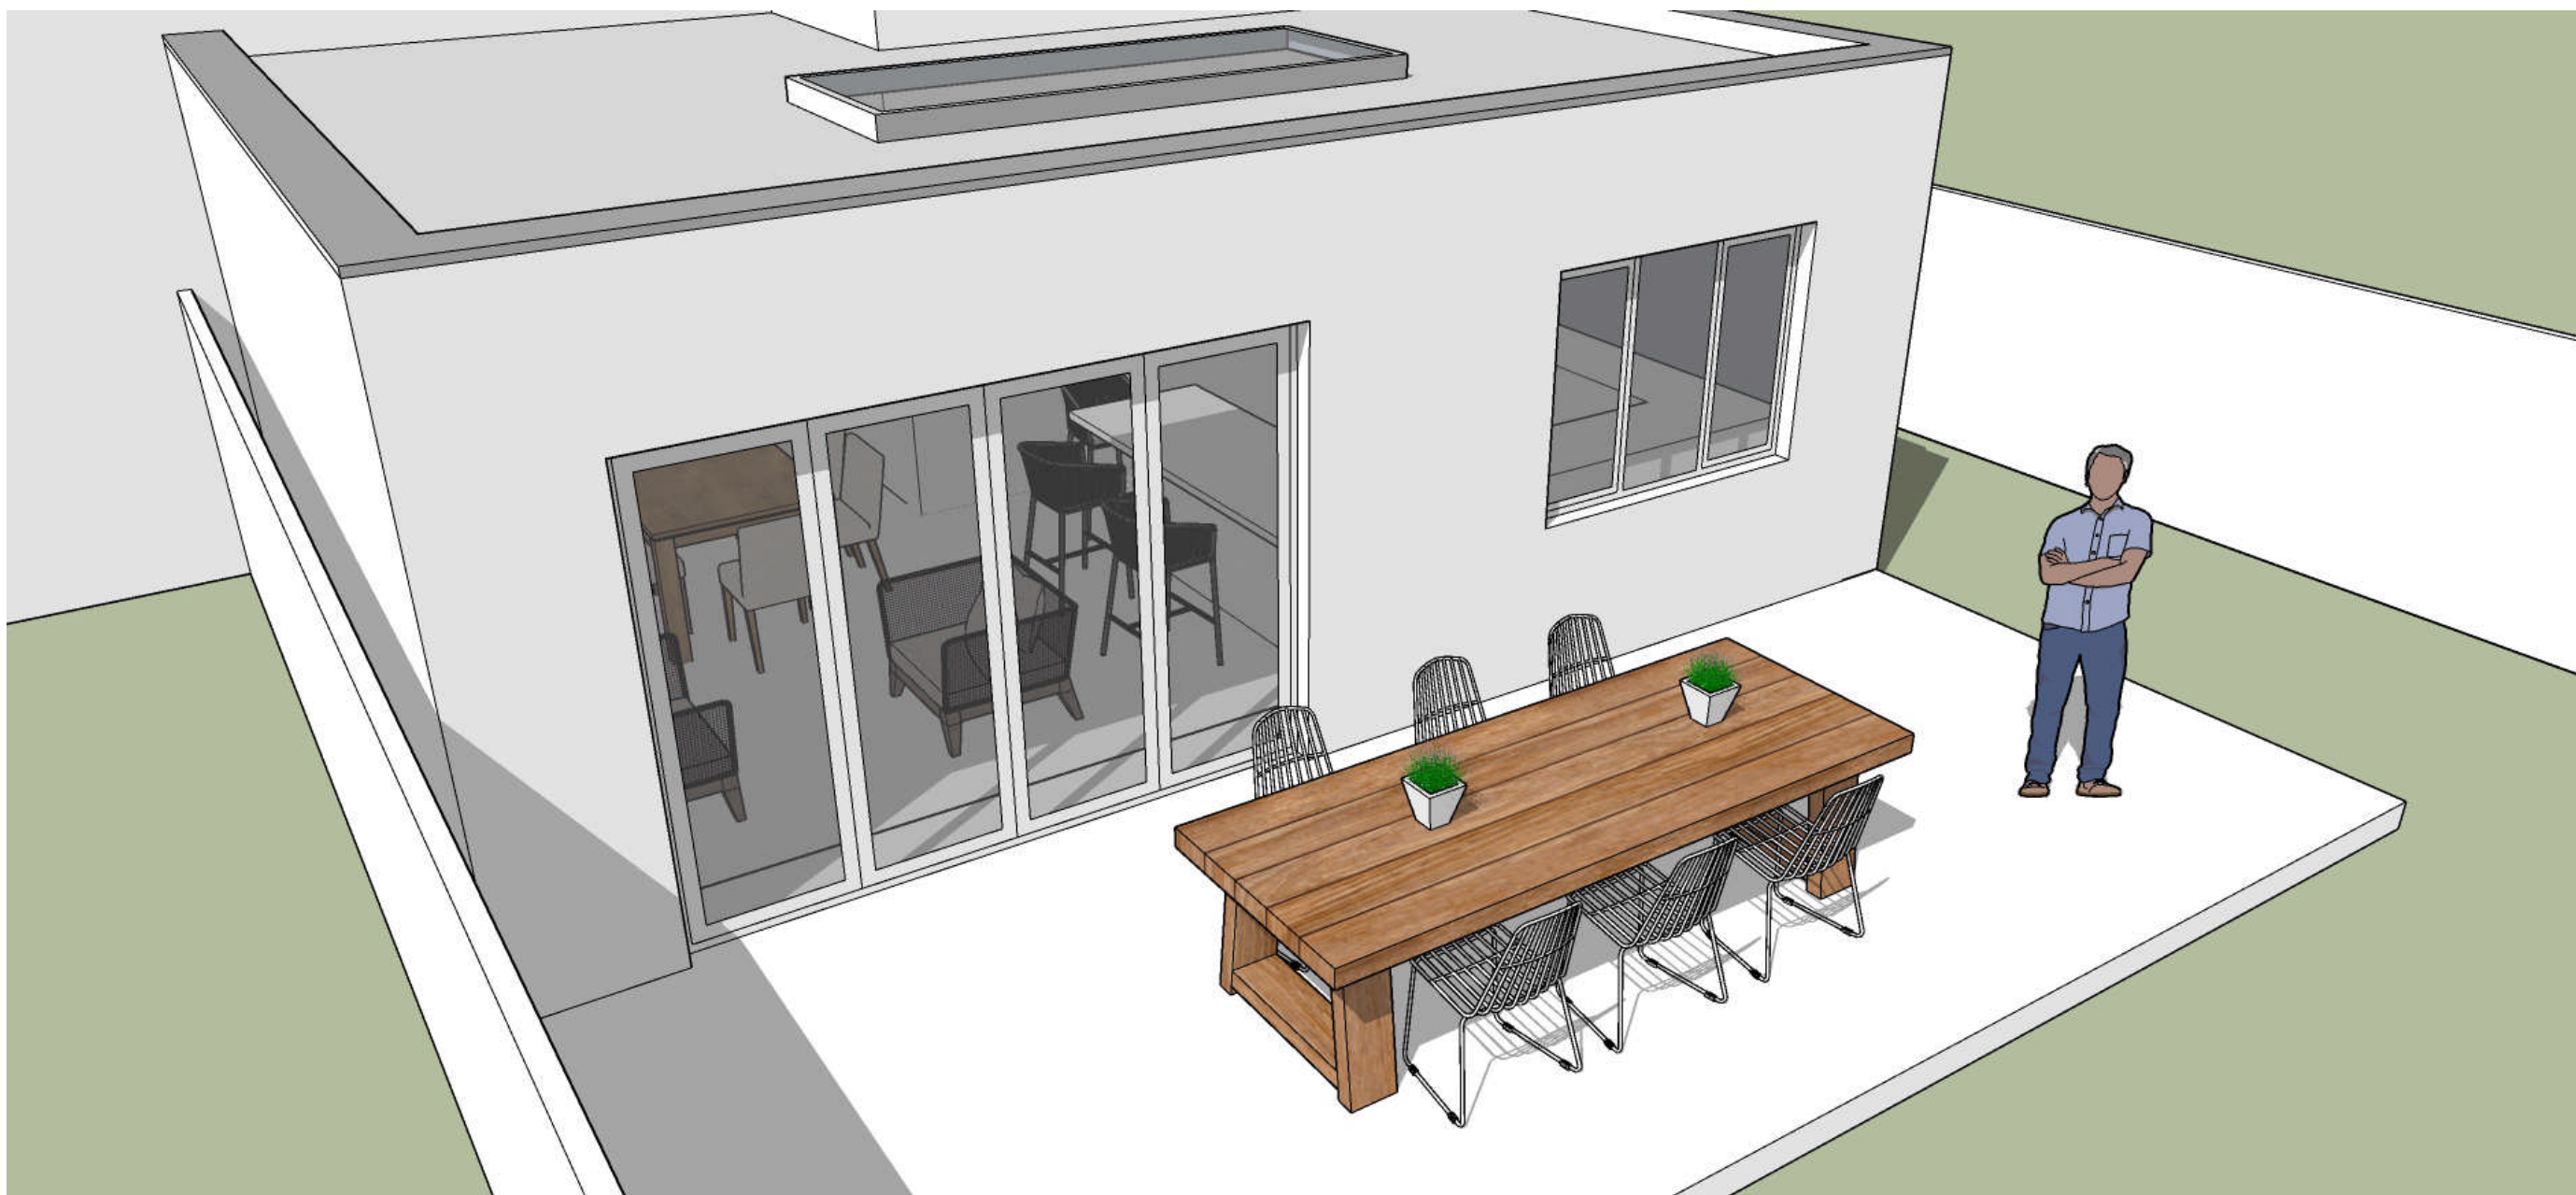

PROPOSED REAR EXTENSION (SOUTH)

60 RUSKIN ROAD EASTLEIGH