

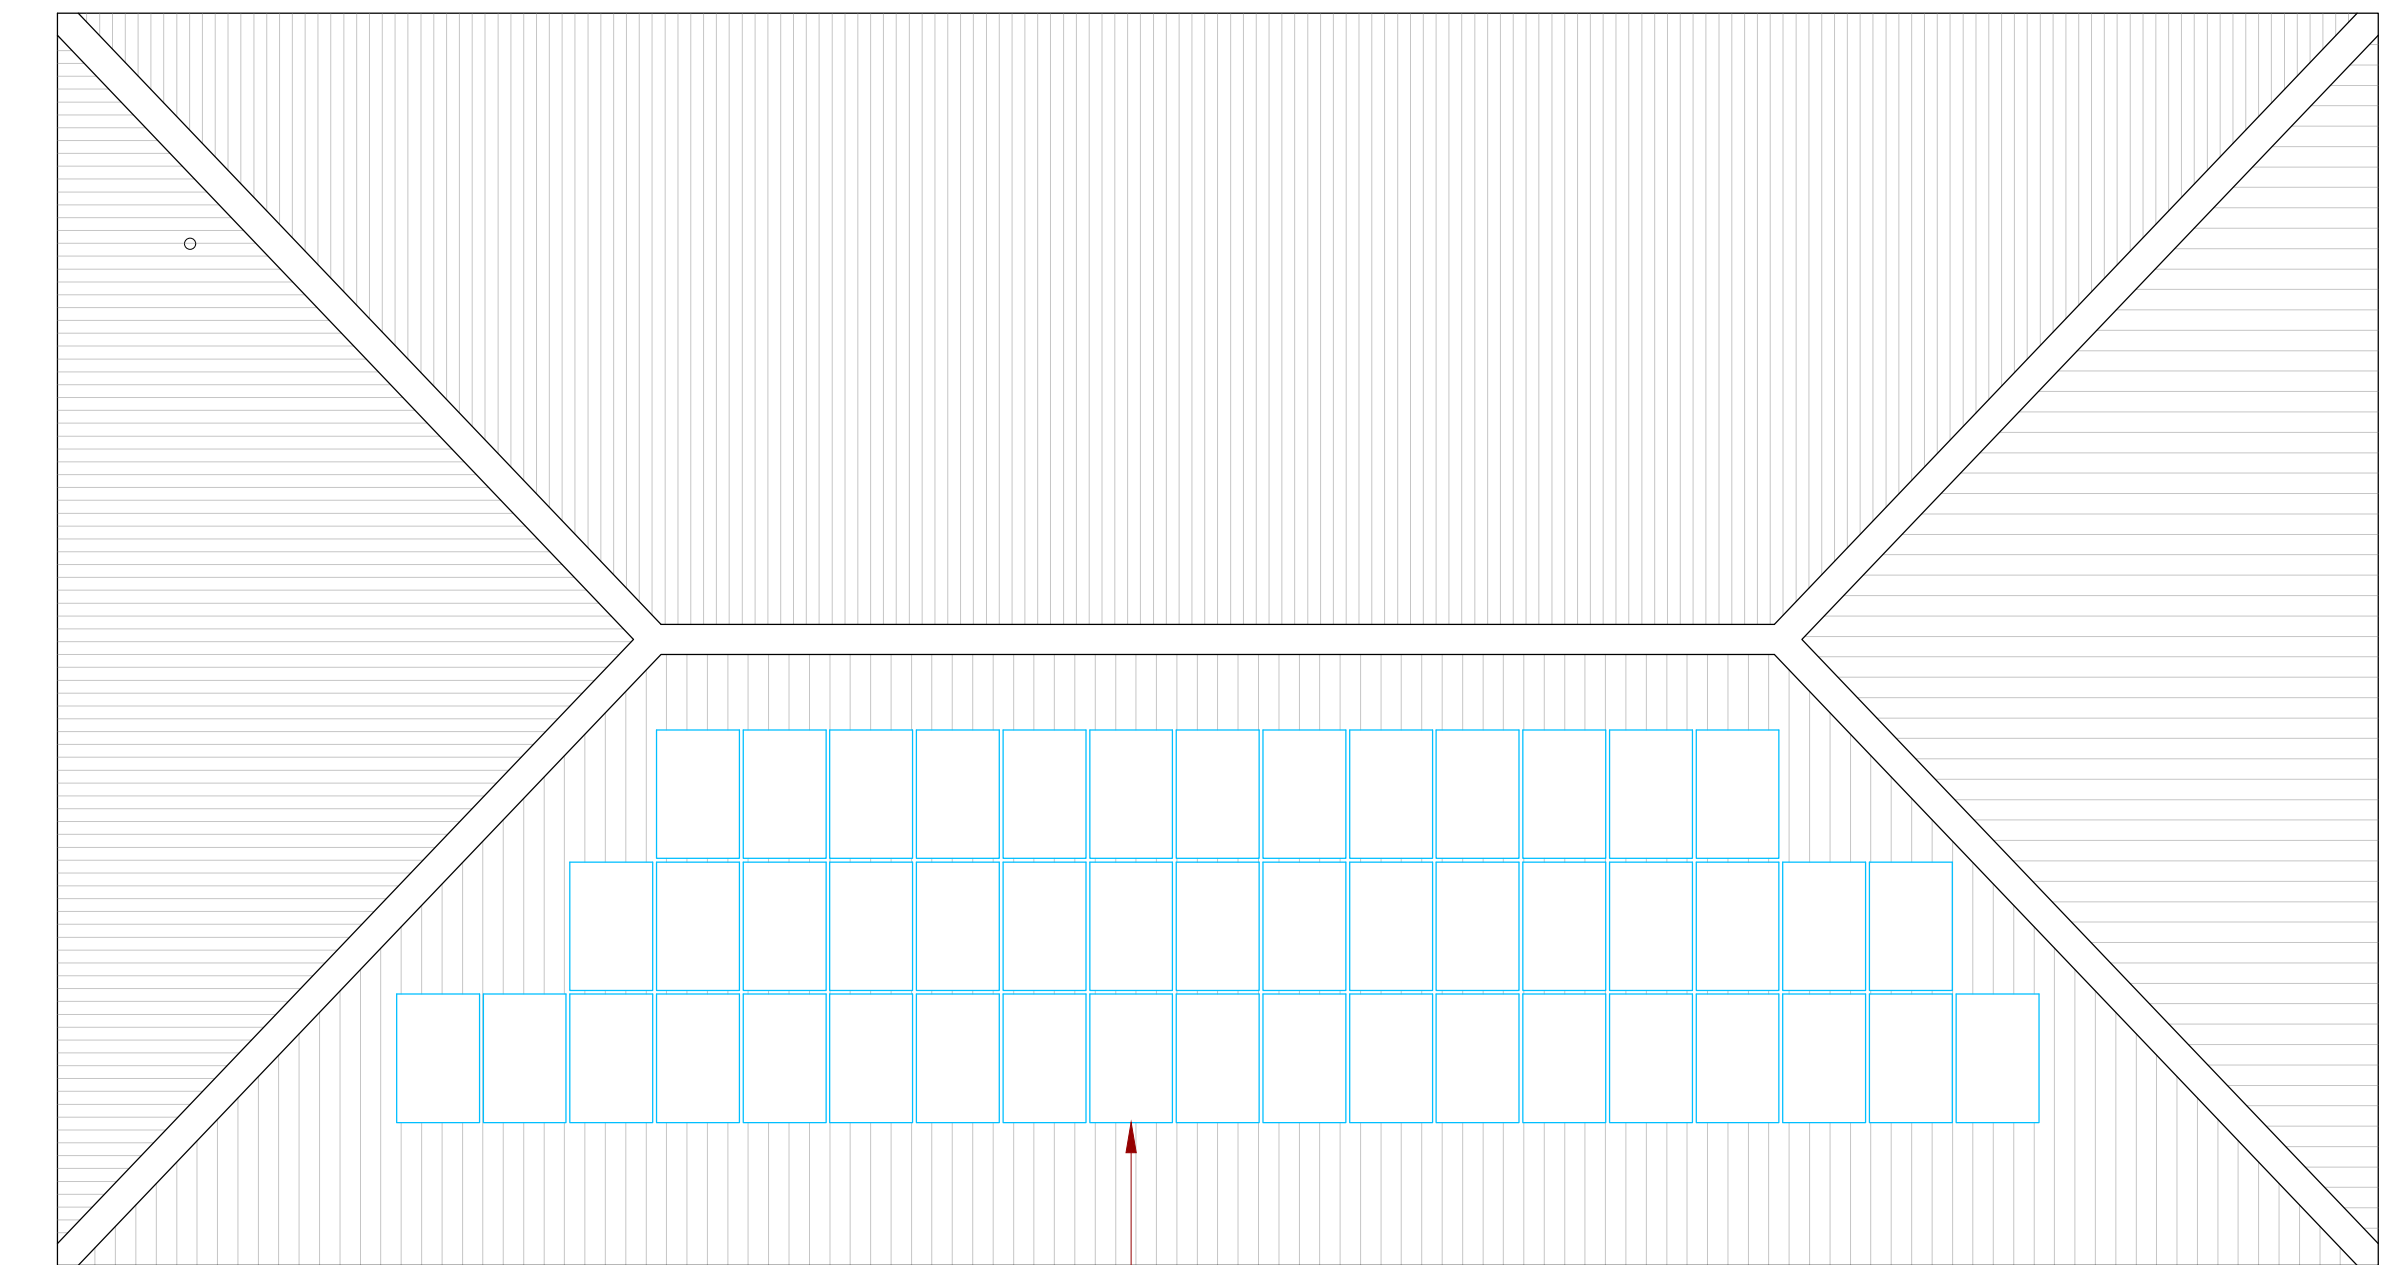



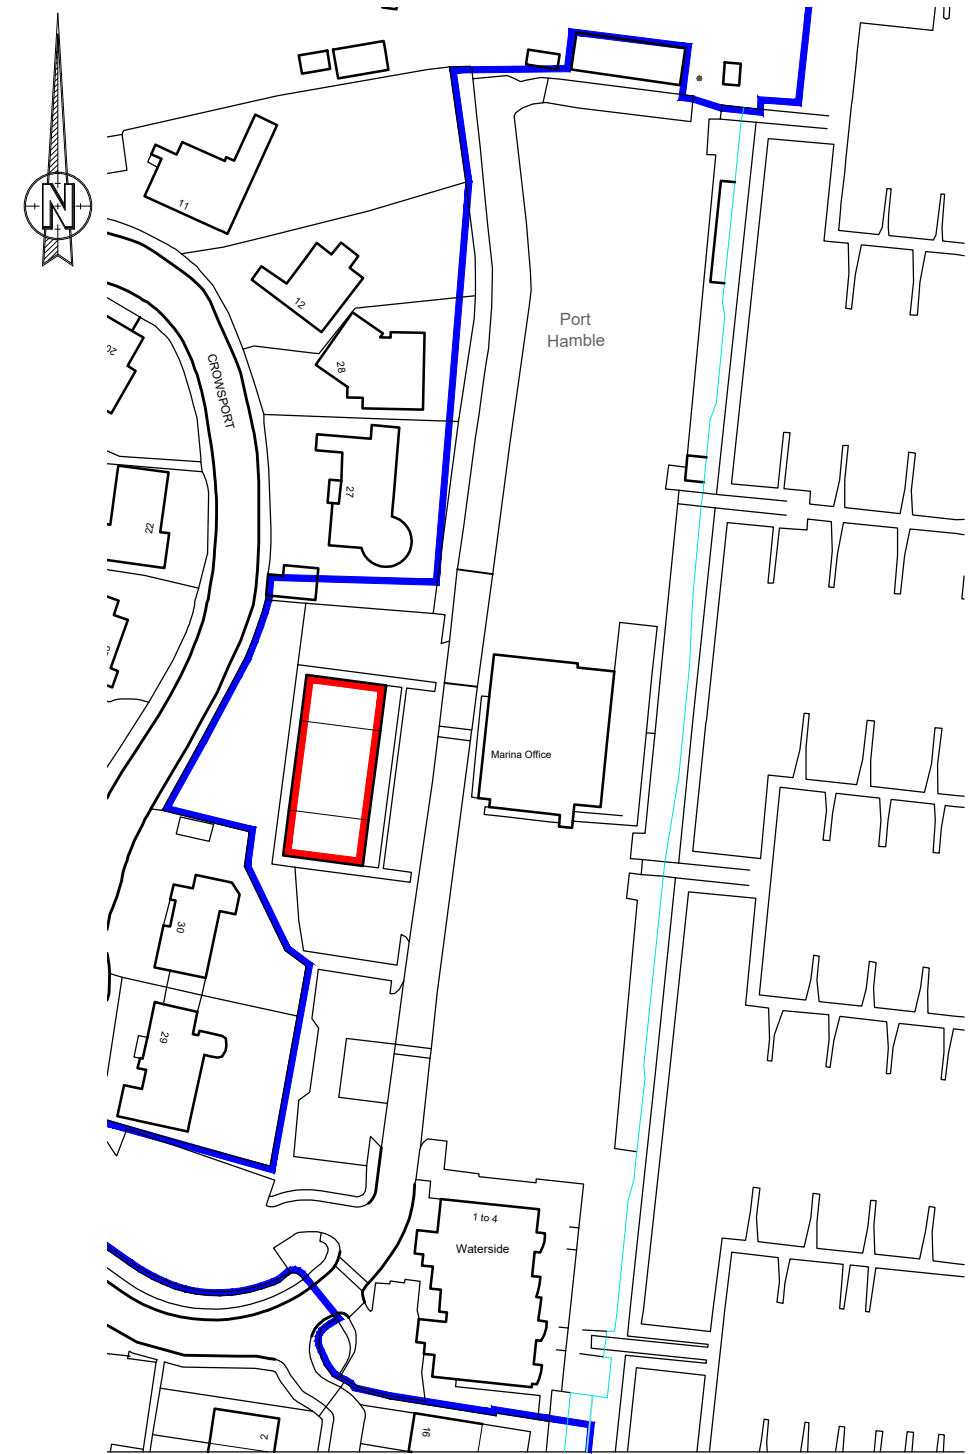


— New Proposed Solar Panels

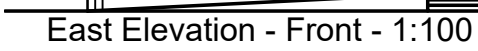

LOCATION PLAN @1:1250

0m 10m 20m 30m 40m 50m
K.A.D. Licensed O.S. No. 100047482

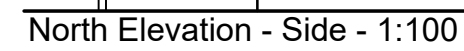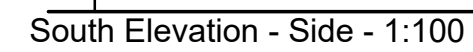

Rev	Revision	By	Date

K^{NIGHT} A^{ARCHITECTURAL} D^{DESIGN}

K.A.D. Ltd
First Floor Unit 7
The Quarterdeck
Port Solent
PO6 4TP

T: 01489 660194
E: admin@k-a-d.co.uk
W: www.k-a-d.co.uk

Client _____

MDL MARINAS

Project _____

LUKE HOUSE
PORT HAMBLE YACHT HAVEN
HAMBLE, SO31 4PL

Drawing _____

PROPOSED PLANS

Scale	Date
1:100@A2	OCT 2023

Project no.	Sequential	Bldg/Floor	Detail	Rev
KAD	01	A	PP	A