



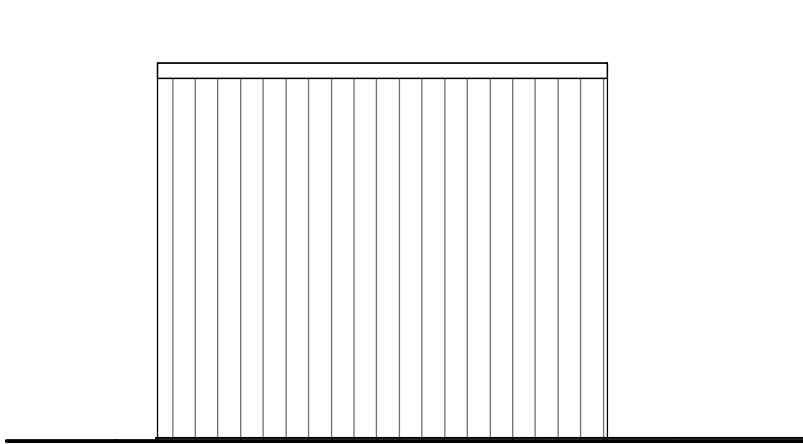


Side Elevation (Bin Store)
1 : 25

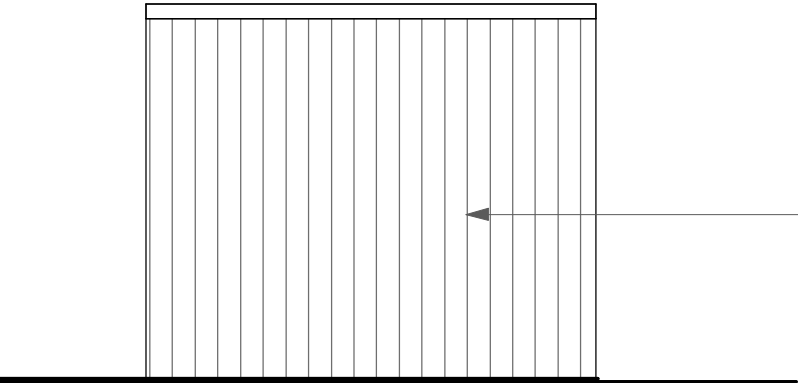

Rear Elevation (Bin Store)
1 : 25



Side Elevation II (Bin Store)
1 : 25

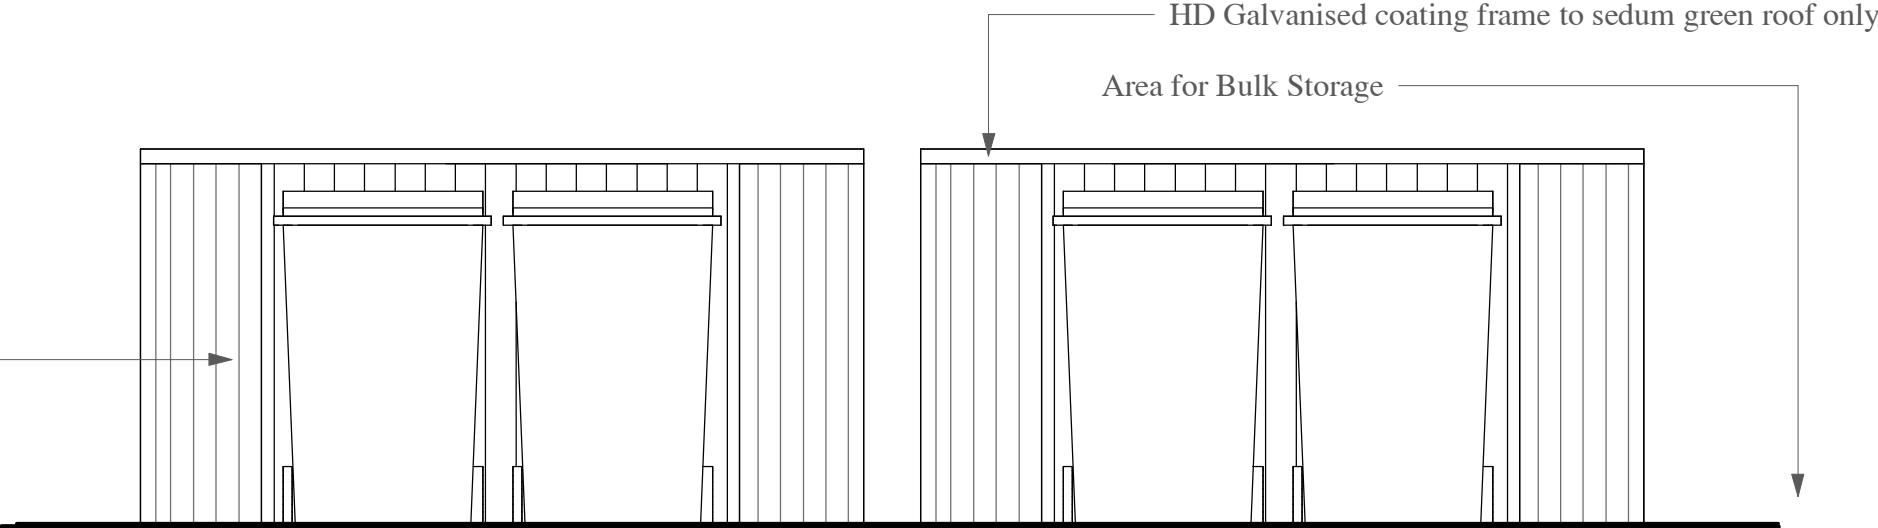

Front Elevation (Bin Store)
1 : 25