



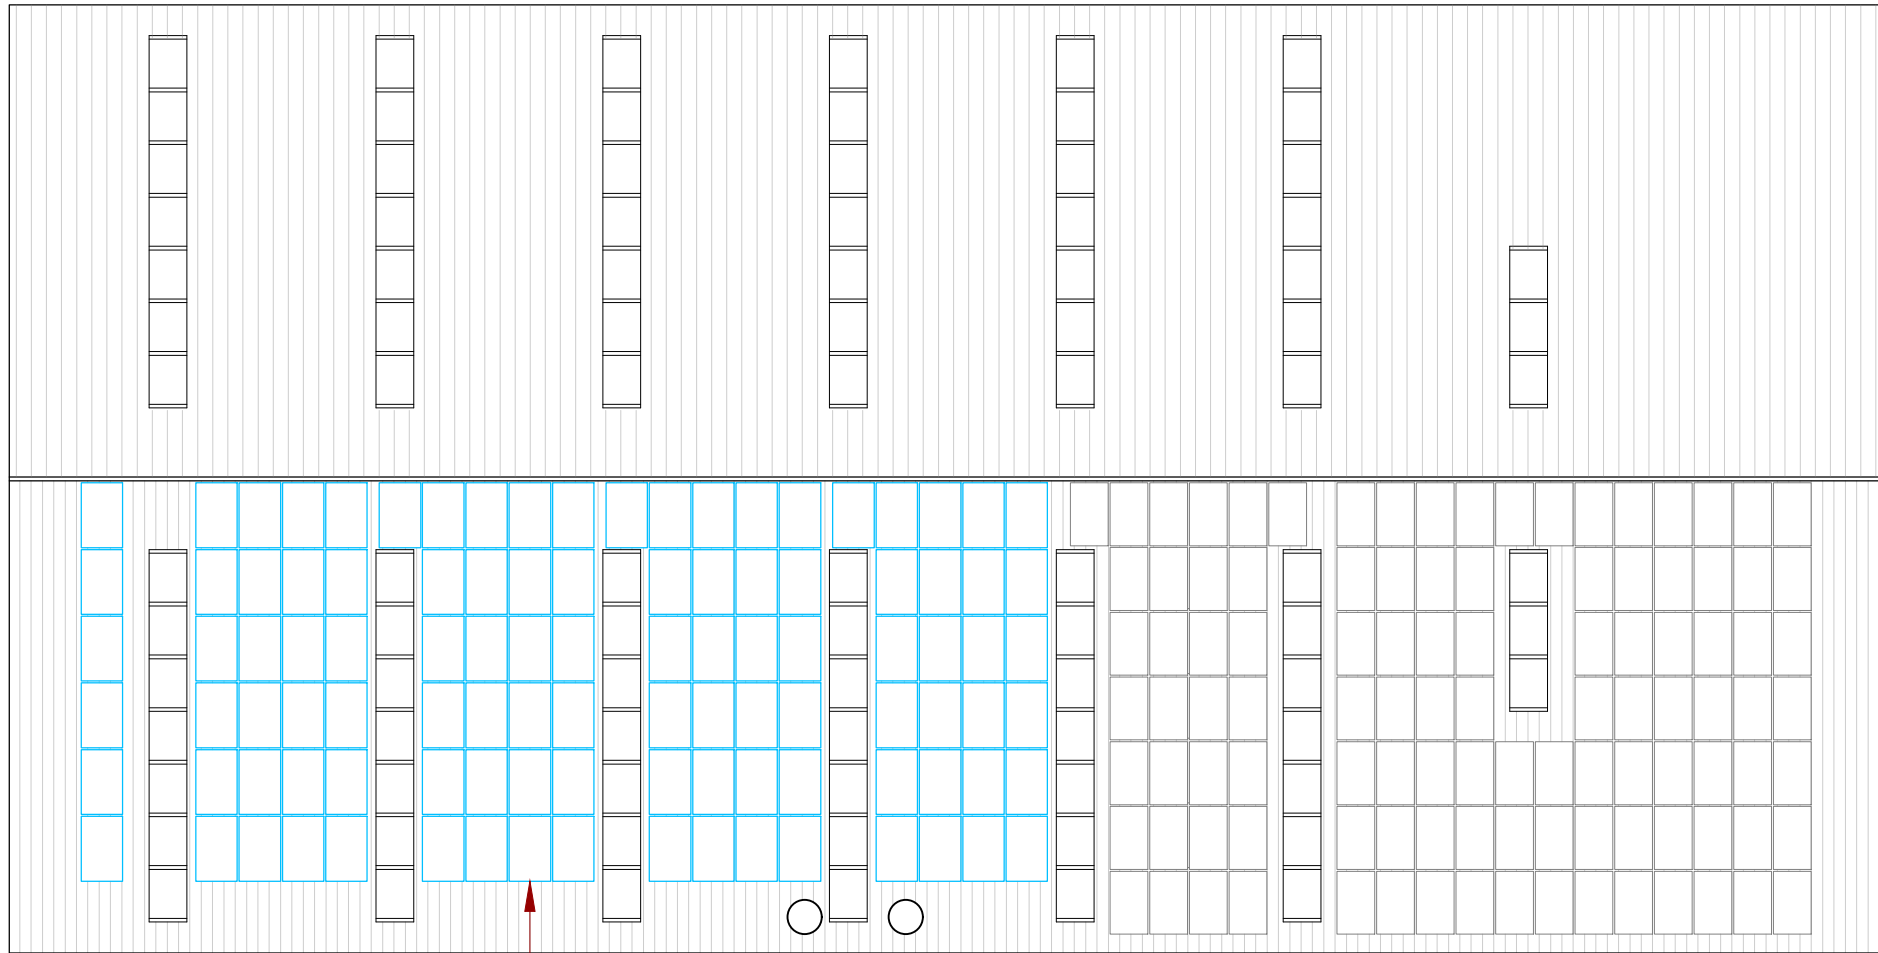


Proposed Roof Plan - 1:200

New Proposed Solar Panels

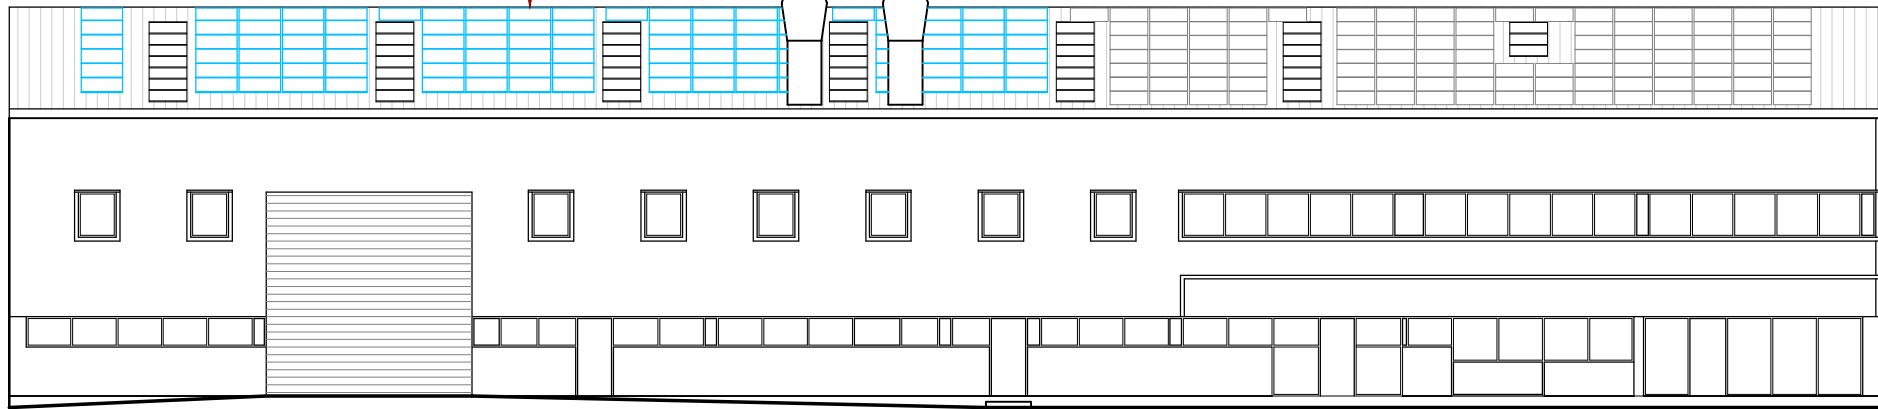


South Elevation - Side 1:200

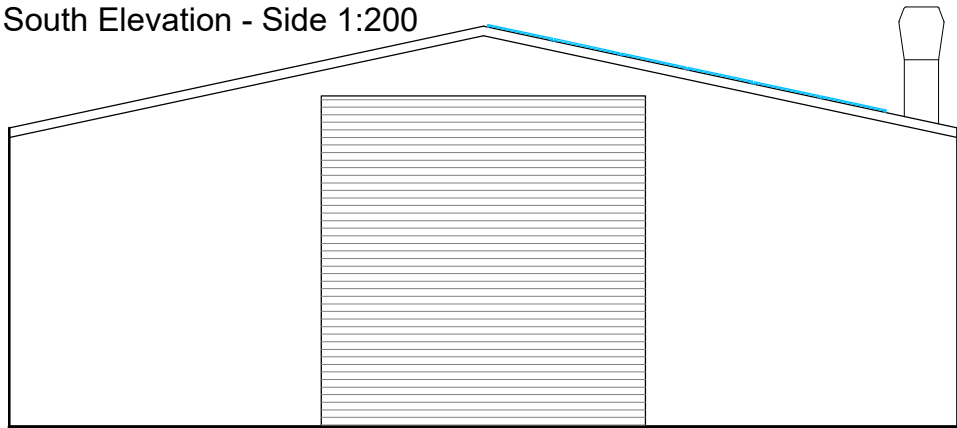

West Elevation - Rear 1:200

0m 1m 2m 3m 4m 5m 6m 7m 8m 9m 10m

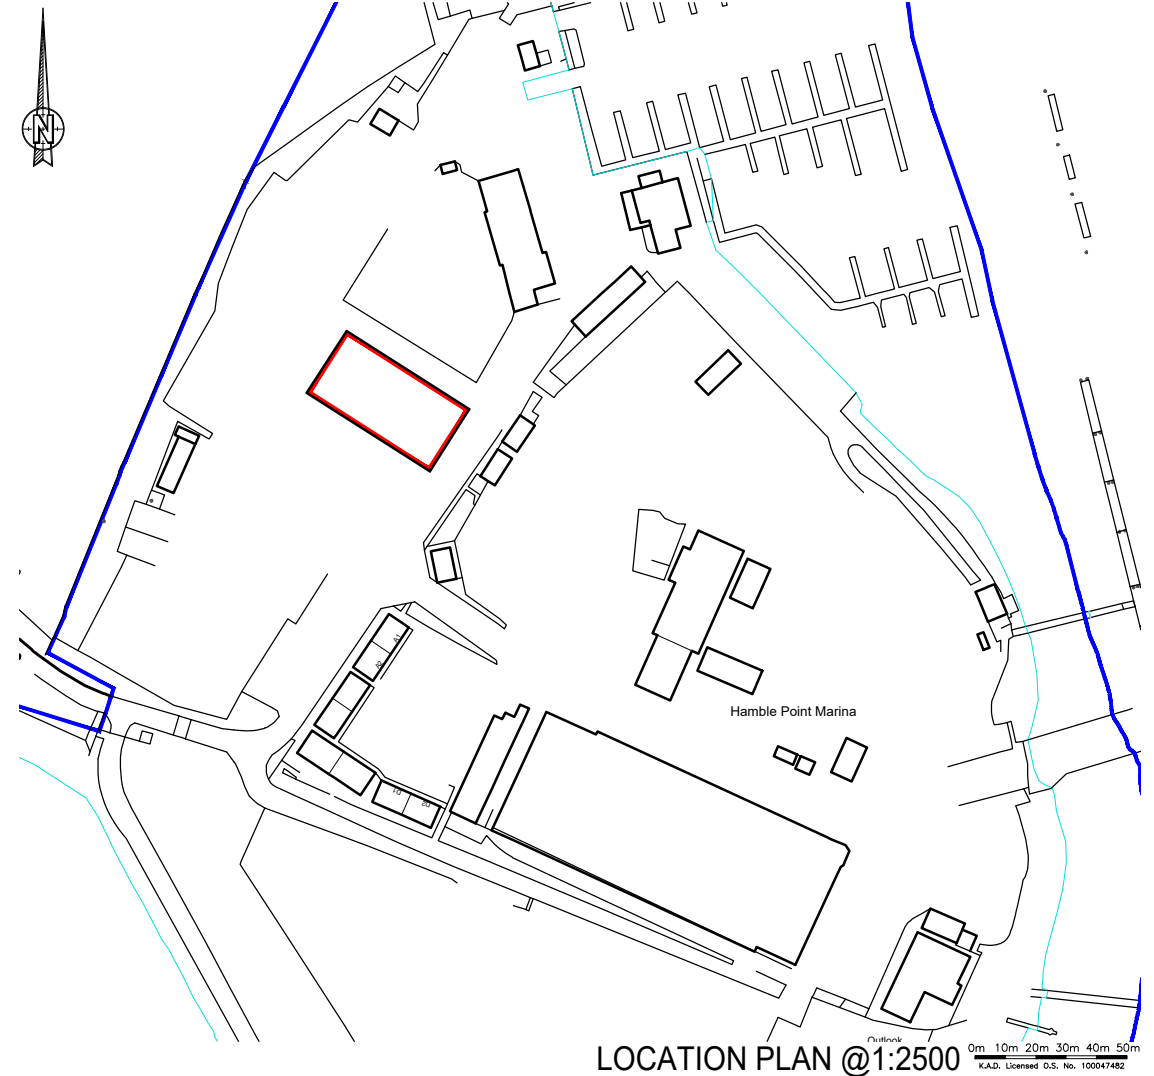

K NIGHT
A RCHITECTURAL
D ESIGN

K.A.D. Ltd.
First Floor Unit 7
The Quarterdeck
Port Solent
PO6 4TP

T: 01489 660194
E: admin@k-a-d.co.uk
W: www.k-a-d.co.uk

Client

MDL MARINAS

Project

CHANDLERY BUILDING
HAMBLE POINT MARINA
SCHOOL LANE, HAMBLE
SOUTHAMPTON
SO31 4JD

Drawing

PROPOSED PLANS

Scale

1:100@A3

Date

OCT 2023

Project no.

Sequential

Bldg/Floor

Detail

Rev

KAD

01

A

PP

A