



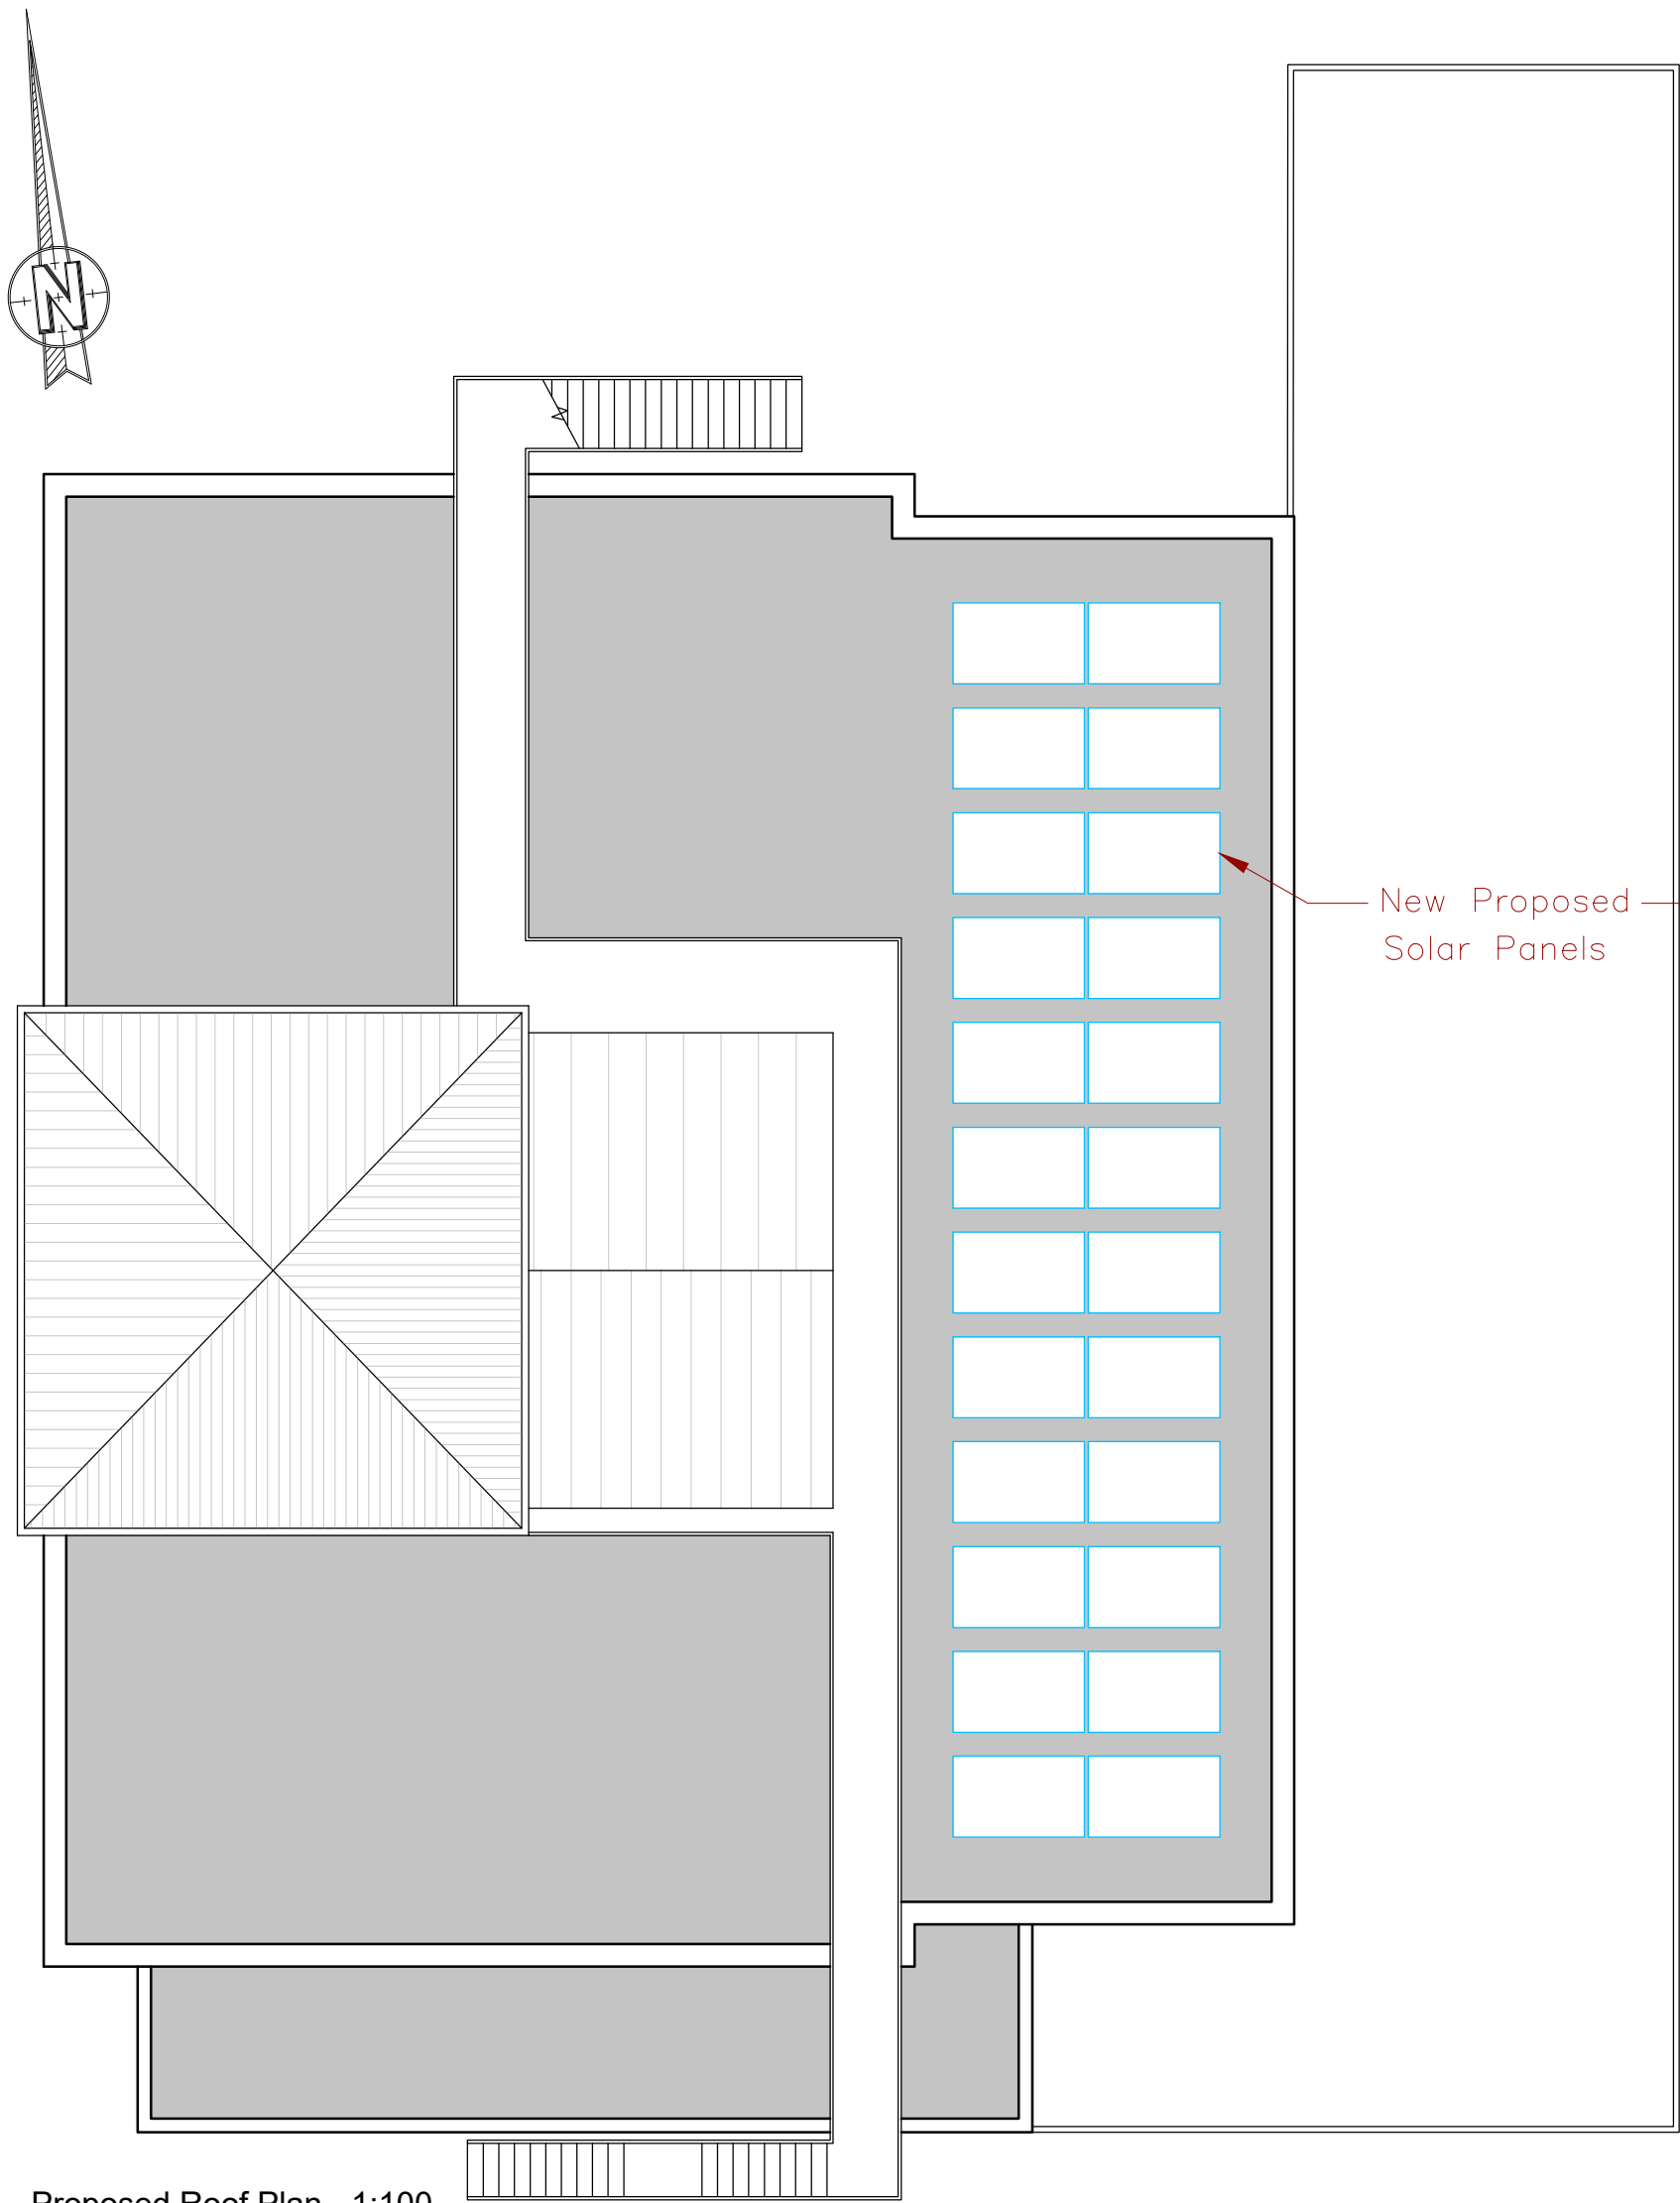

Proposed Roof Plan - 1:100

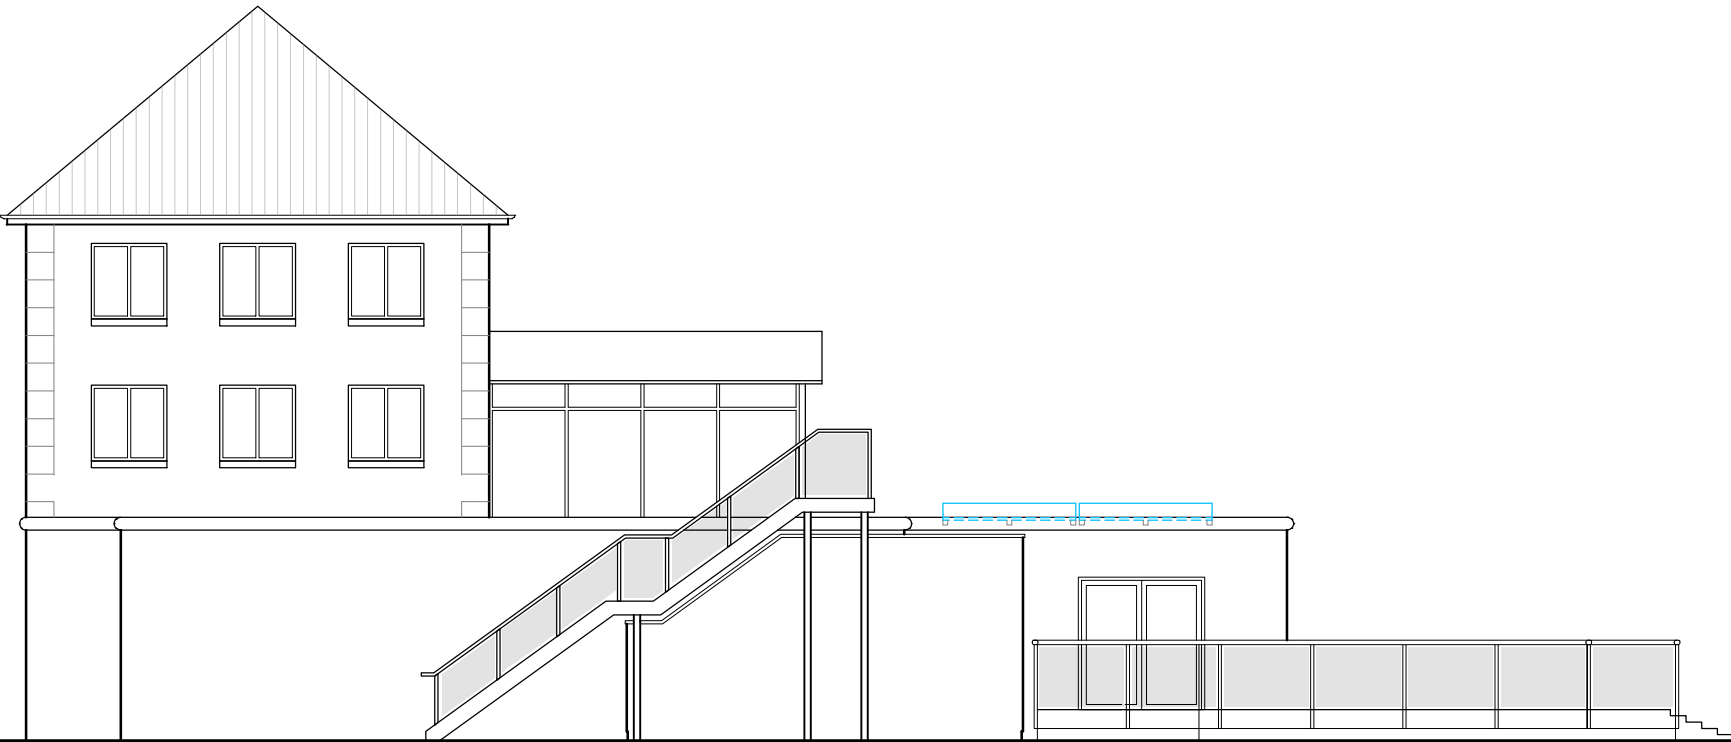

South Elevation - Side - 1:100

0m 1m 2m 3m 4m 5m 6m 7m 8m 9m 10m


New Proposed
Solar Panels




East Elevation - Front - 1:100



North Elevation - Rear - 1:100

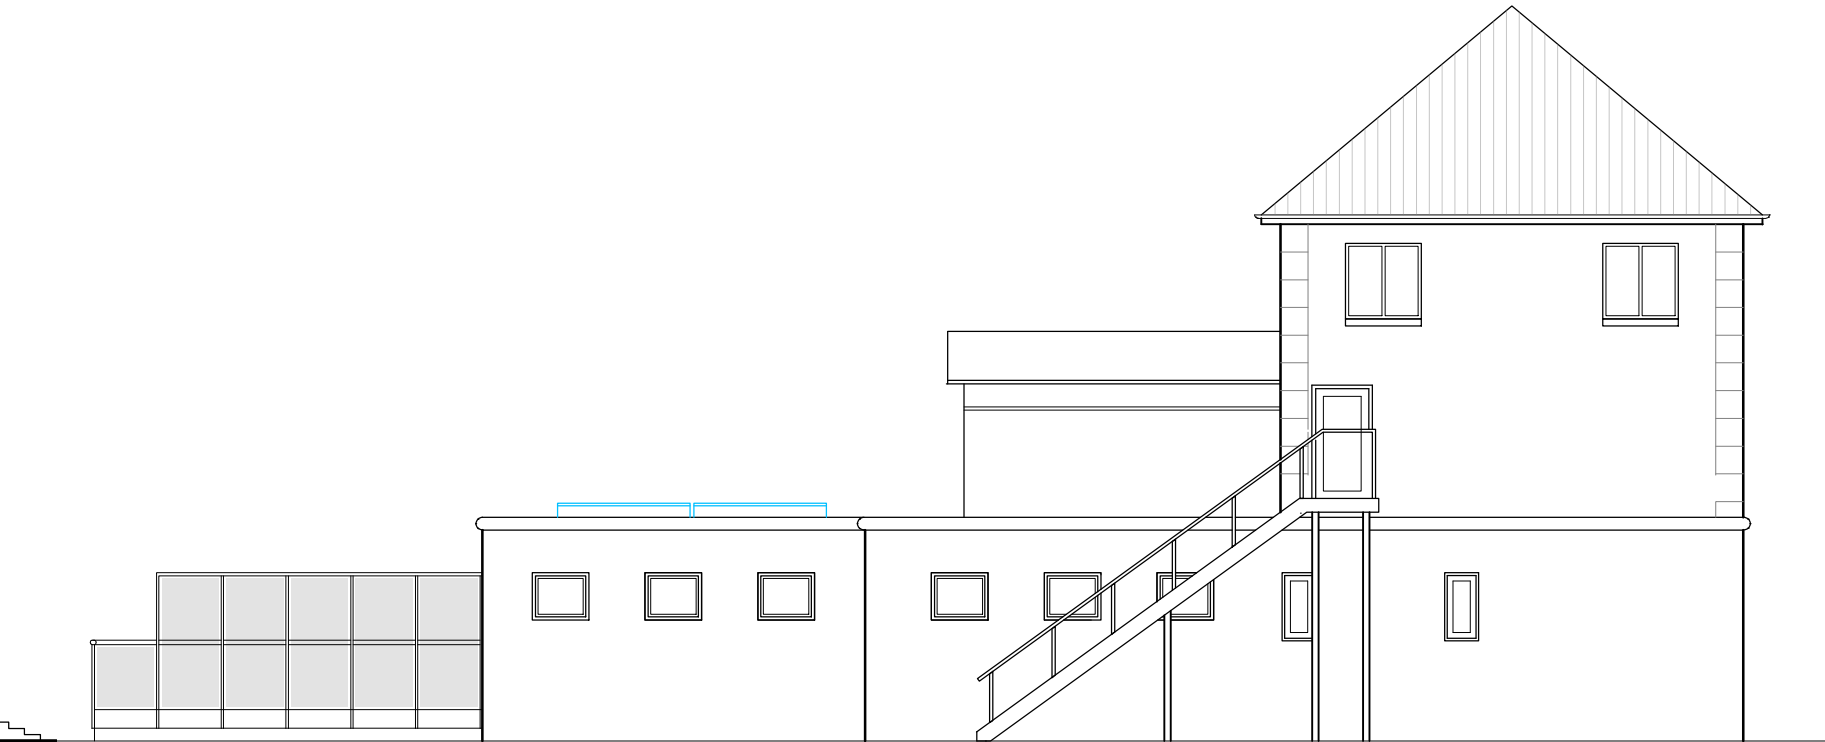

North Elevation - Side - 1:100

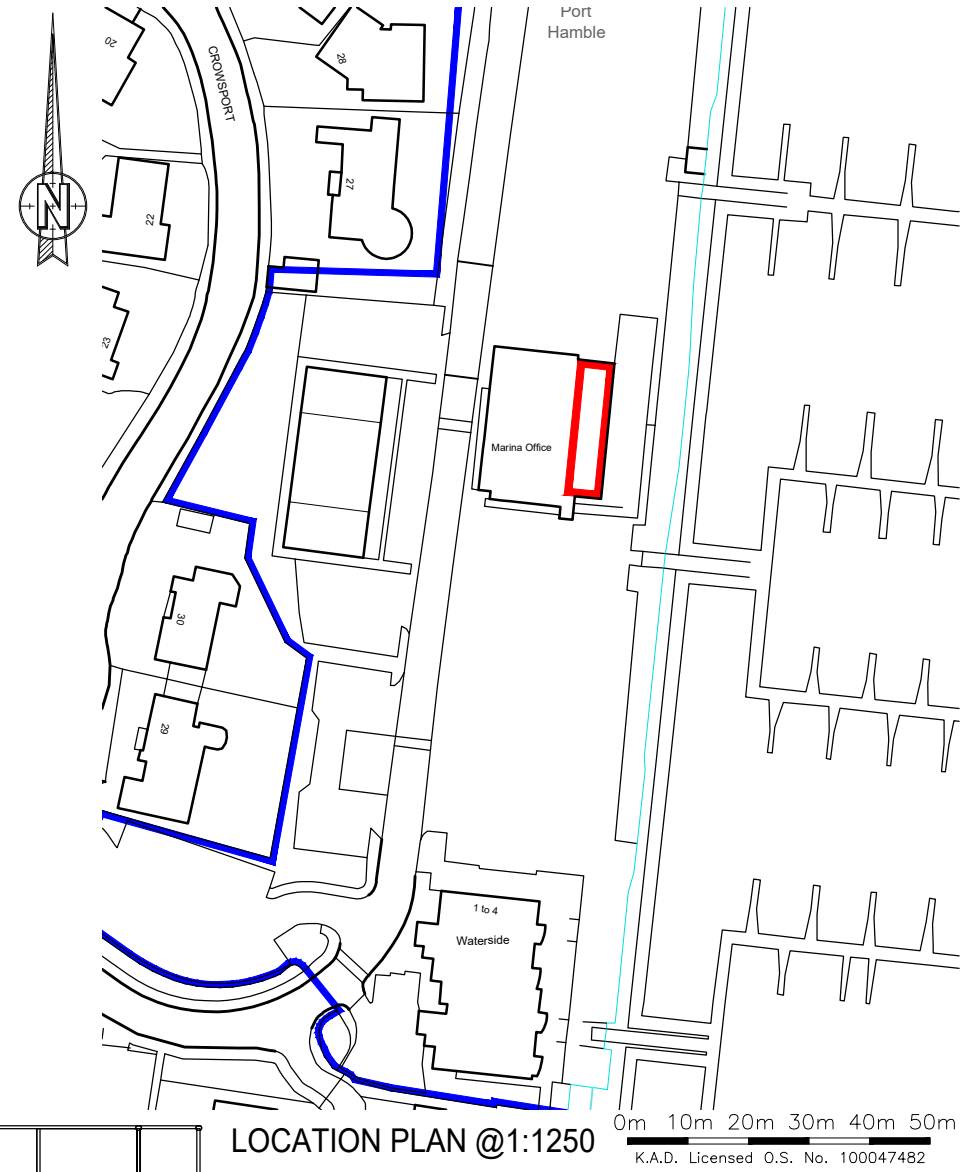

LOCATION PLAN @1:1250

0m 10m 20m 30m 40m 50m
K.A.D. Licensed O.S. No. 100047482

K NIGHT
A RCHITECTURAL
D ESIGN

K.A.D. Ltd.
First Floor Unit 7
The Quarterdeck
Port Solent
PO6 4TP

T: 01489 660194
E: admin@k-a-d.co.uk
W: www.k-a-d.co.uk

Client

MDL MARINAS

Project

HARBOUR BUILDING
PORT HAMBLE YACHT HAVEN
HAMBLE, SO31 4PL

Drawing

PROPOSED PLANS

Scale

1:100@A2

Date

OCT 2023

Project no.

KAD

Sequential

01

Bldg/Floor

A

Detail

PP

Rev

A