



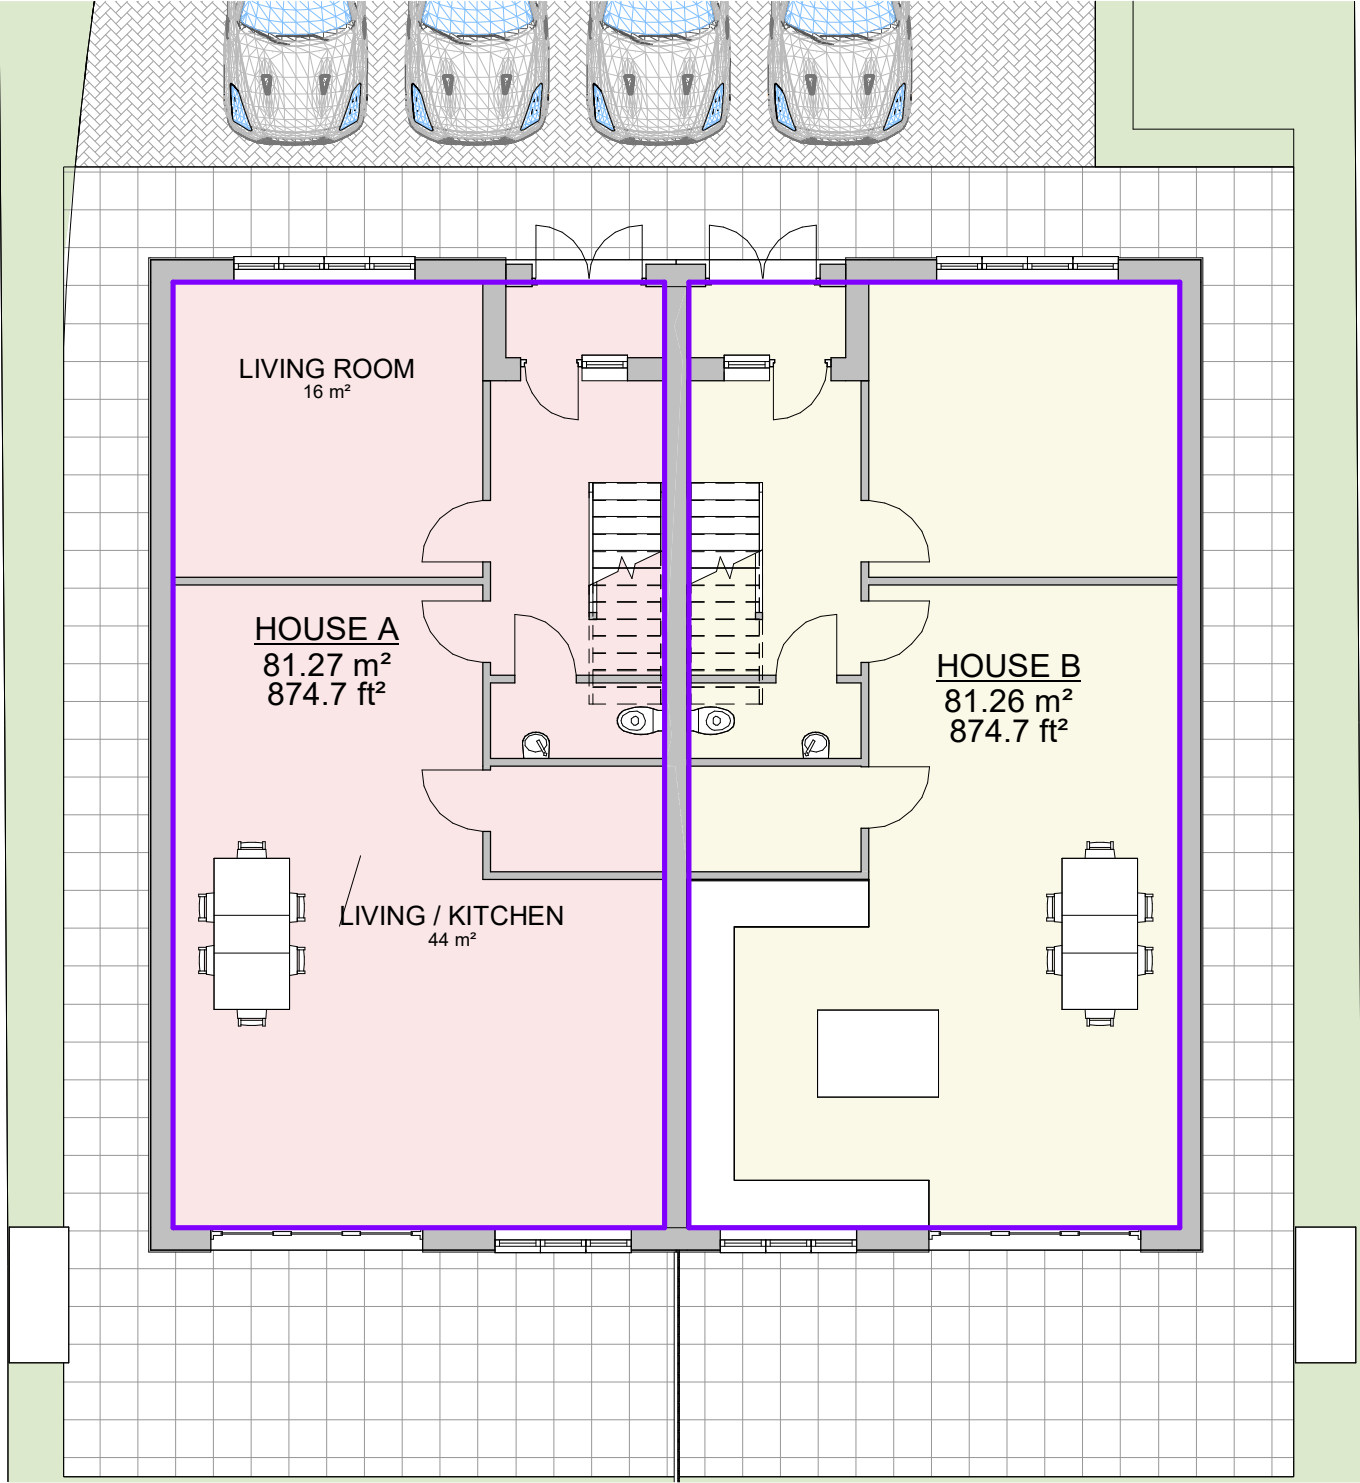


KEY

- HOUSE A
- HOUSE B

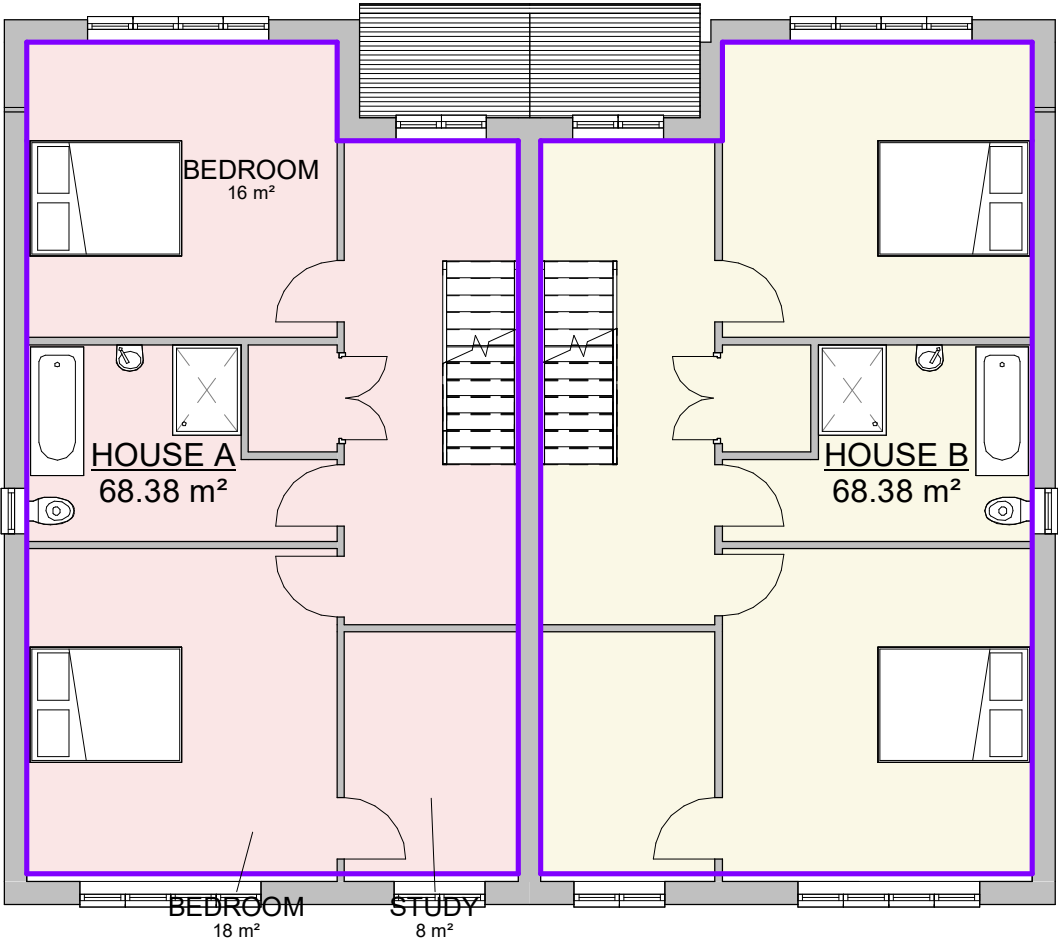

KEY

- HOUSE A
- HOUSE B

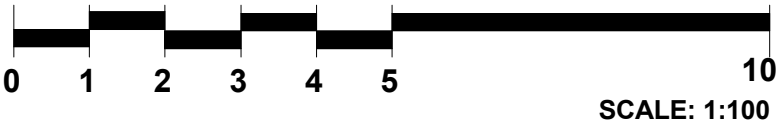

- NOTES:
- This drawing is to be read in conjunction with all relevant contract documentation from the design team, with any conflicting information to be brought to the attention of NewLake Architecture & Planning Services in writing before commencing on site.
 - All materials to match existing unless specified in drawing.
 - The contractor is to check and verify all levels and dimensions before construction. Any discrepancies are to be brought to the attention of NewLake Architecture & Planning Services in writing before commencing on site.
 - All dimensions in mm, unless otherwise stated.