



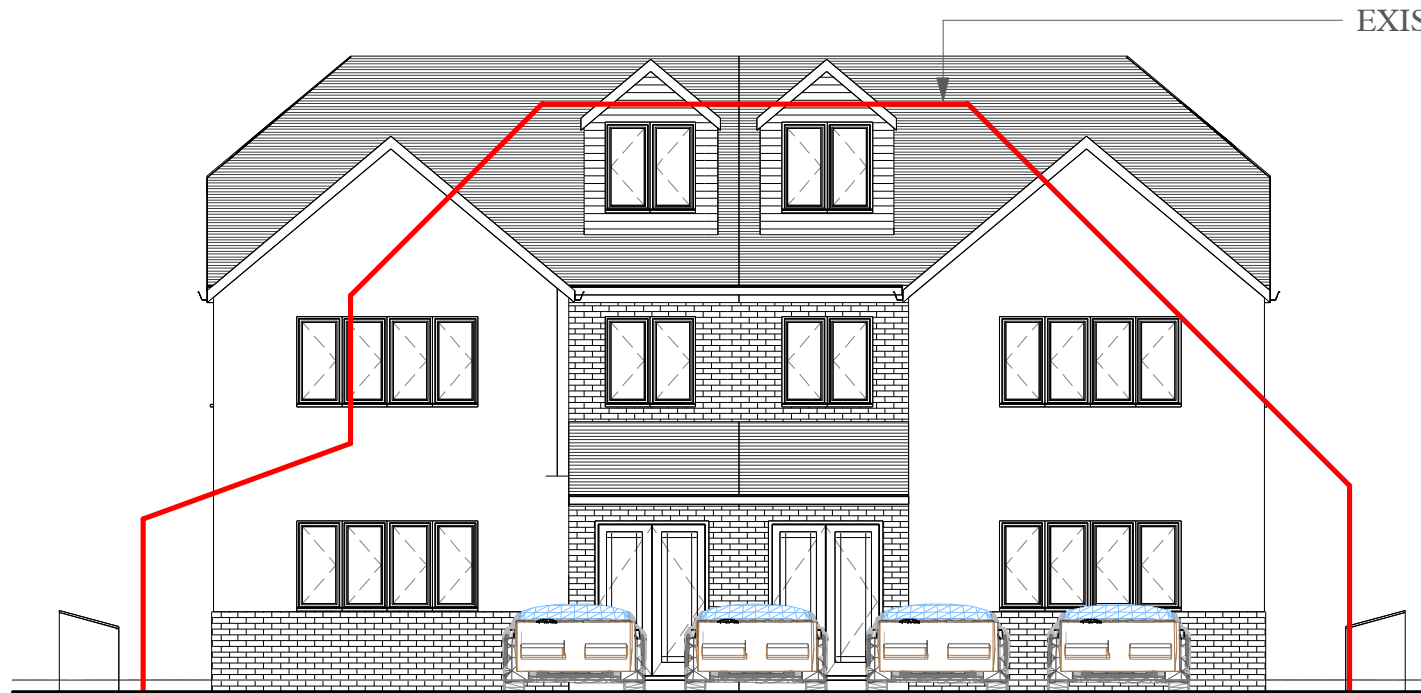


Proposed Front Elevation
1 : 100

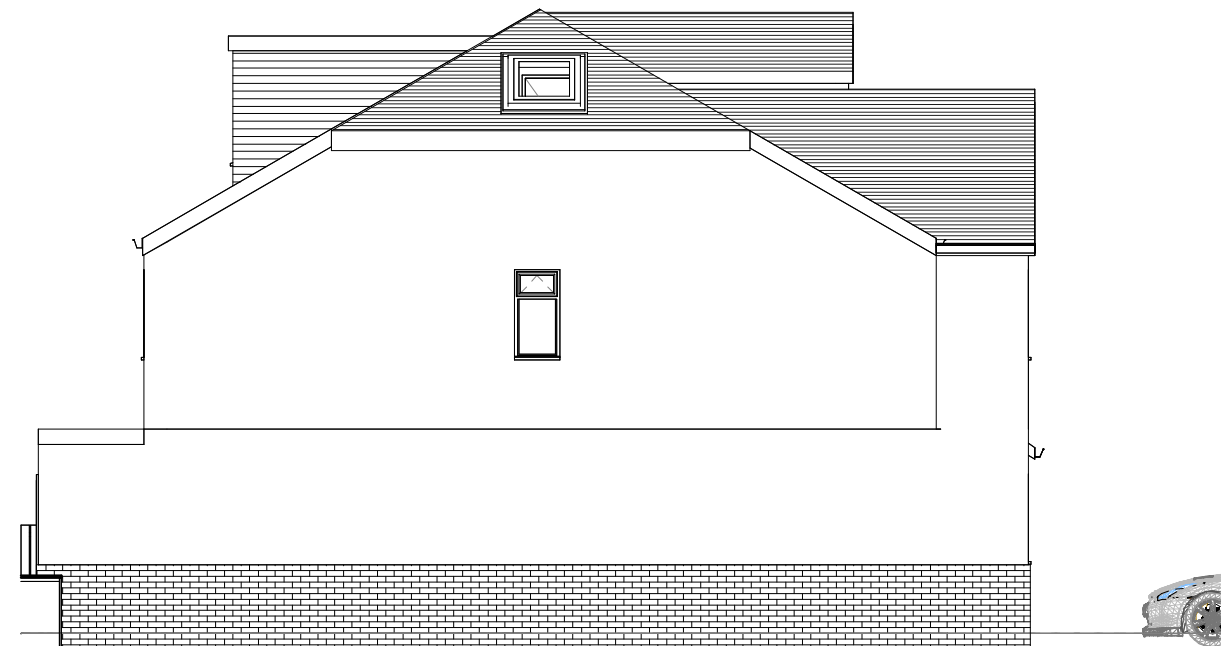

Proposed Side Elevation
1 : 100



Proposed Rear Elevation
1 : 100

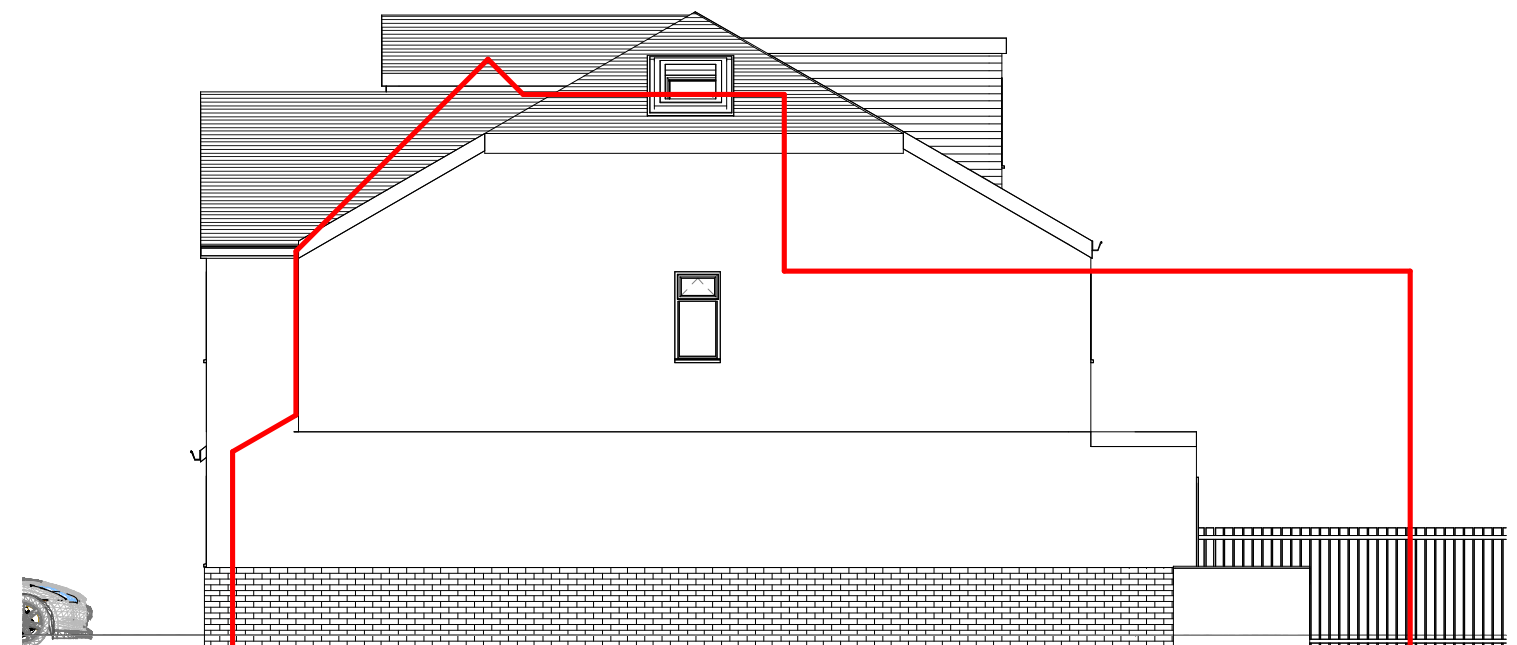

Proposed Side Elevation II
1 : 100