




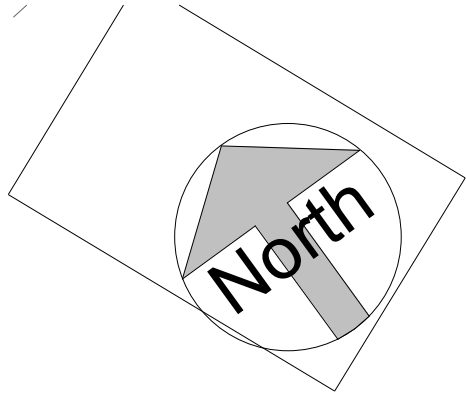

255a

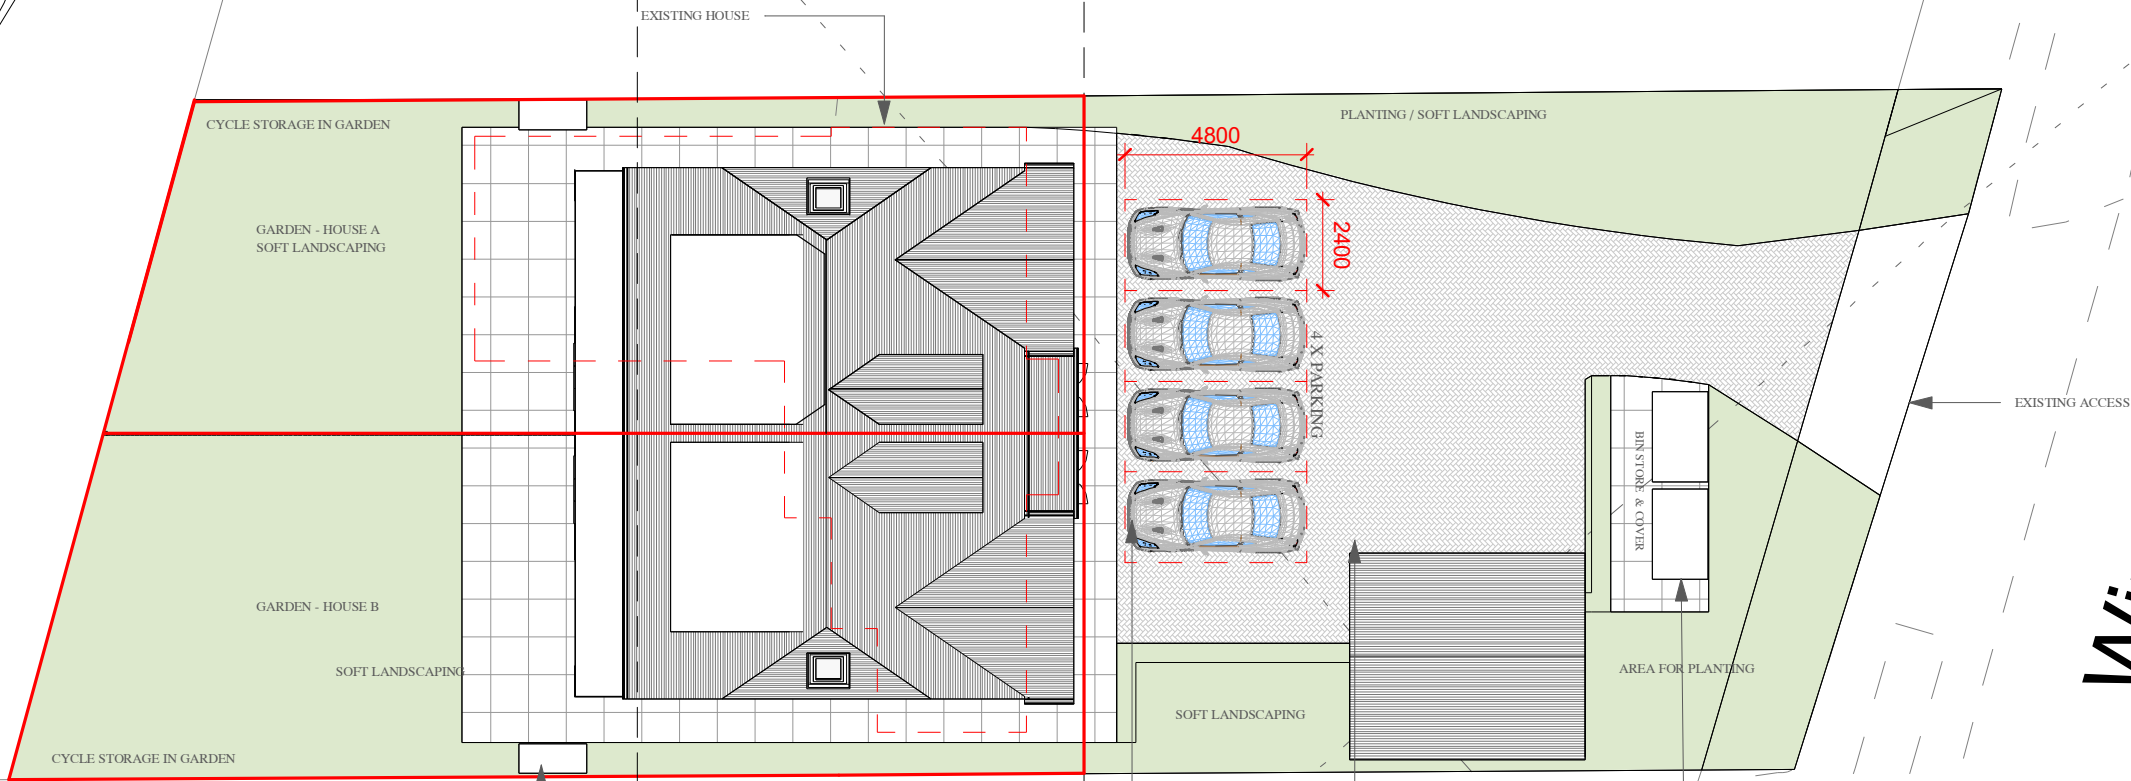

Winchester Road

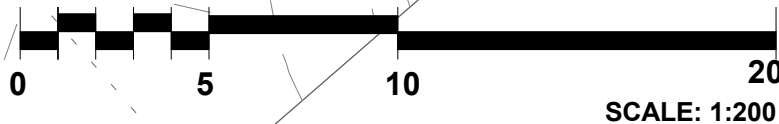

- NOTES:
1. This drawing is to be read in conjunction with all relevant contract documentation from the design team, with any conflicting information to be brought to the attention of NewLake Architecture & Planning Services in writing before commencing on site.
 2. All materials to match existing unless specified in drawing.
 3. The contractor is to check and verify all levels and dimensions before construction. Any discrepancies are to be brought to the attention of NewLake Architecture & Planning Services in writing before commencing on site.
 4. All dimensions in mm, unless otherwise stated.

444950

Private 2x Cycle Storage permanently fixed down to ground

Part S11 CHARGING OF ELECTRIC VEHICLES
Electrical vehicle charge point to be provided to any associated car parking spaces, as detailed in Approved Document S, in which case cable routes for electrical vehicle charge points to be agreed.

All New Hard Surface to be permeable (Paving)

BIN STORE