



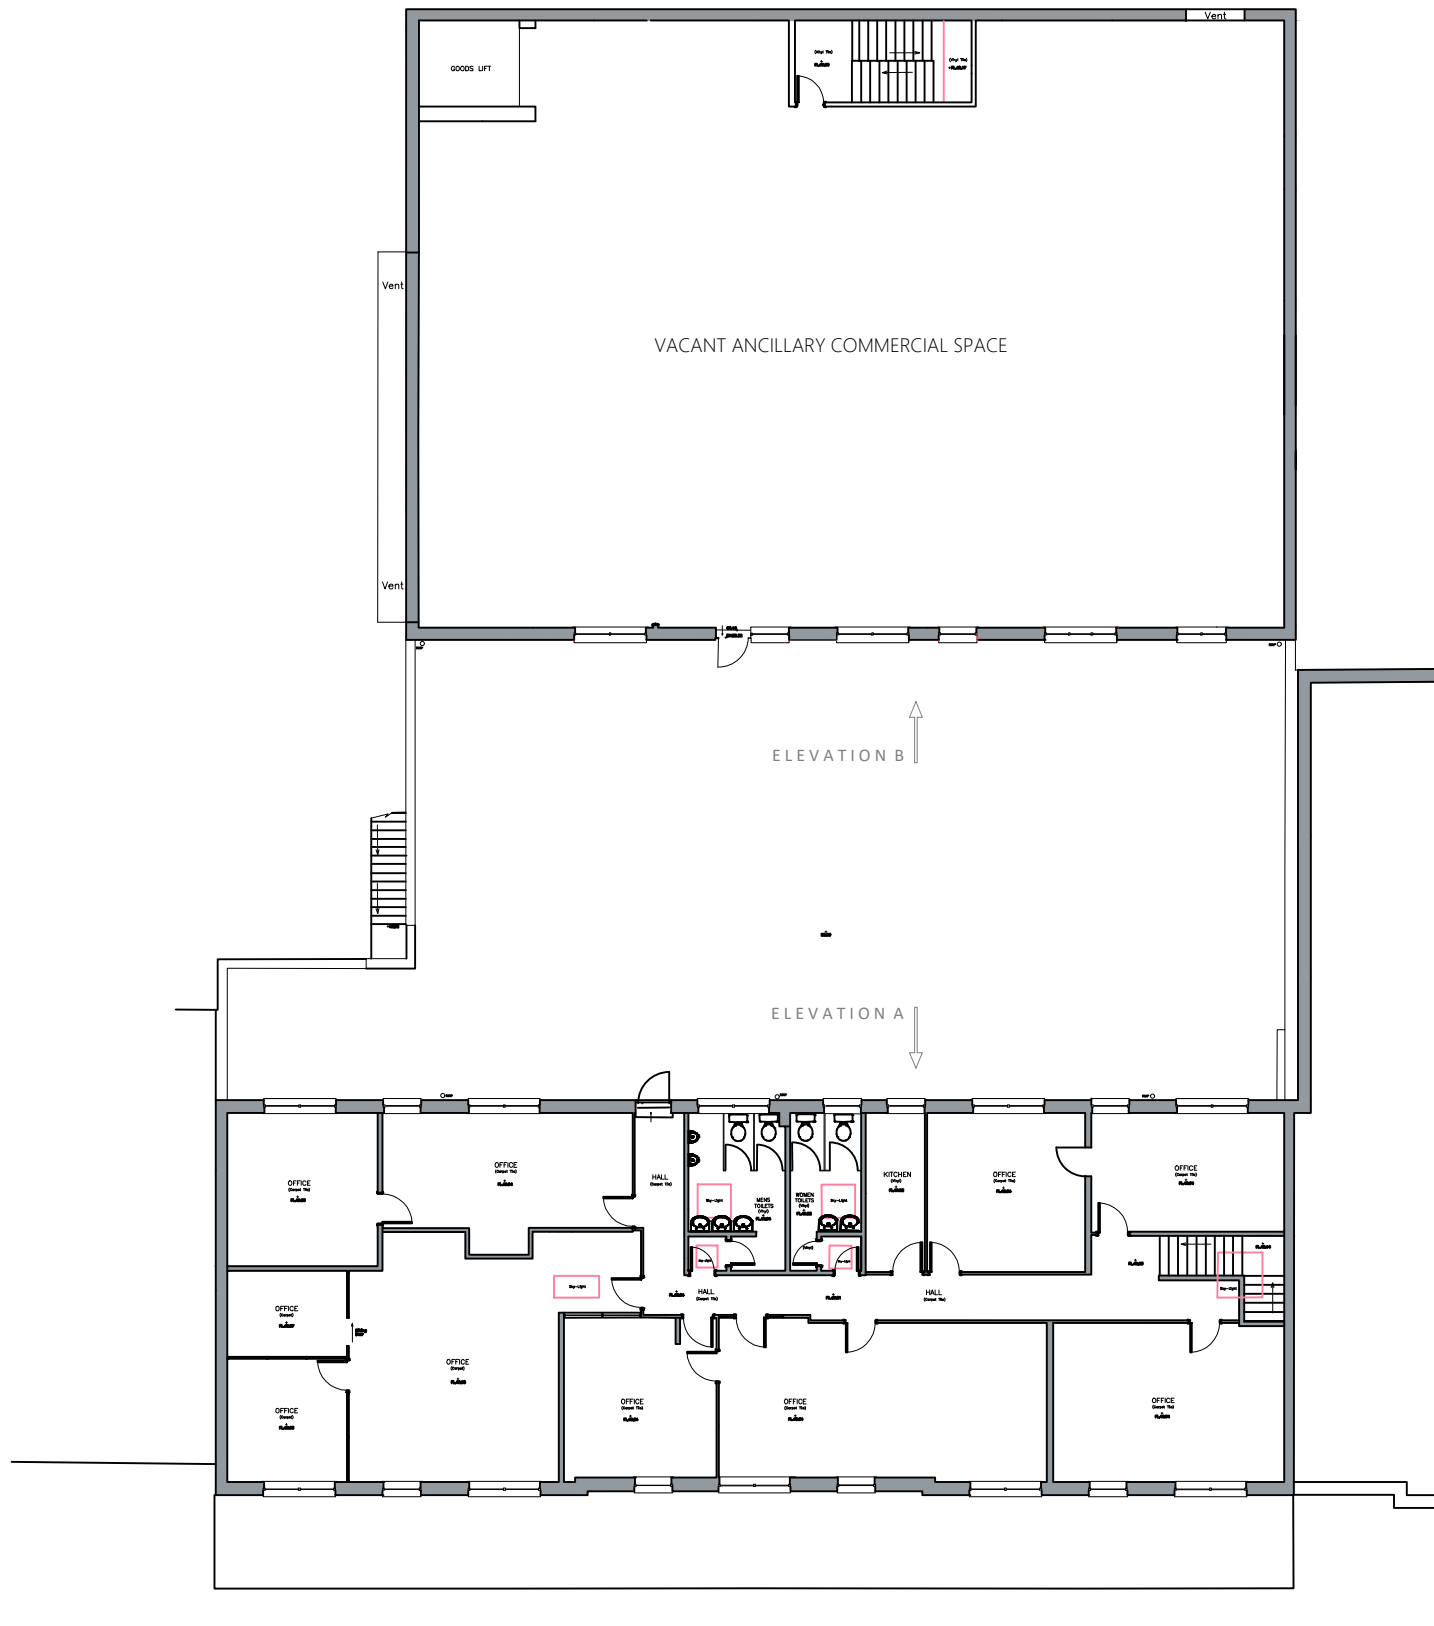

GENERAL NOTES:
USE FIGURED DIMENSIONS ONLY.
DO NOT SCALE OFF DRAWINGS.
ALL DIMENSIONS ARE TO BE CHECKED ON SITE.
INCONSISTENCIES ARE TO BE REPORTED TO
OATEN ARCHITECTS IMMEDIATELY.

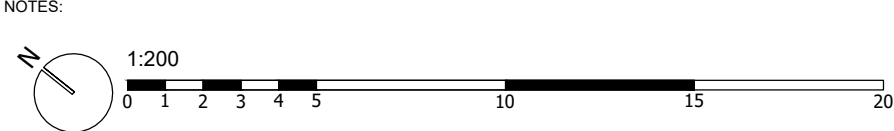

COPYRIGHT OF OATEN ARCHITECTS LTD.

REV.: DATE: DESCRIPTION:
A 18/10/23 Partitions removed



OATEN ARCHITECTS
Oaten Architects Ltd,
33 West Street, Hastings, East Sussex, TN34 3AN
T 01424 256476
E office@oatenarchitects.com
W www.oatenarchitects.com

PROJECT:
105-111 Winchester Road
Chandlers Ford Hampshire, SO53 2GH
STAGE:
Planning
CLIENT:
Heathwell Ltd
SCALE:
1:200 @ A3
DRAWN BY - DATE:
- May 2023
CHECKED BY:
RO

DRAWING TITLE:
Existing 1F Plan
New windows application
DRAWING NO: **23.1371 / 303** REV NO: **A**