


PROPOSED PLAN

SCALE 1:500

— DENOTES SITE BOUNDARY

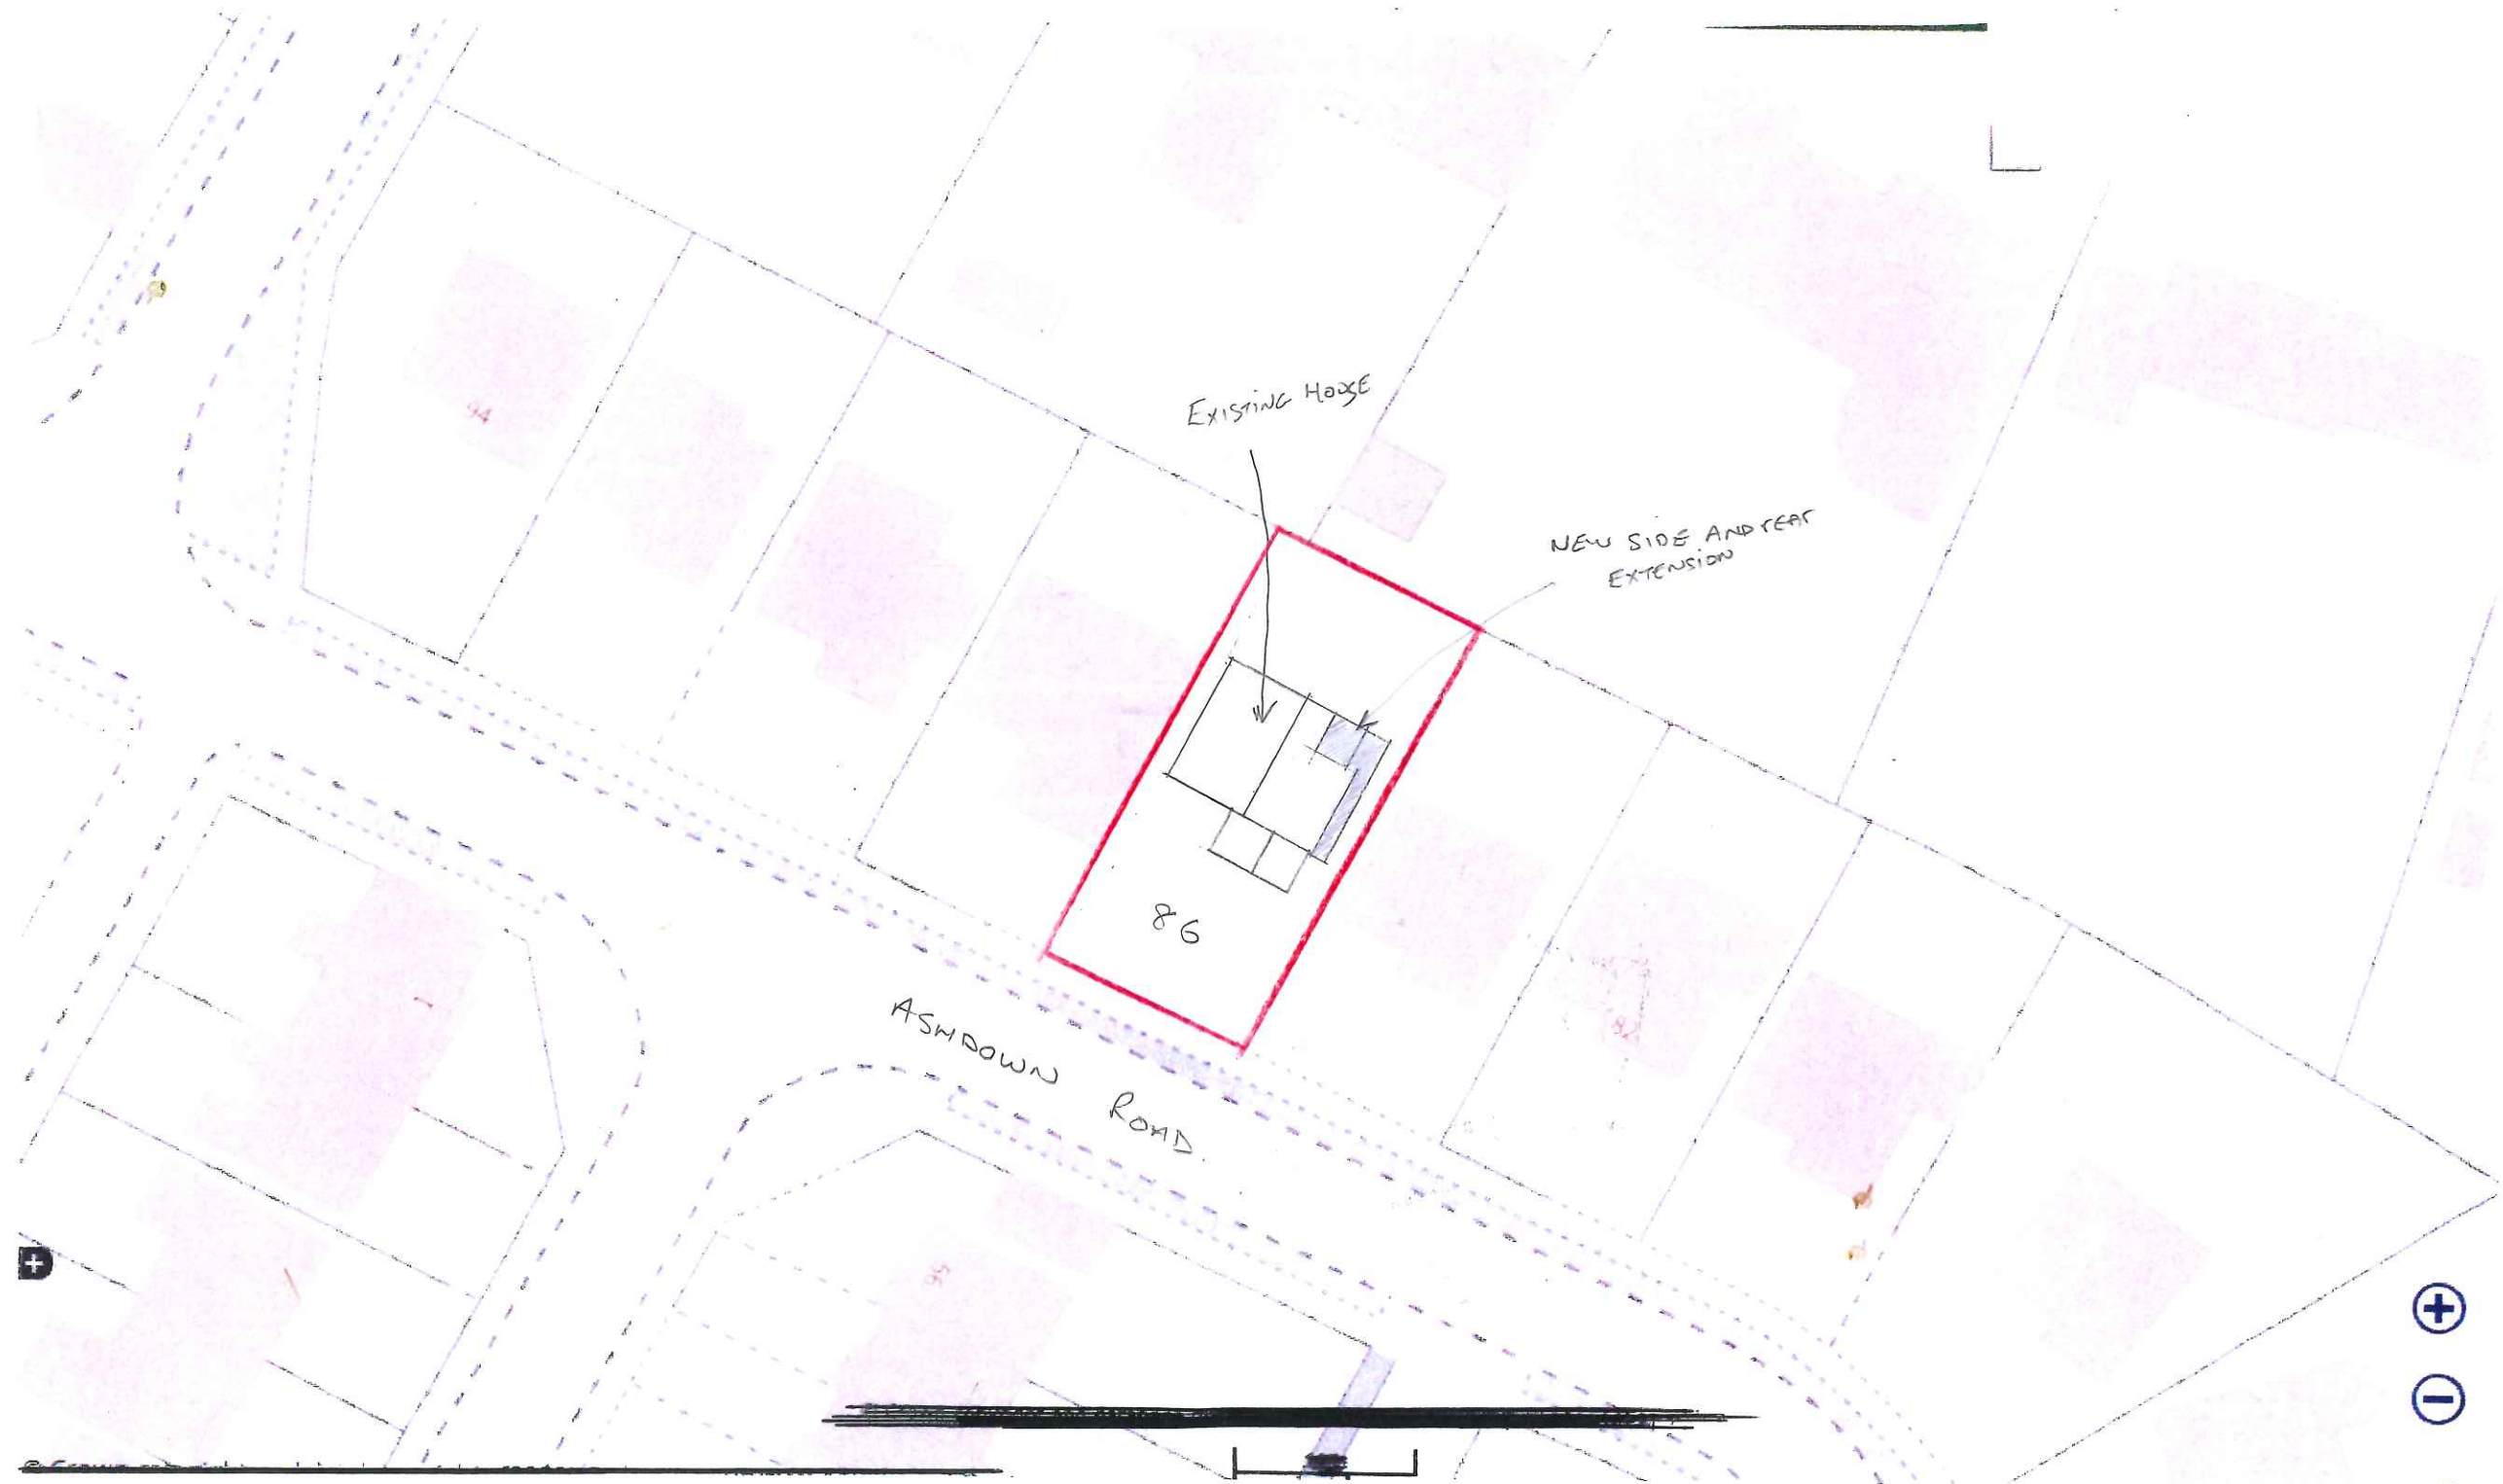

MR + MRS CLARKE
86 ASHDOWN ROAD
HILTINGBURY
CHANDLER'S FORD
S053 5QG