
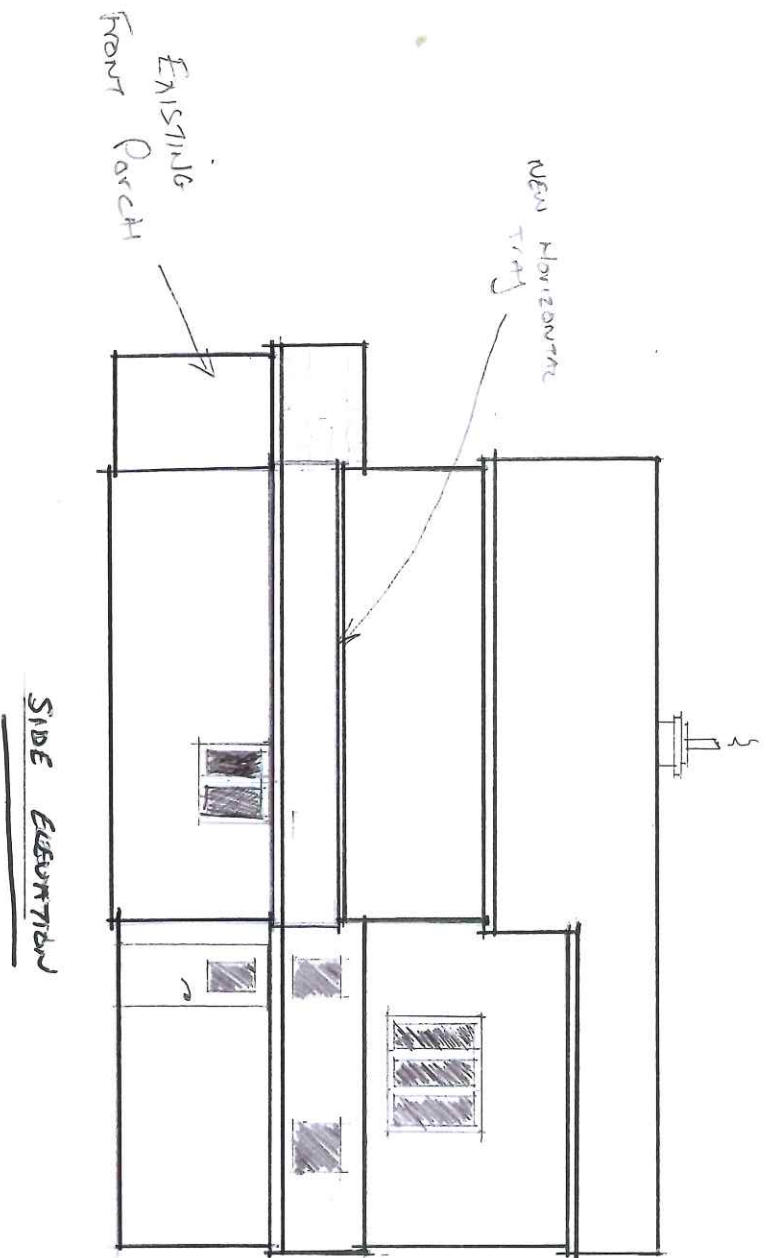
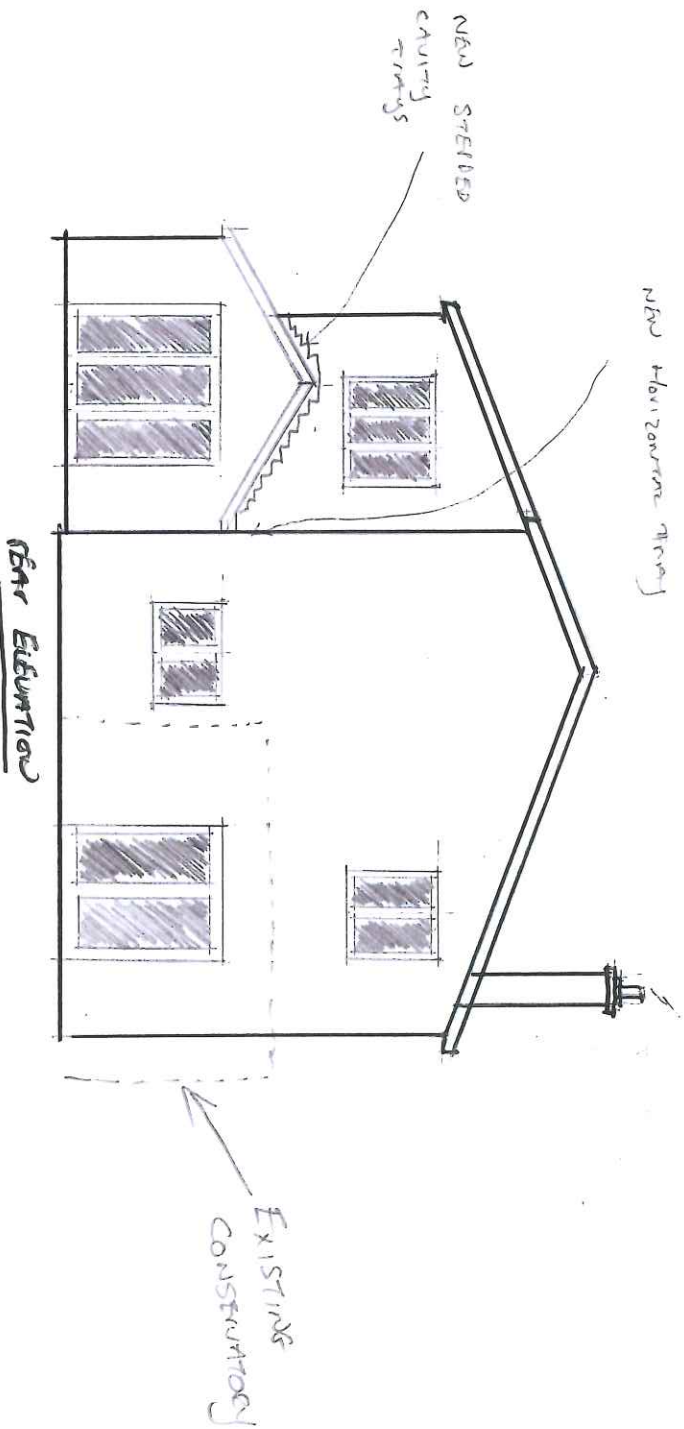


PROPOSED ELEVATIONS

SCALE 1:100 MM
 500mm 1m 2m 2m
 SCALE 3/8"

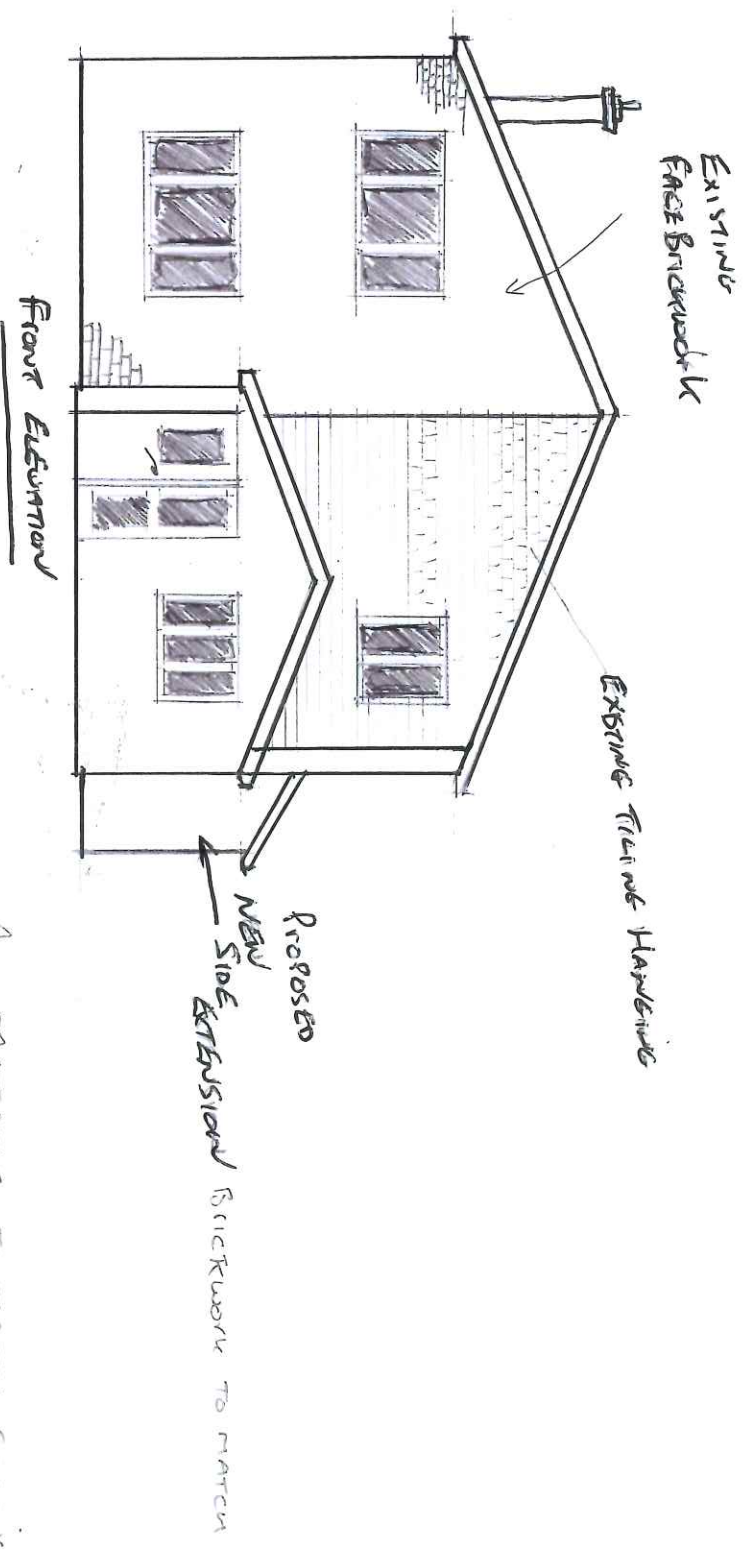

Mrt Mrs CLARK
 86 ASHBOUR ROAD
 HILTINGBOURGH
 CHANDLER FORD
 SO53 5QG