


PROPOSED 1ST FLOOR

SCALE 1:50

SCALE 1:50

100mm
100 500 500 1M

SCALE BAR

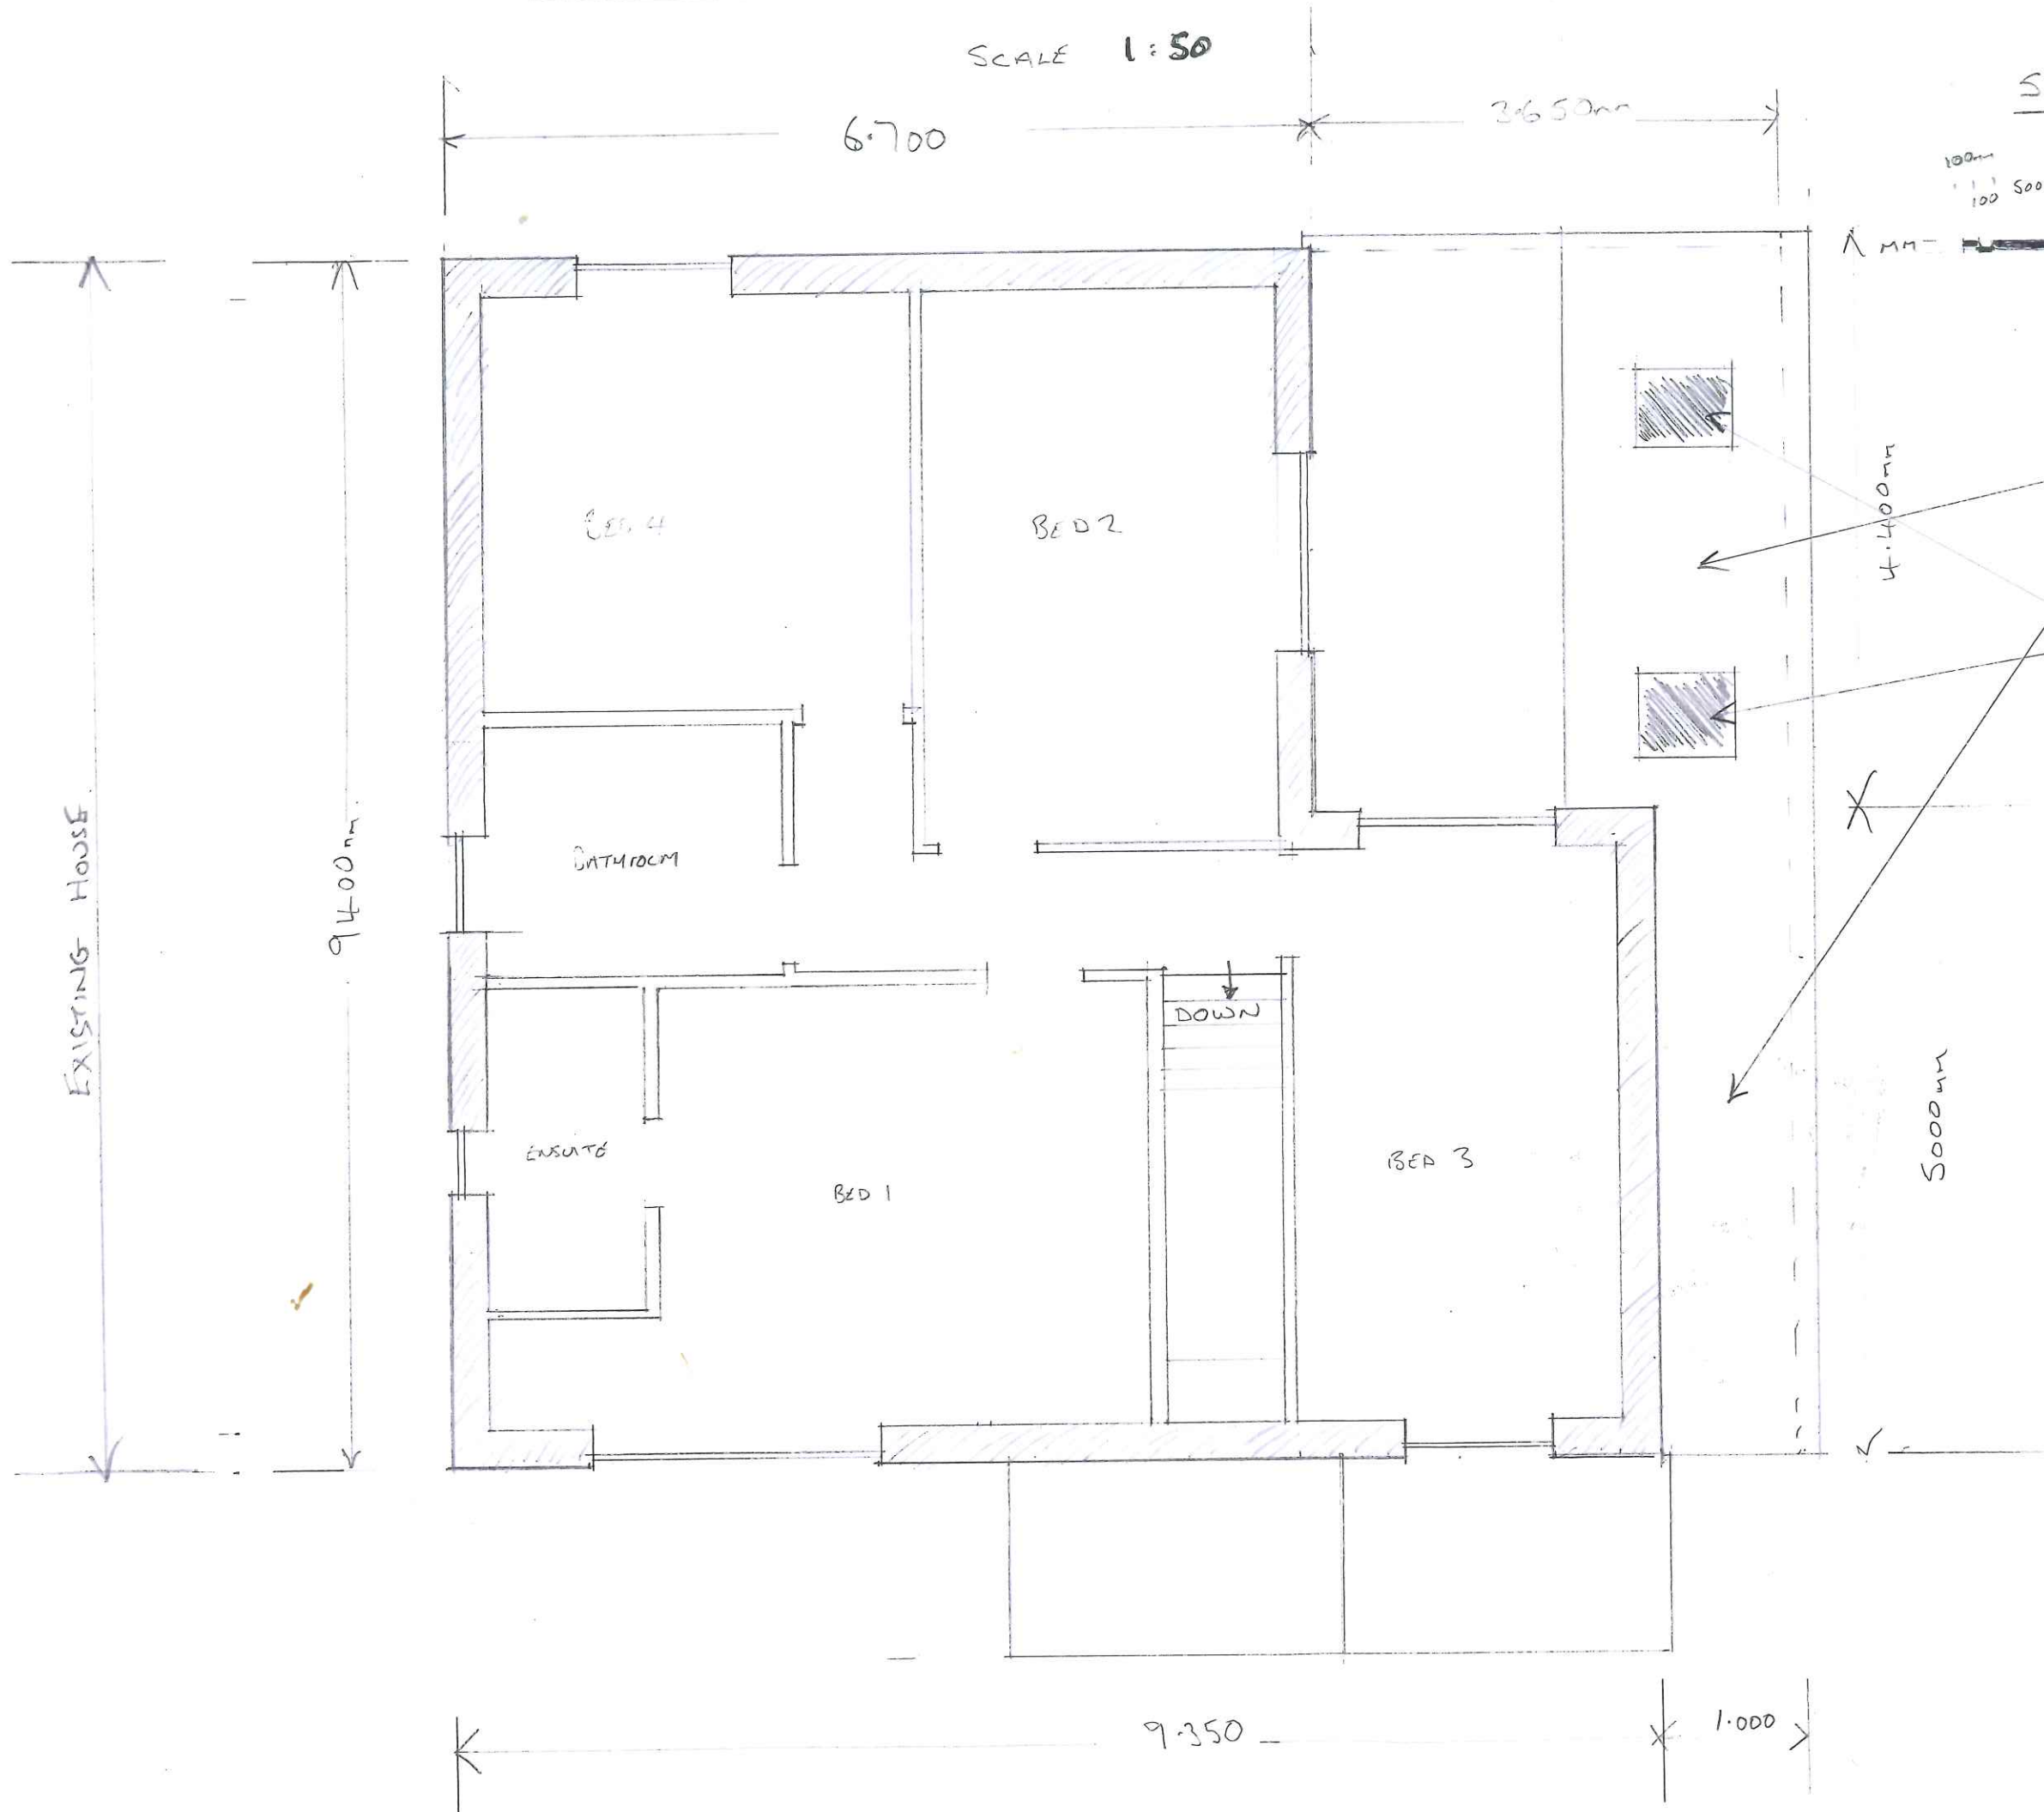

Roof TILING TO MATCH EXISTING

NEW VELUX WINDOWS.

MR & MRS CLARKE
86 ASHDOWN ROAD
HILTINGBURY
CHANDLER'S FORD
SO53 5QG