


PROPOSED GND FLOOR EXTENSION

SCALE 1:50

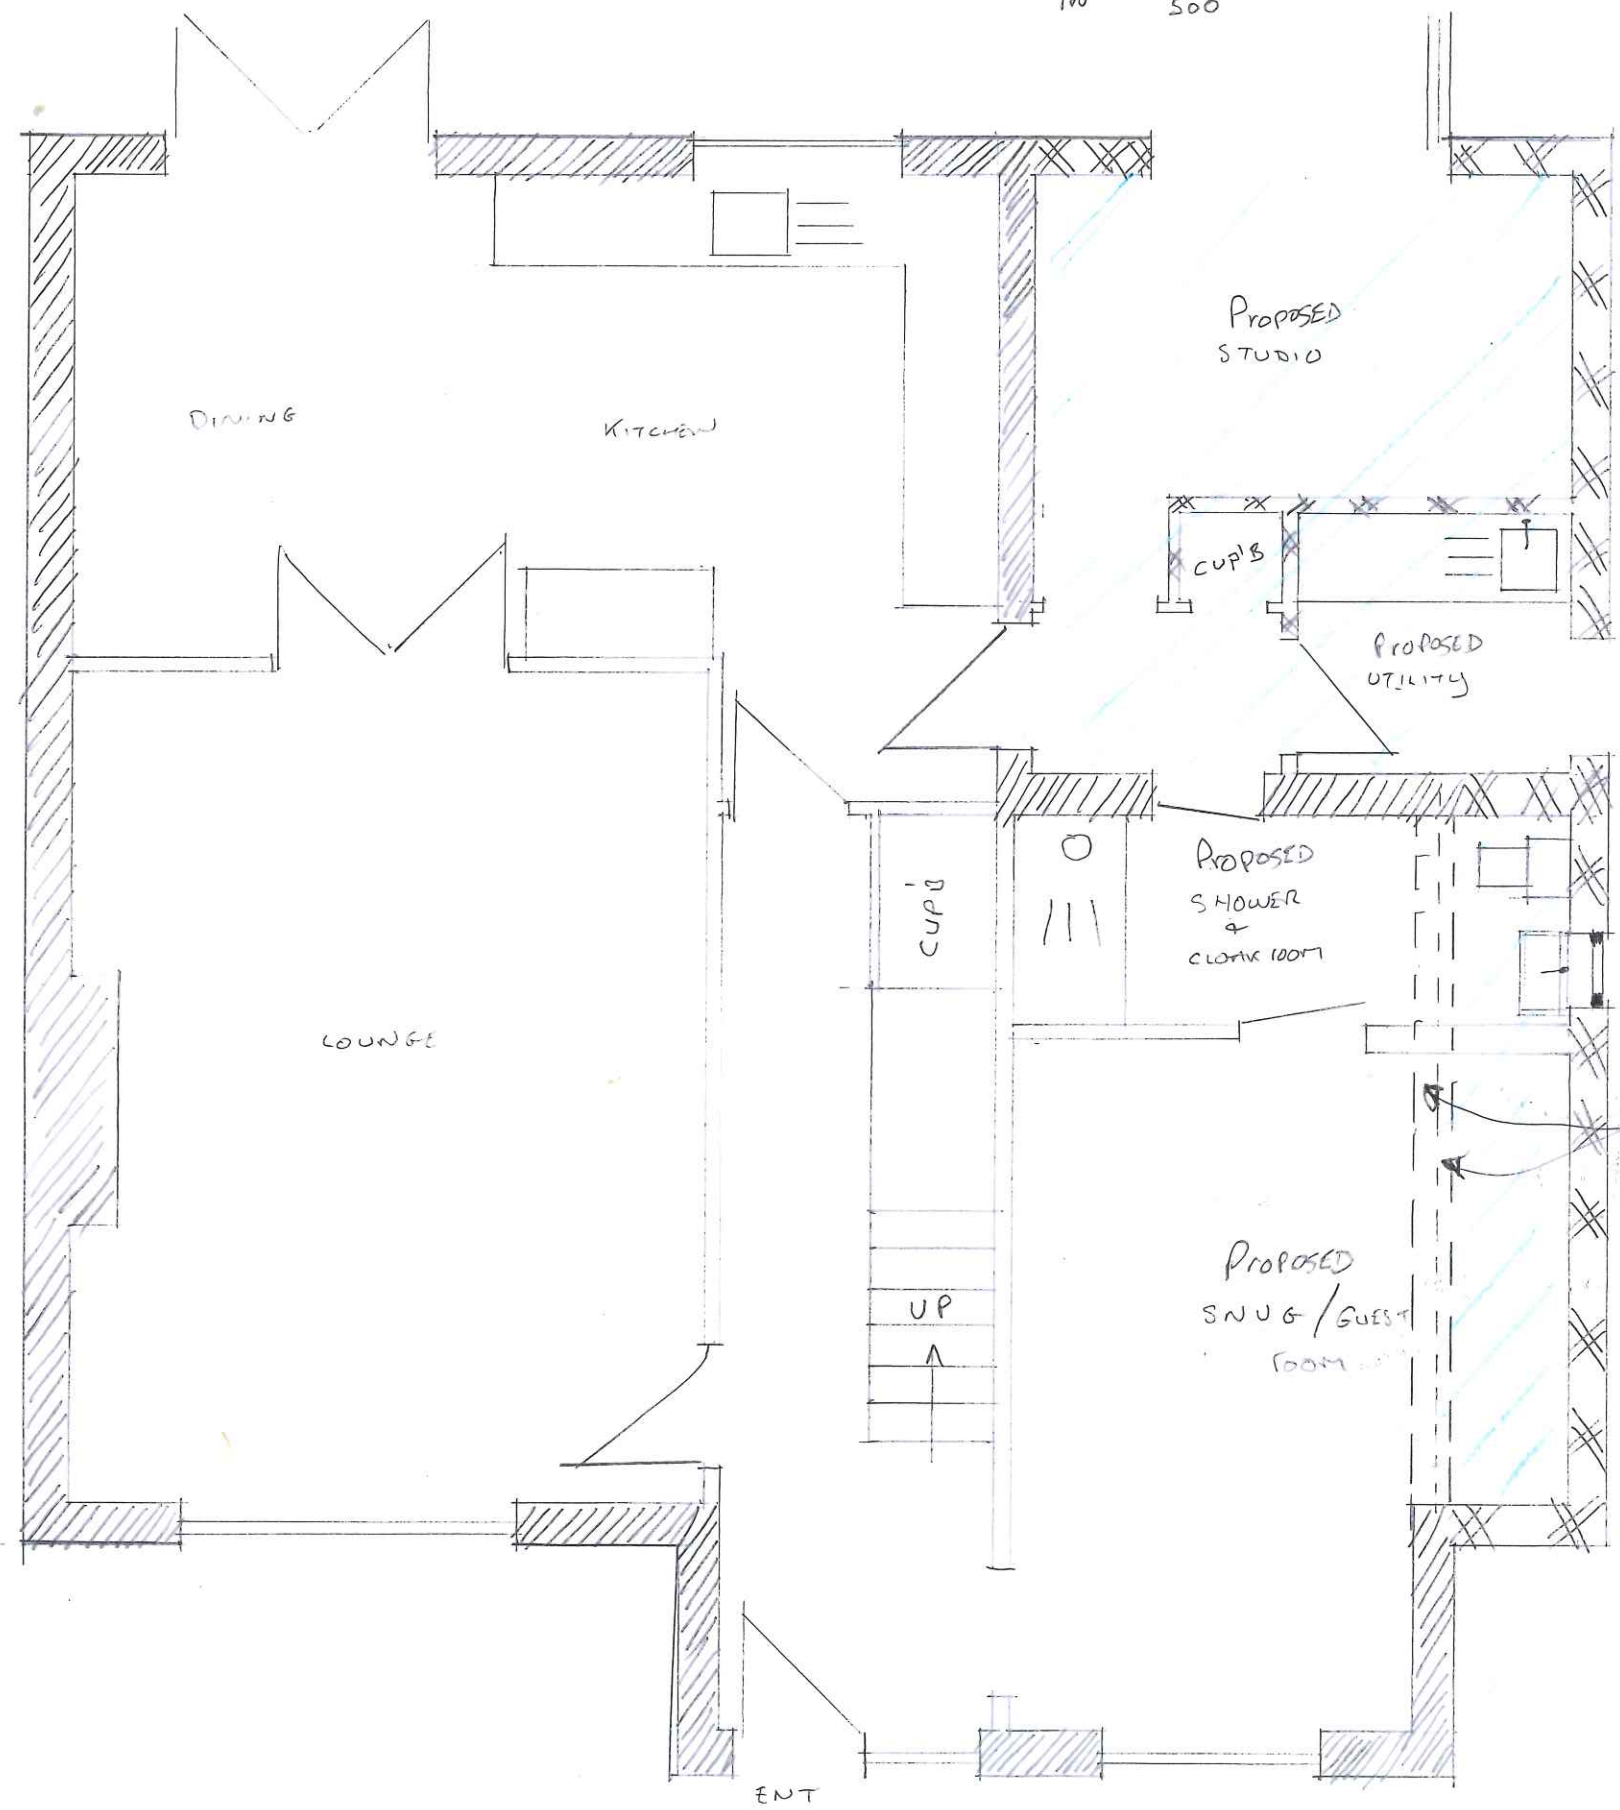

SCALE BAR



DENOTES NEW EXTENSION OUTLINE

DENOTES FLOOR NEW EXTENSION FLOOR AREA.

EXISTING HOUSE HATCHED THUS.

NEW STEEL BEAM TO ENGINEERS DETAIL.

WALL BELOW TAKING OUT WITH NEW STEEL SUPPORT ABOVE.

MR + MRS CLARKE
86 ASHDOWN ROAD
HILTINGBURY
CHANDLER'S FORD
SO 53 596