


EXISTING GND FLOOR

SCALE 1:50

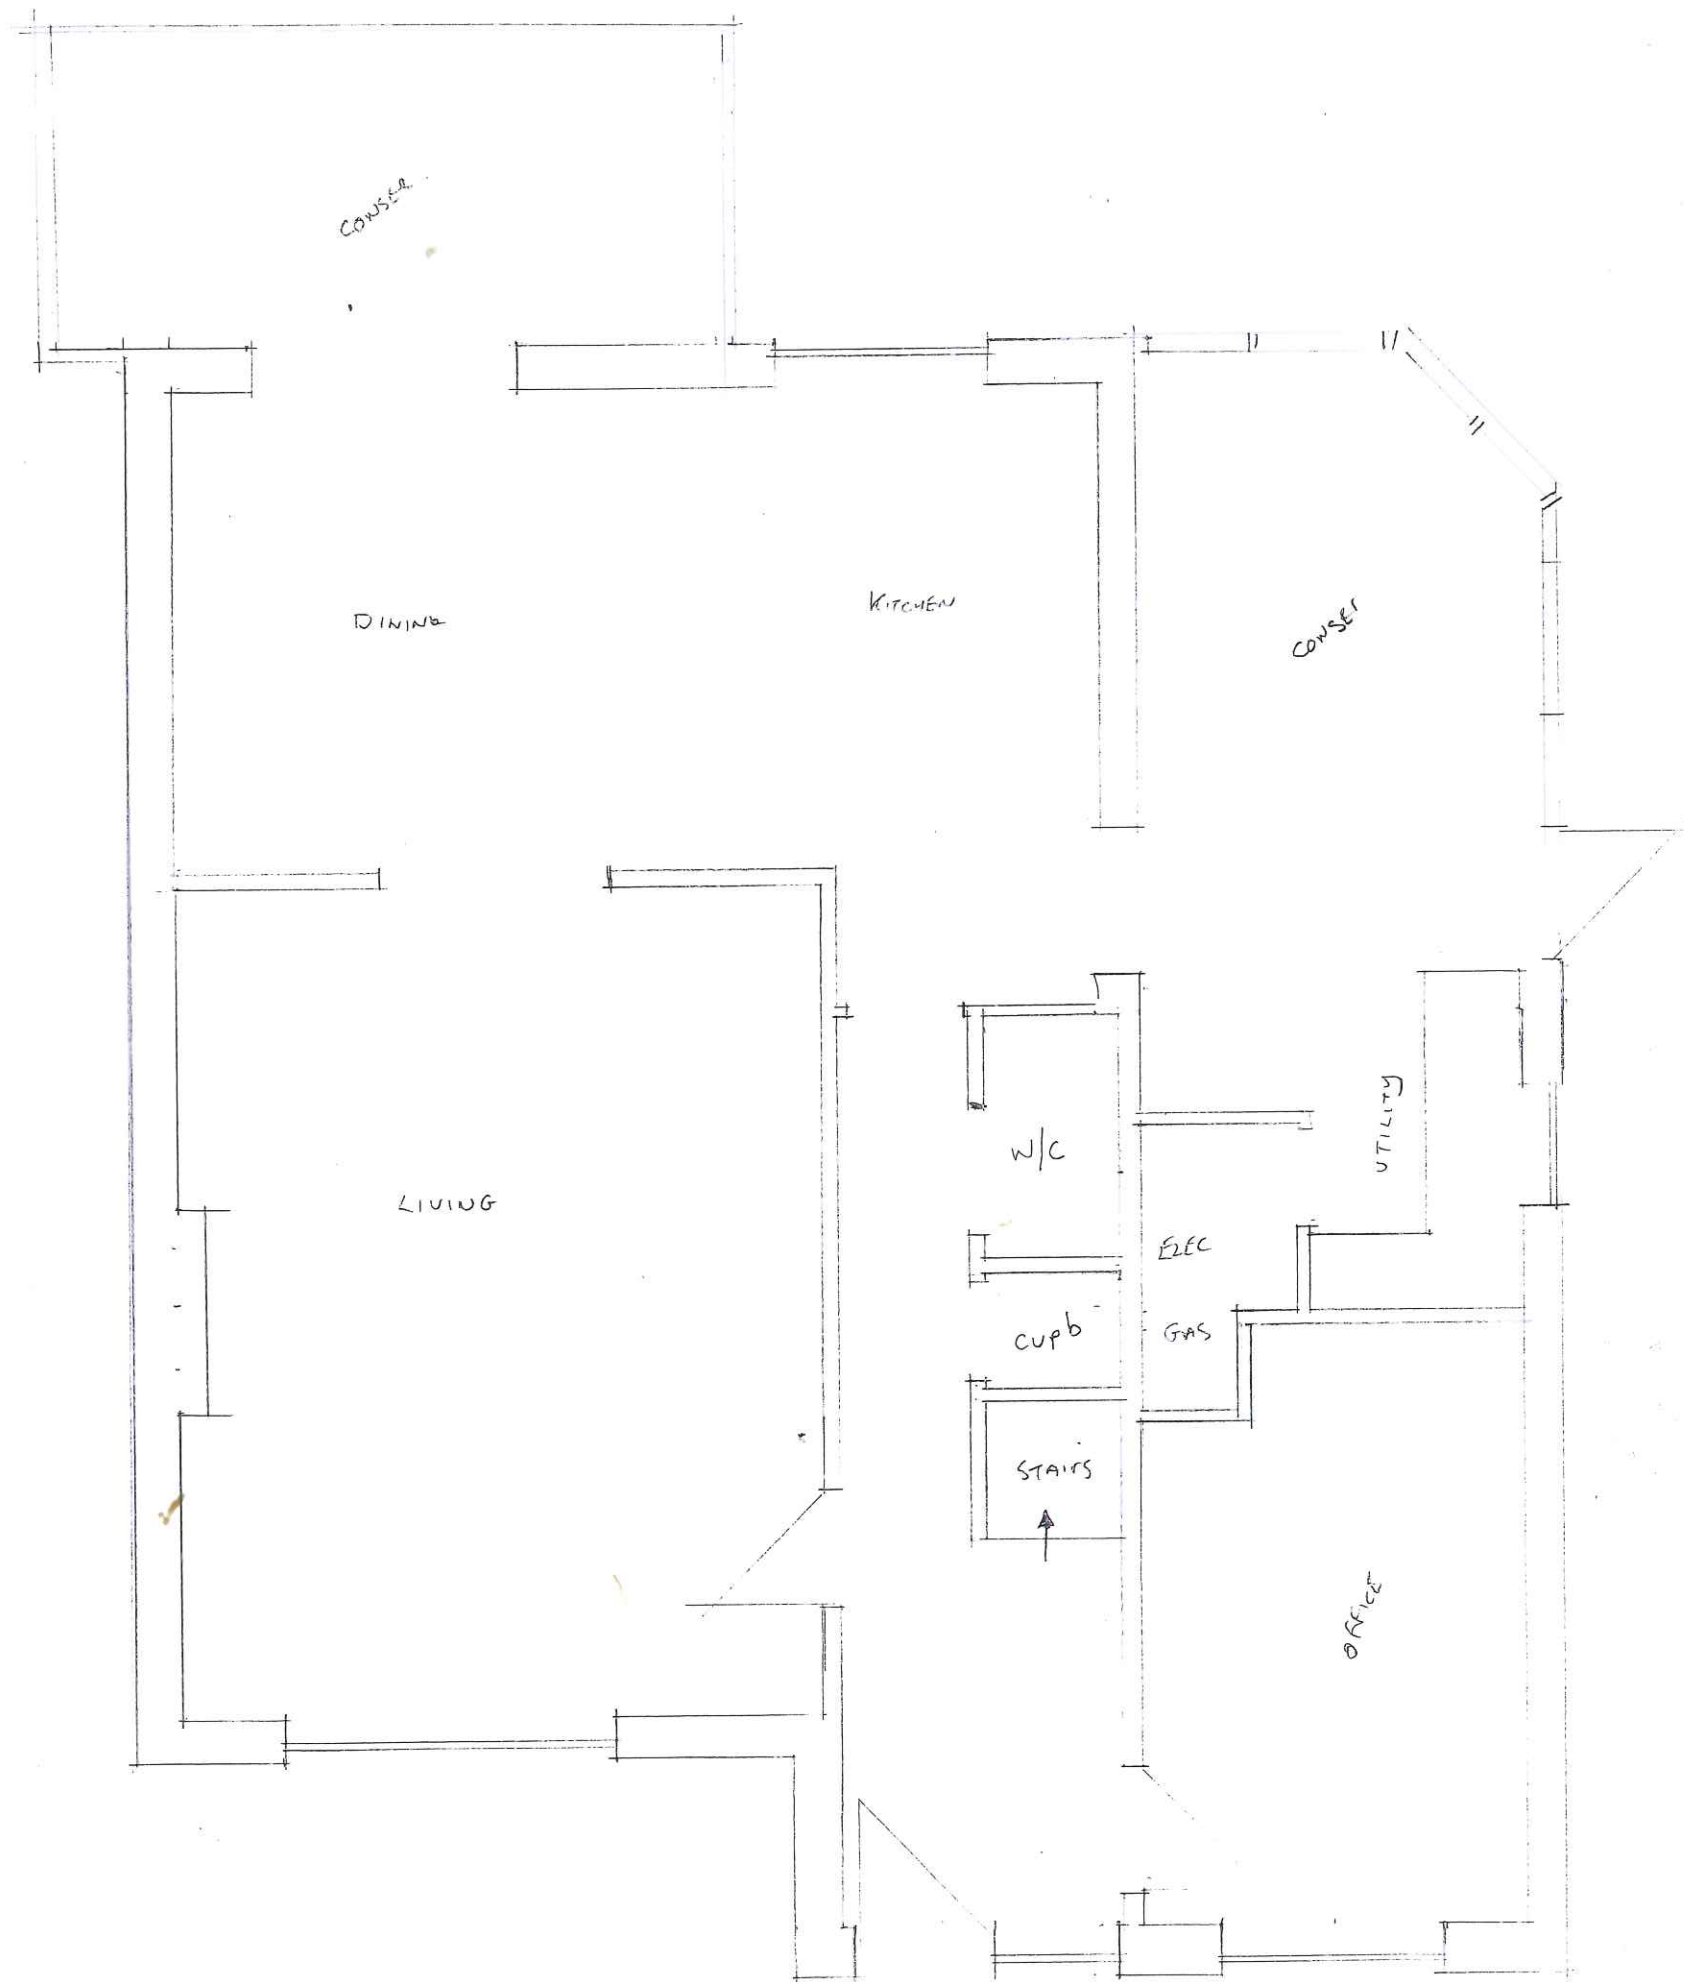

MR + MRS CLARKE
86 ASHDOWN ROAD
HILTINGBURY
CHANDLERS FORD
S053 5QG