



This drawing is copyrighted and shall not be reproduced nor used for any other purpose without the written permission of Loftplan Designs Ltd. This drawing must be read in conjunction with all other related drawings and engineers notation. ALL DIMENSIONS TO BE CHECKED ON SITE PRIOR TO COMMENCEMENT OF WORKS.

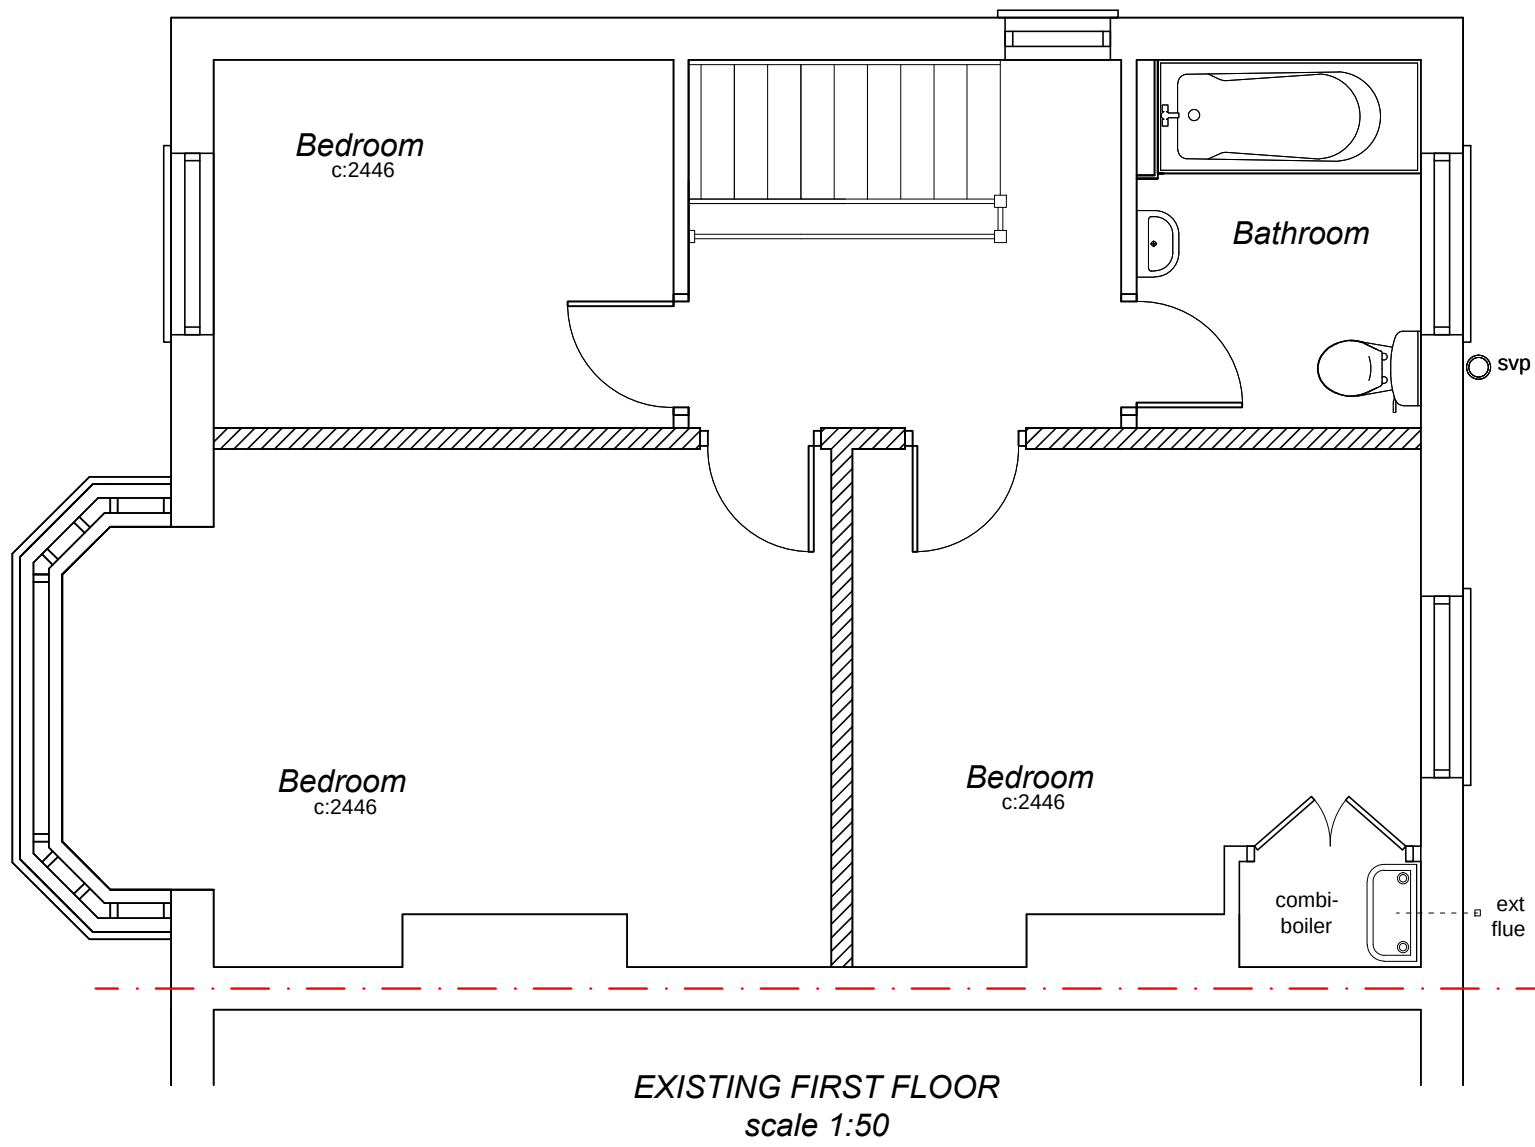

title: HIP TO GABLE LOFT CONVERSION INC FLAT ROOF DORMER		
client: MR A WALLIS		
address: 176 LEIGH ROAD EASTLEIGH SO50 9DX		
date: 15/10/2023	dwg. no: LP4051	
scale: 1:50 / 1:100		
local authority: EASTLEIGH BOROUGH COUNCIL		

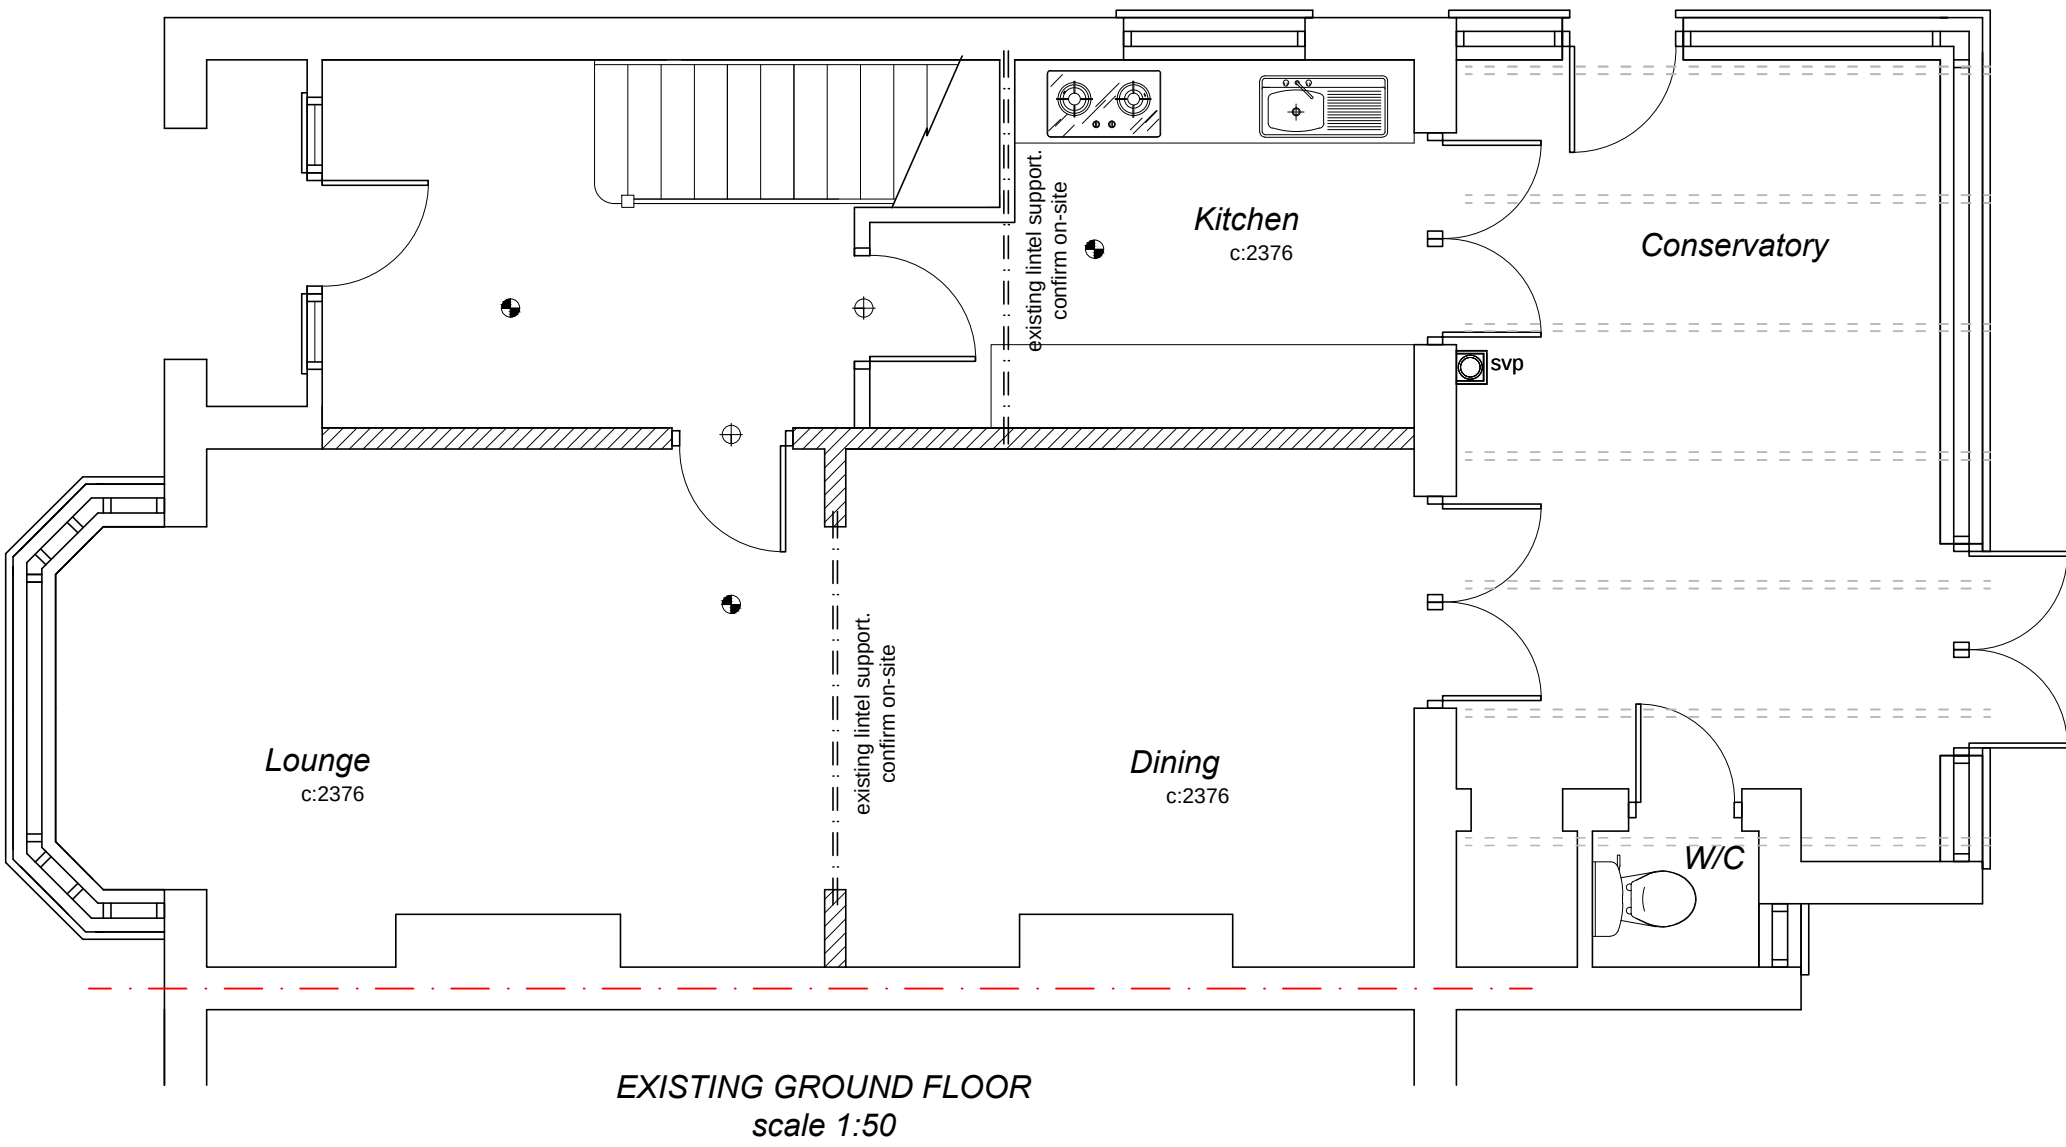

© COPYRIGHT
all rights reserved

LOFTPLAN DESIGNS LIMITED
Unit 4c, Ash Park Business Centre, Ash Lane, Little London, Tadley RG26 5FL
Tel: (01256) 881041 Fax: (01256) 881448
Email: customerservices@loftplan.co.uk Website: www.loftplan.co.uk