



443900

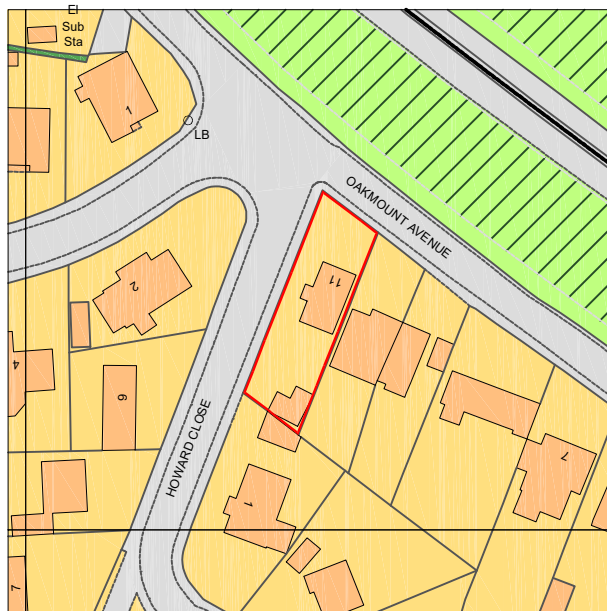


119800

119800

443900

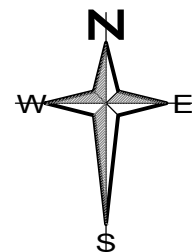

LOCATION PLAN (1:1250 SCALE)

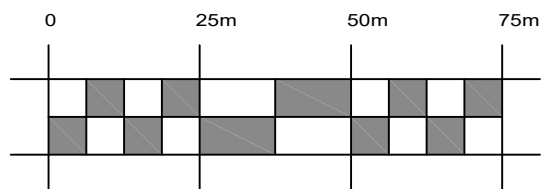

Scale 1:1250

REV	DATE	DETAILS	DRAWN
Copyright © 2009 JaGs ArchiTechs. All rights reserved. Limited reproduction and distribution permitted for the sole purpose of the construction of this named development only. Do not scale - refer to figured dimensions only.			

Crown copyright and database rights 2022 OS 100035409
Reproduction in whole or in part is prohibited
without the permission of Ordnance Survey.

PROJECT TITLE: 11 OAKMOUNT AVENUE CHANDLERS FORD SOUTHAMPTON			
DRAWING TITLE: LOCATION PLAN	SCALE 1:1250 @ A4		
	DATE OCTOBER 2023		
	DRAWN BY GE	CHECKED BY -	
DRAWING NO. 711825/474-000			REV. -



JAGS
ARCHITECTS
ARCHITECTURAL CONSULTANTS

46 Lingwood Close, Bassett, Southampton, Hampshire. SO16 7GJ
Tel. 023 8076 7284 E-Mail. admin@jagsarchitects.co.uk
Web. www.jagsarchitects.co.uk
Registered in England Number 6637588