
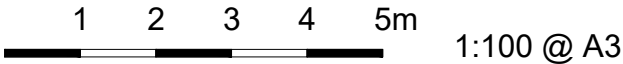
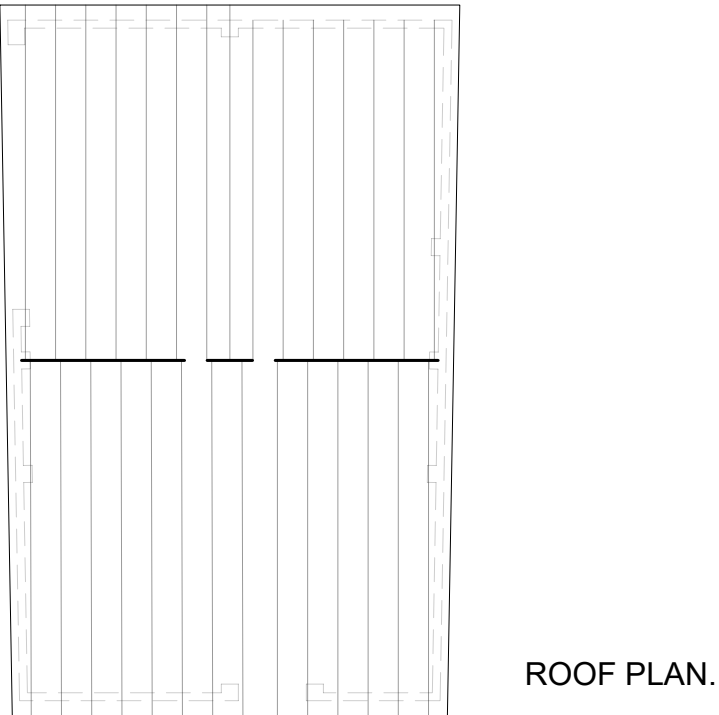


Plans to be read in conjunction with accompanying notes and structural engineers' details.

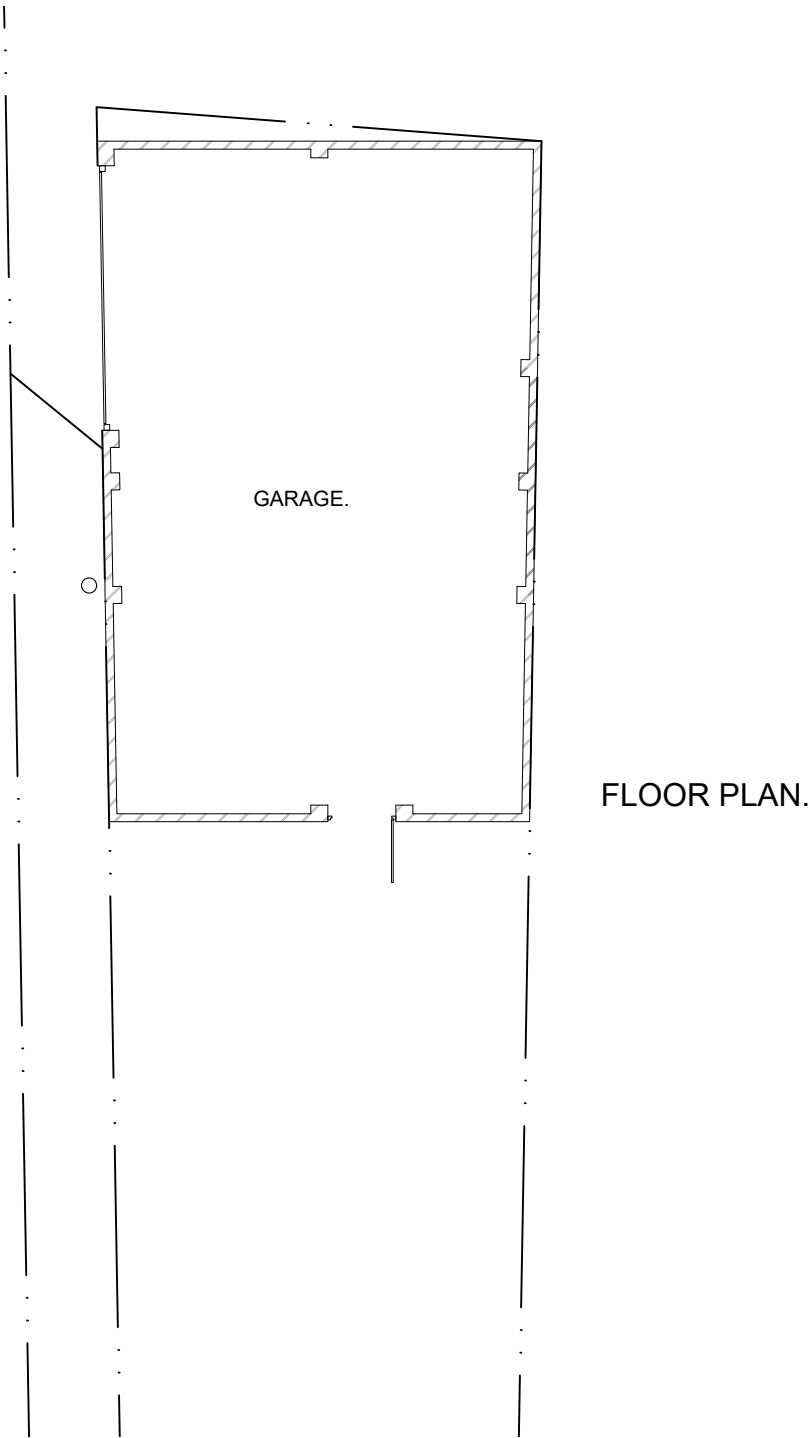

Proposed Plans.

294 High Street
Eastleigh
SO50 5ND

DRWG 02 - 18/23

Scale 1:100 @ A3