


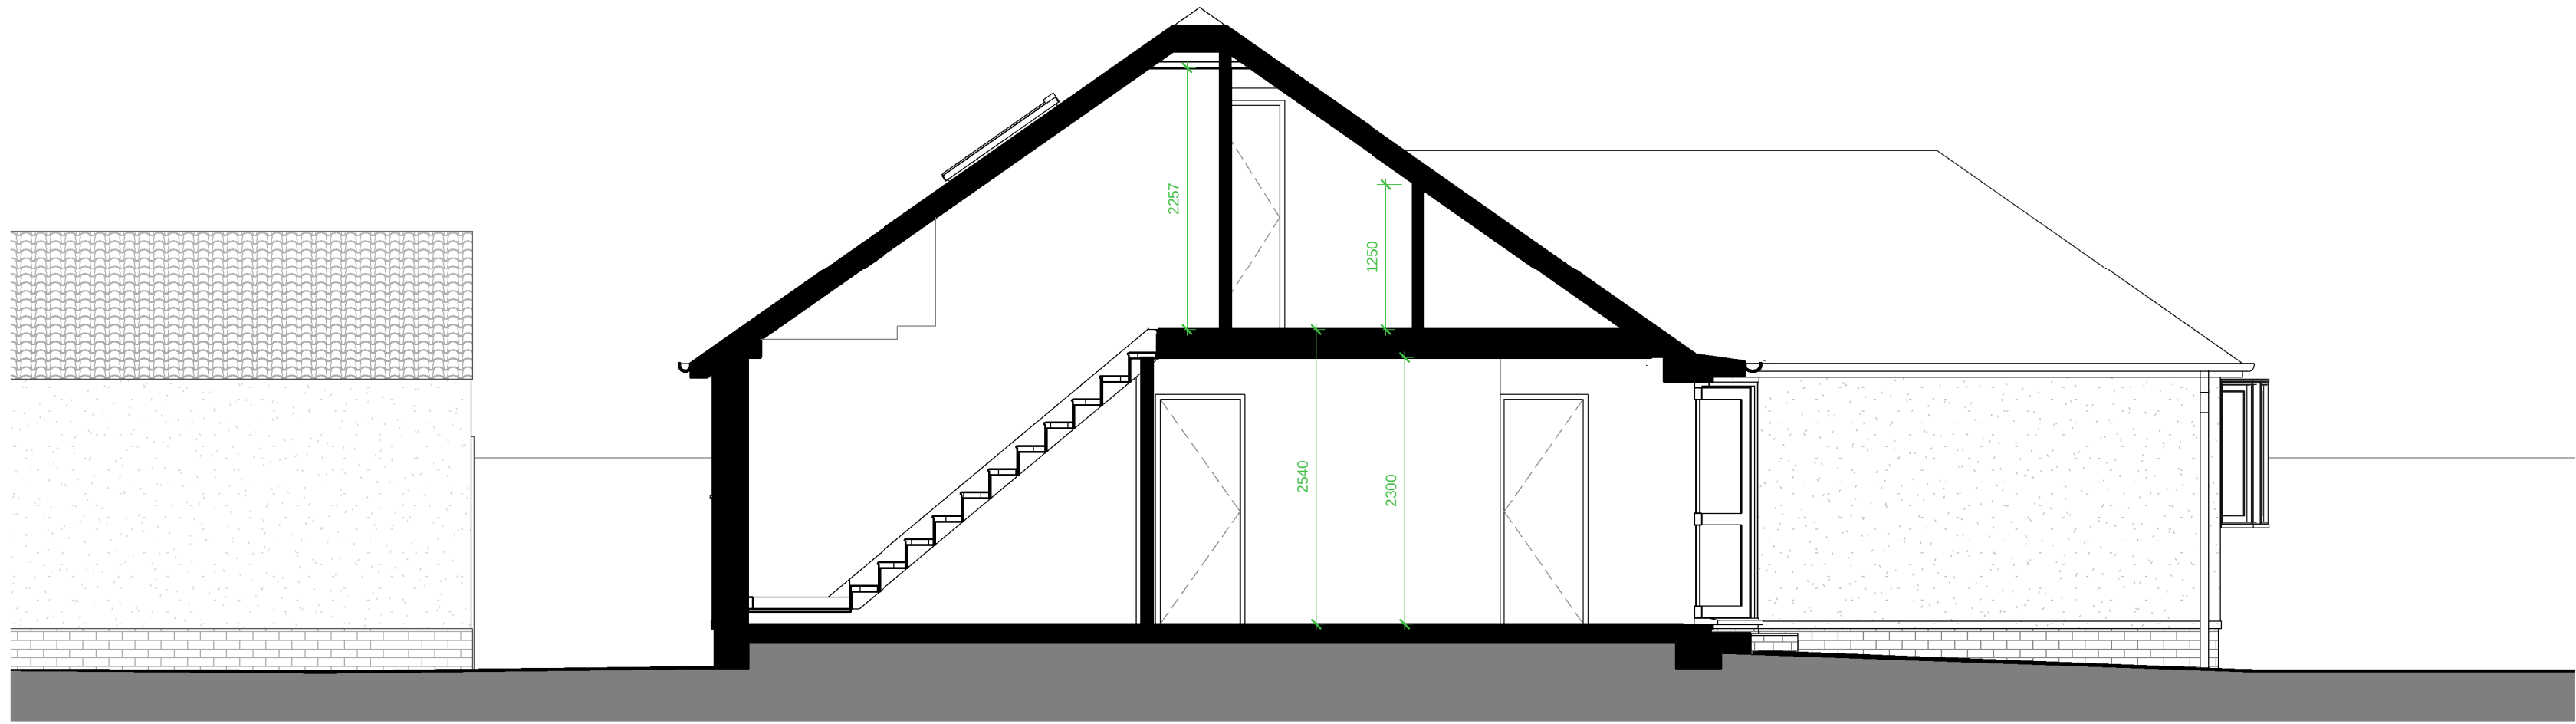

Existing Section A
1 : 50



Existing Section B
1 : 50



PRELIMINARY



Hampshire 01794 311253
Devon 01392 327054
admin@sf4architects.co.uk
www.studiofourarchitects.com

Client
Richard Dalmas

Project
78 Hobb Lane, Southampton

Title
Existing Sections

Scale	Paper	Drawn	Checked
1 : 50	A1	CRI	CRI
Date	Job No.	Drwg. No.	Revision
Aug 23	43072	05	

23AUG2023 - 78 Hobb Lane, Southampton - Extension & lift works to bungalow/CORR Drawing/Rev5
Modelled by 78 Hobb Lane 18/08/2023 - 08/09/2023