




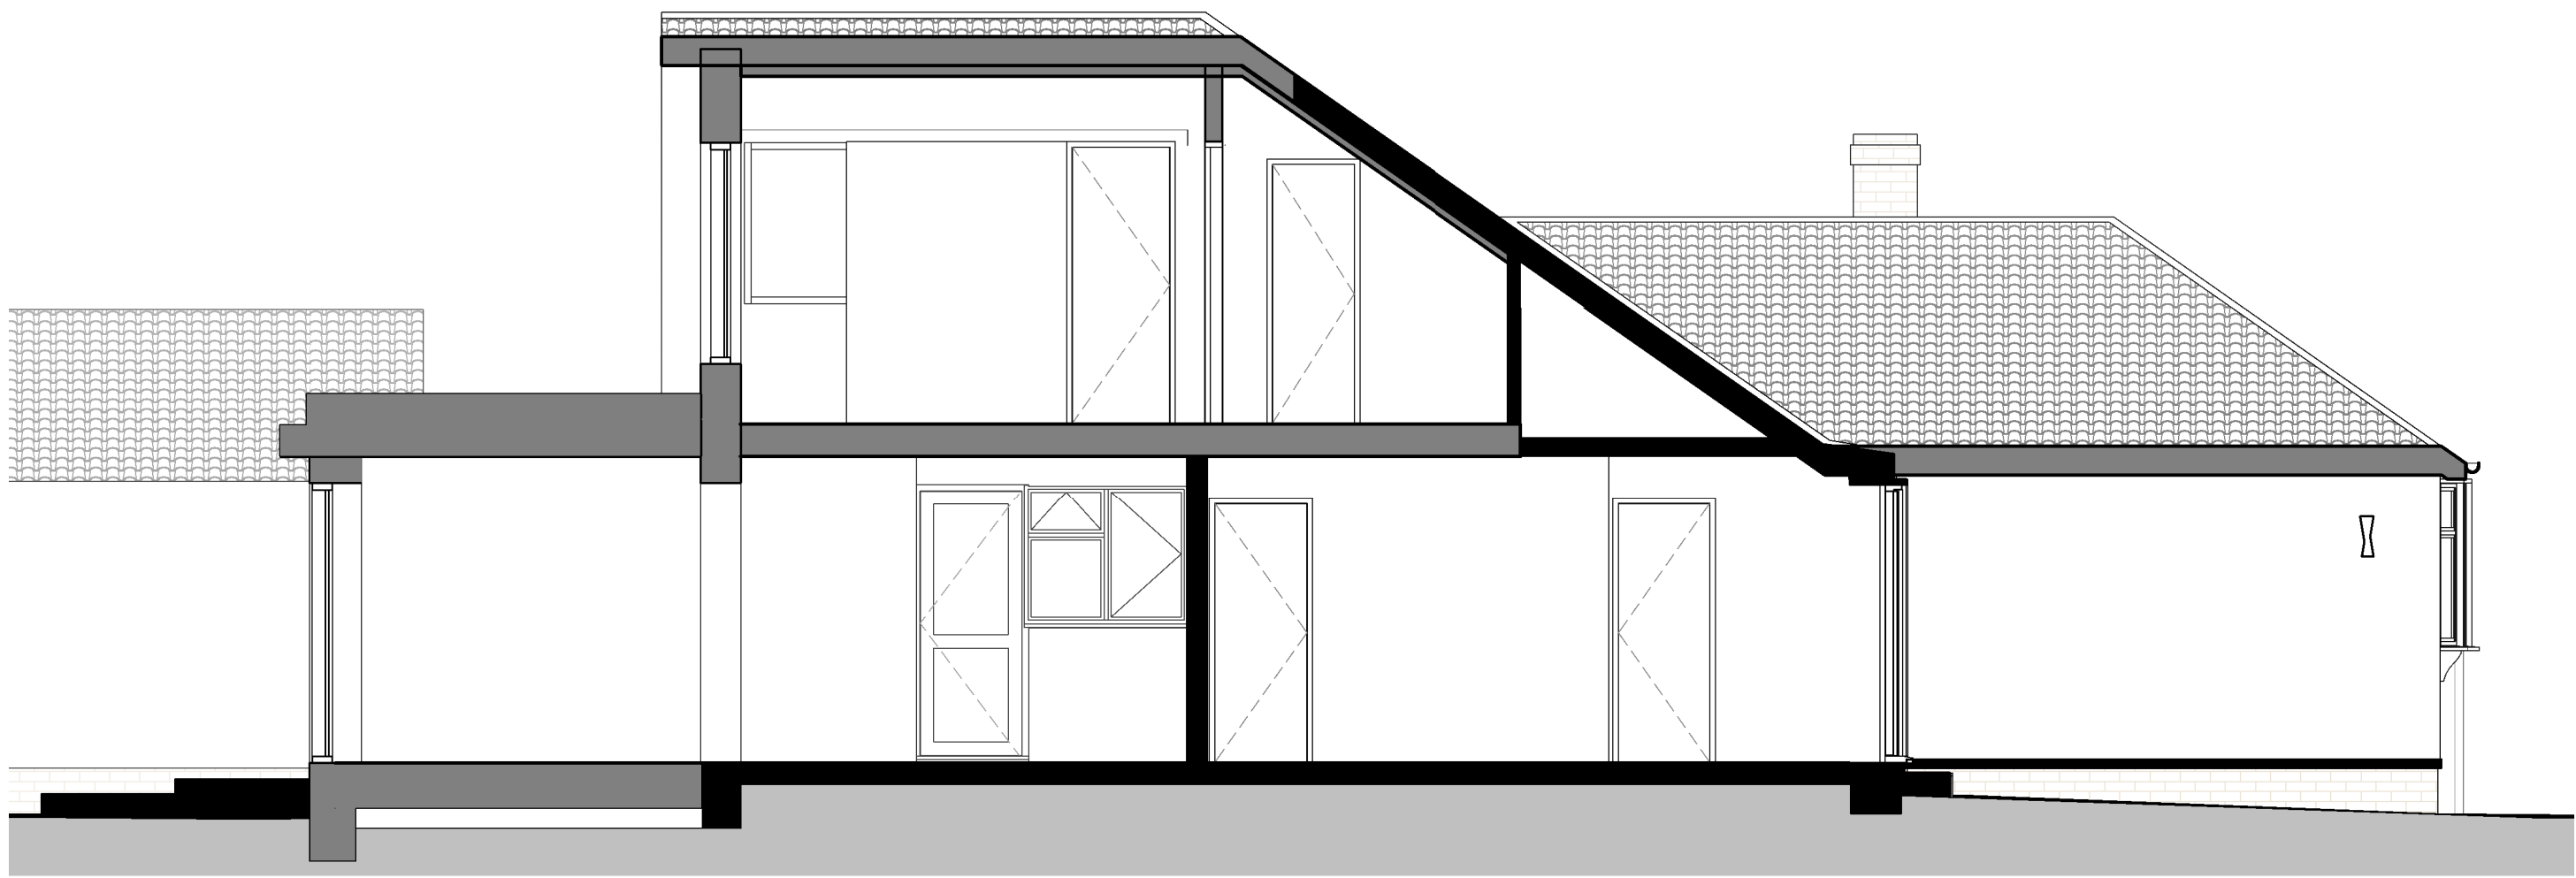


Proposed Section A
1 : 50

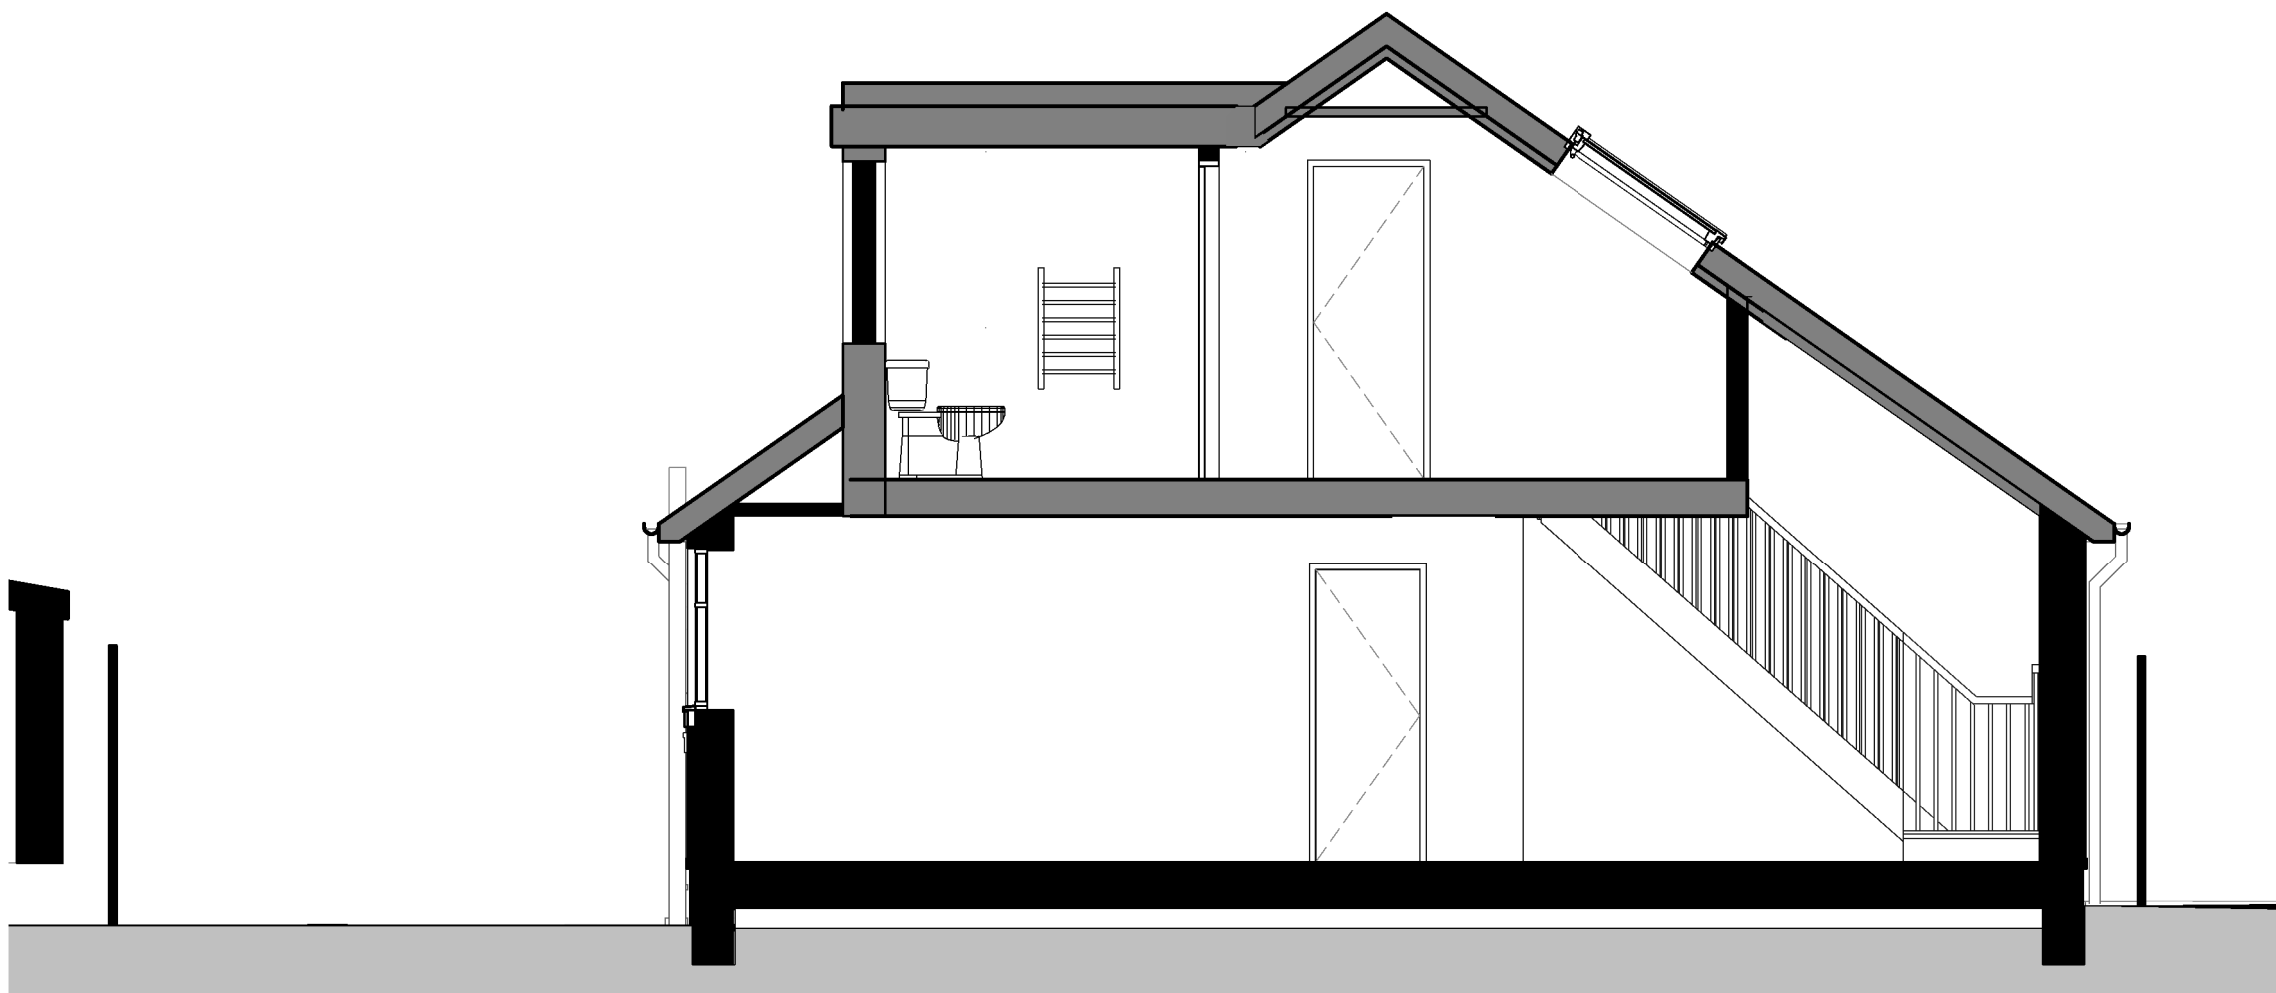

Proposed Section B1
1 : 50

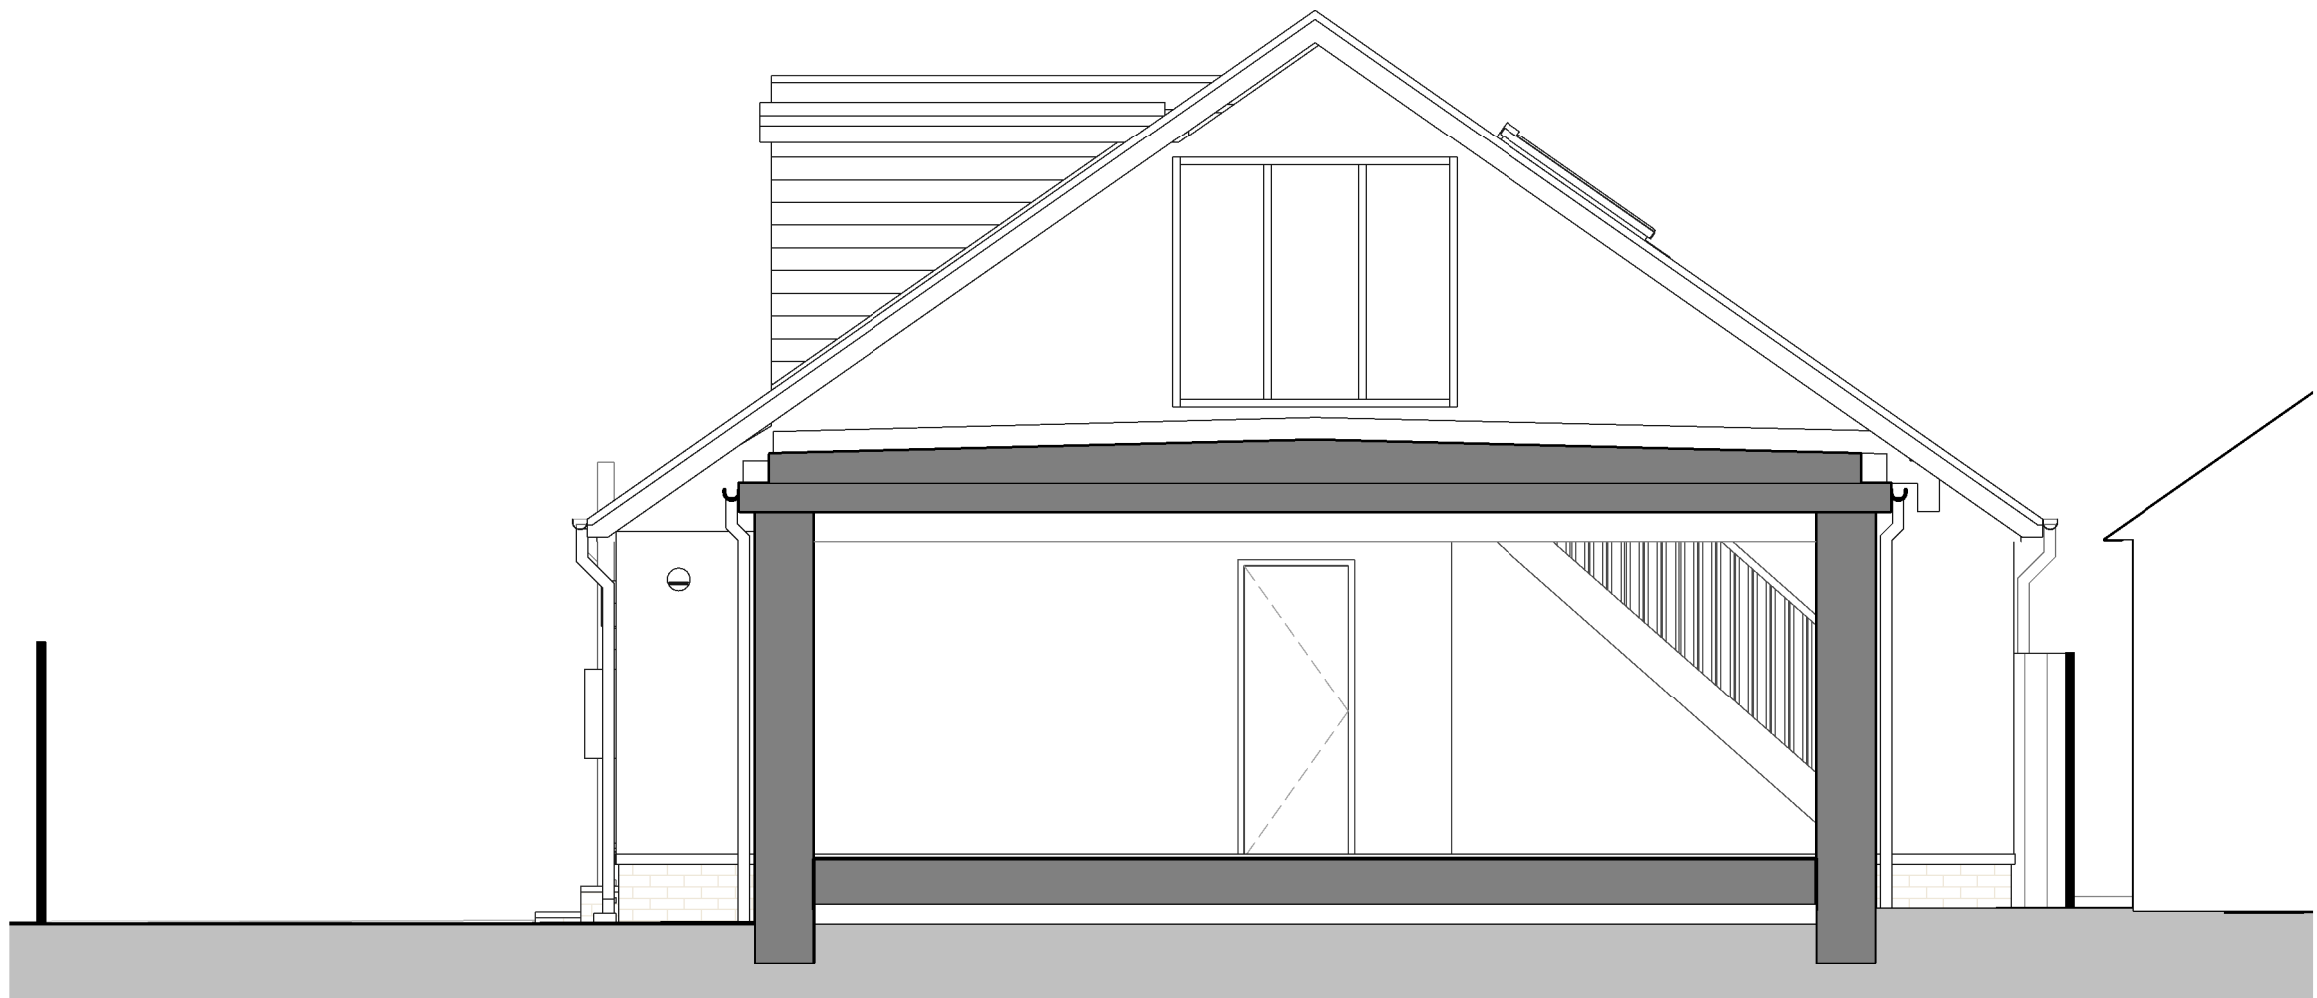

Proposed Section C
1 : 50

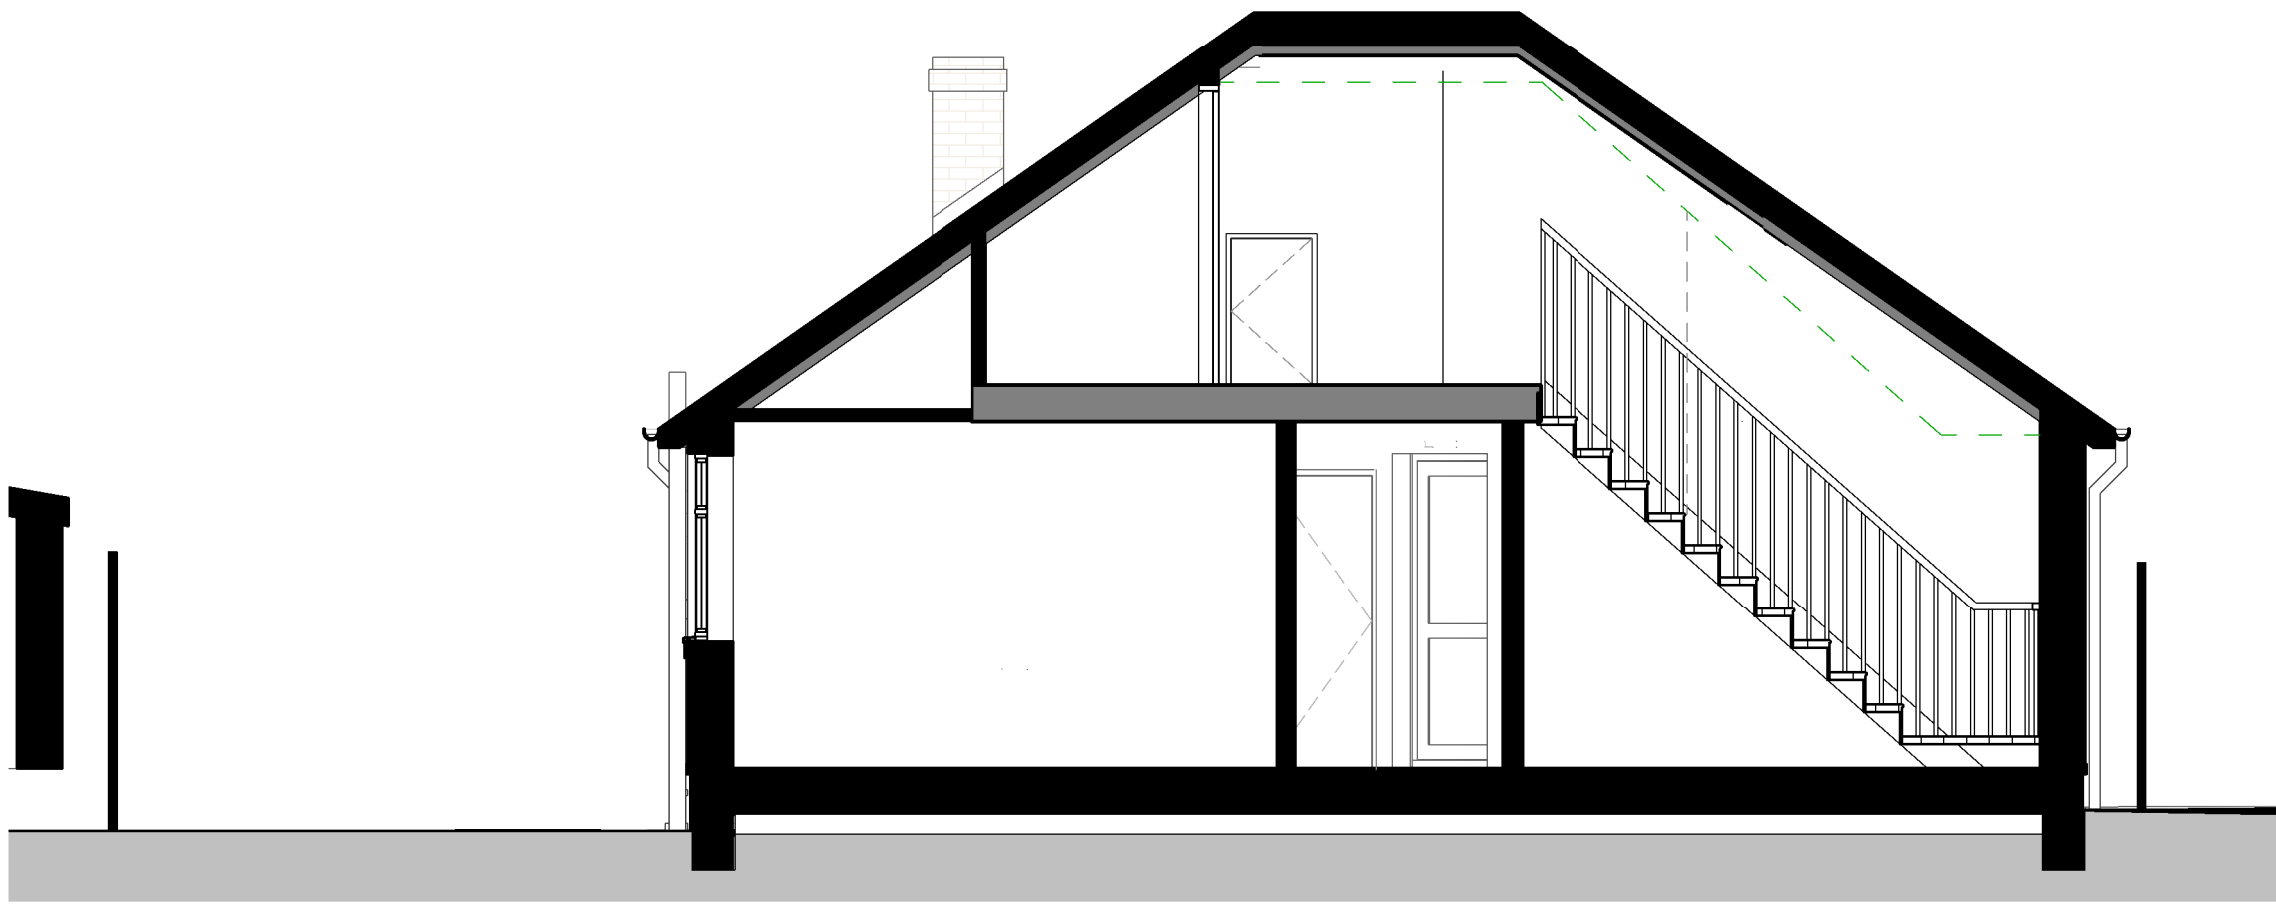

Proposed Section B2
1 : 50

PLANNING



Hampshire 01794 311253
Devon 01392 327054
admin@sf4architects.co.uk
www.studiofourarchitects.com

Client
Richard Dalmas

Project
78 Hobb Lane, Southampton

Title
Proposed Sections

Scale	Paper	Drawn	Checked
1 : 50	A1	CRi	PA
Date	Job No.	Drwg. No.	Revision
Aug 23	43072	09	

23A08A0202 - 78 Hobb Lane, Southampton - Extension & lift works to bungalow/CPDR Drawing/RevC
78 Hobb Lane/78 Hobb Lane/RevC