
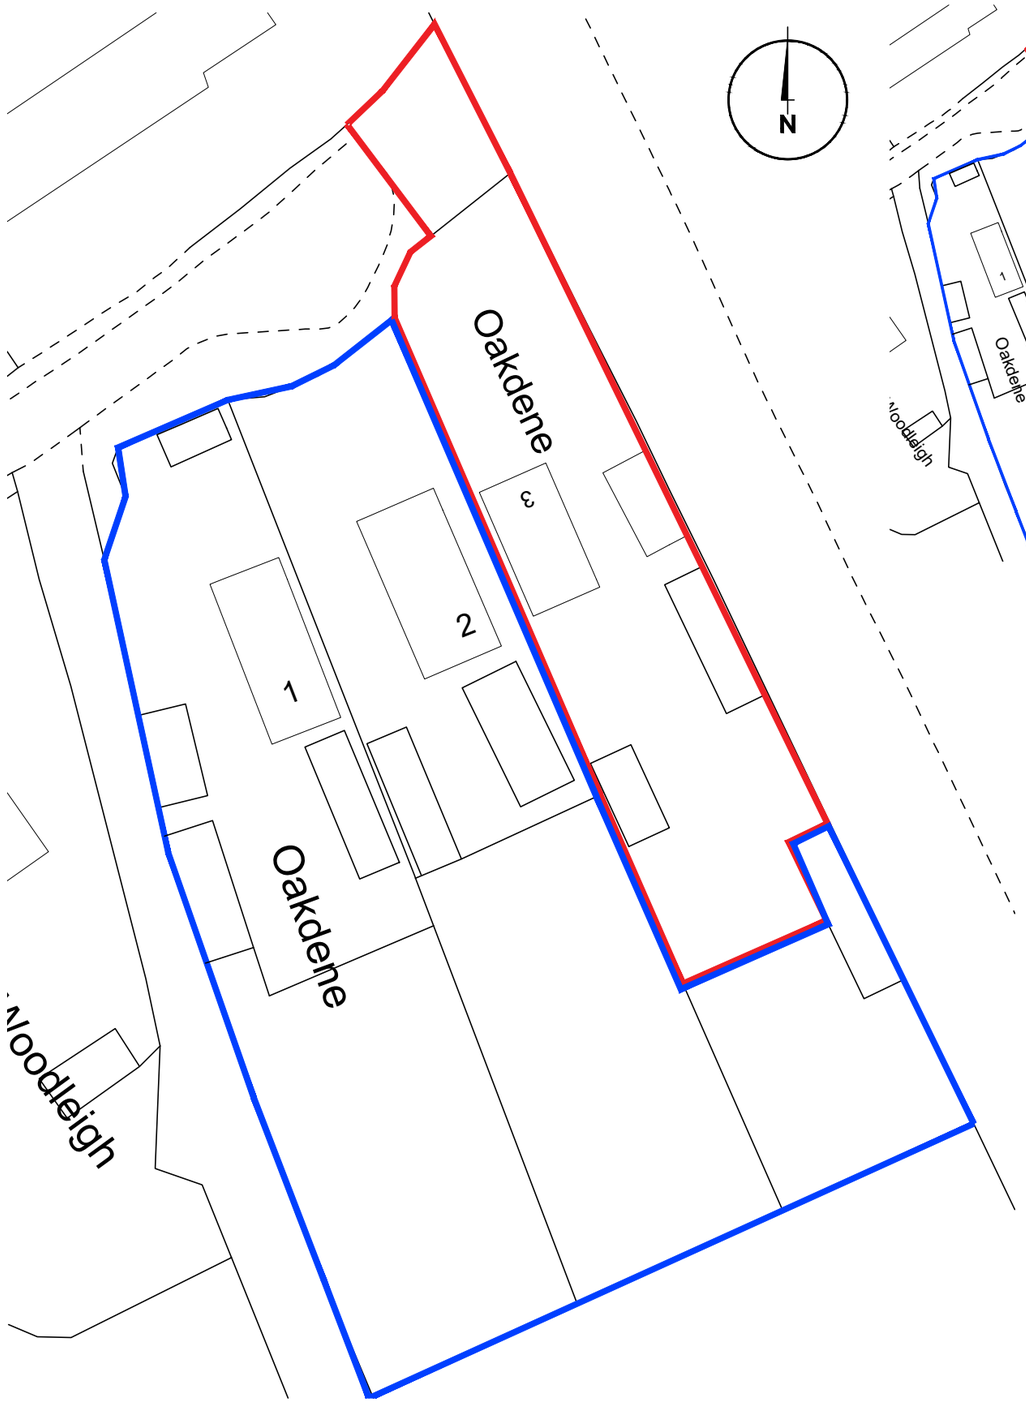


Existing Block plan


Scale 1:500 @ A3 1:250 @ A1

0 1:500 50m

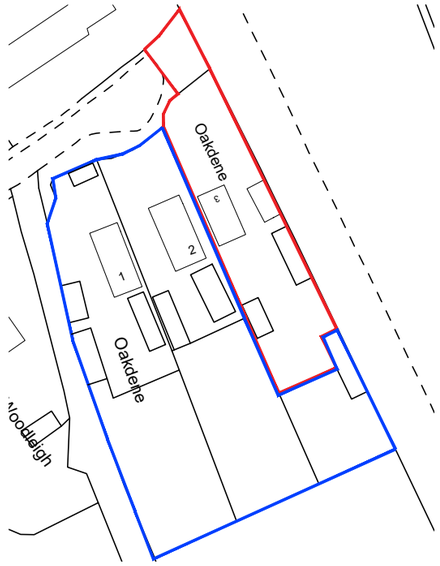

Location plan


Scale 1:1250 @ A3

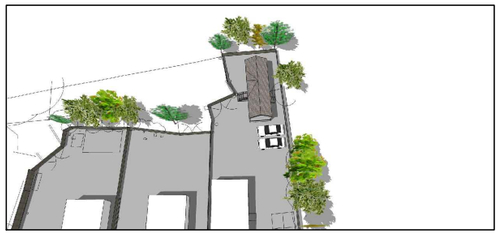







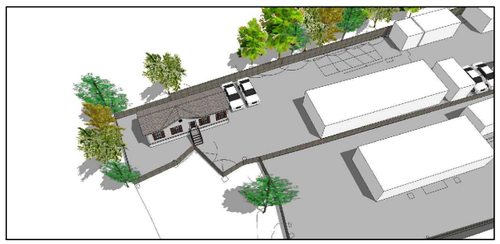



Proposed 3D perpsectives

notes

this drawing is the copyright of the HRP ARCHITECTS LTD and must not be reproduced in whole or part or used for the execution of works without their permission.

all dimensions to be checked on site prior to commencement of construction works and the architect notified of any discrepancy.

figured dimensions are to be used in preference to scaled dimensions.

no deviation from this drawing will be permitted without prior consent of the architect.

all drawings are prepared subject to a full measured and structural survey of the buildings and site.

all structural work is subject to the appointment of a structural engineer to confirm and agree the structural proposals.

os promap licence no. 100020449.

scale width 100mm @ a1 - 50mm @ a3

client

revision	notes	date	drawn	check

hrp
architects ltd
First Floor, 18 Limberline Spur
hilsea, portsmouth, hampshire, po3 5hj
tel: 023 9269 1843
fax: 023 9263 9722
email: info@hrp-architects.com
website: hrp-architects.com

project
Land to North of 3 Oakdene, Windmill lane, Burseldon

detail
Location, Block plan & proposed perspectives

drawn JJH | checked

date sept 2023 | status

a1 scale as shown | a3 scale | rev 9094 1