


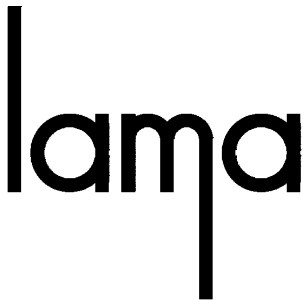

No.	Description	Date
P01	Issued for comment	13/10/23

PURPOSE OF ISSUE
FOR COMMENT


PROJECT
MONKS LAKE

SHEET
GROUND FLOOR FOUNDATION DETAIL

Date	Drawn by	Checked by
13/10/23	CM	SL

Project number	Scale (@ A3)
2017	1 : 10

DRAWING NUMBER	REV
SK101	P01

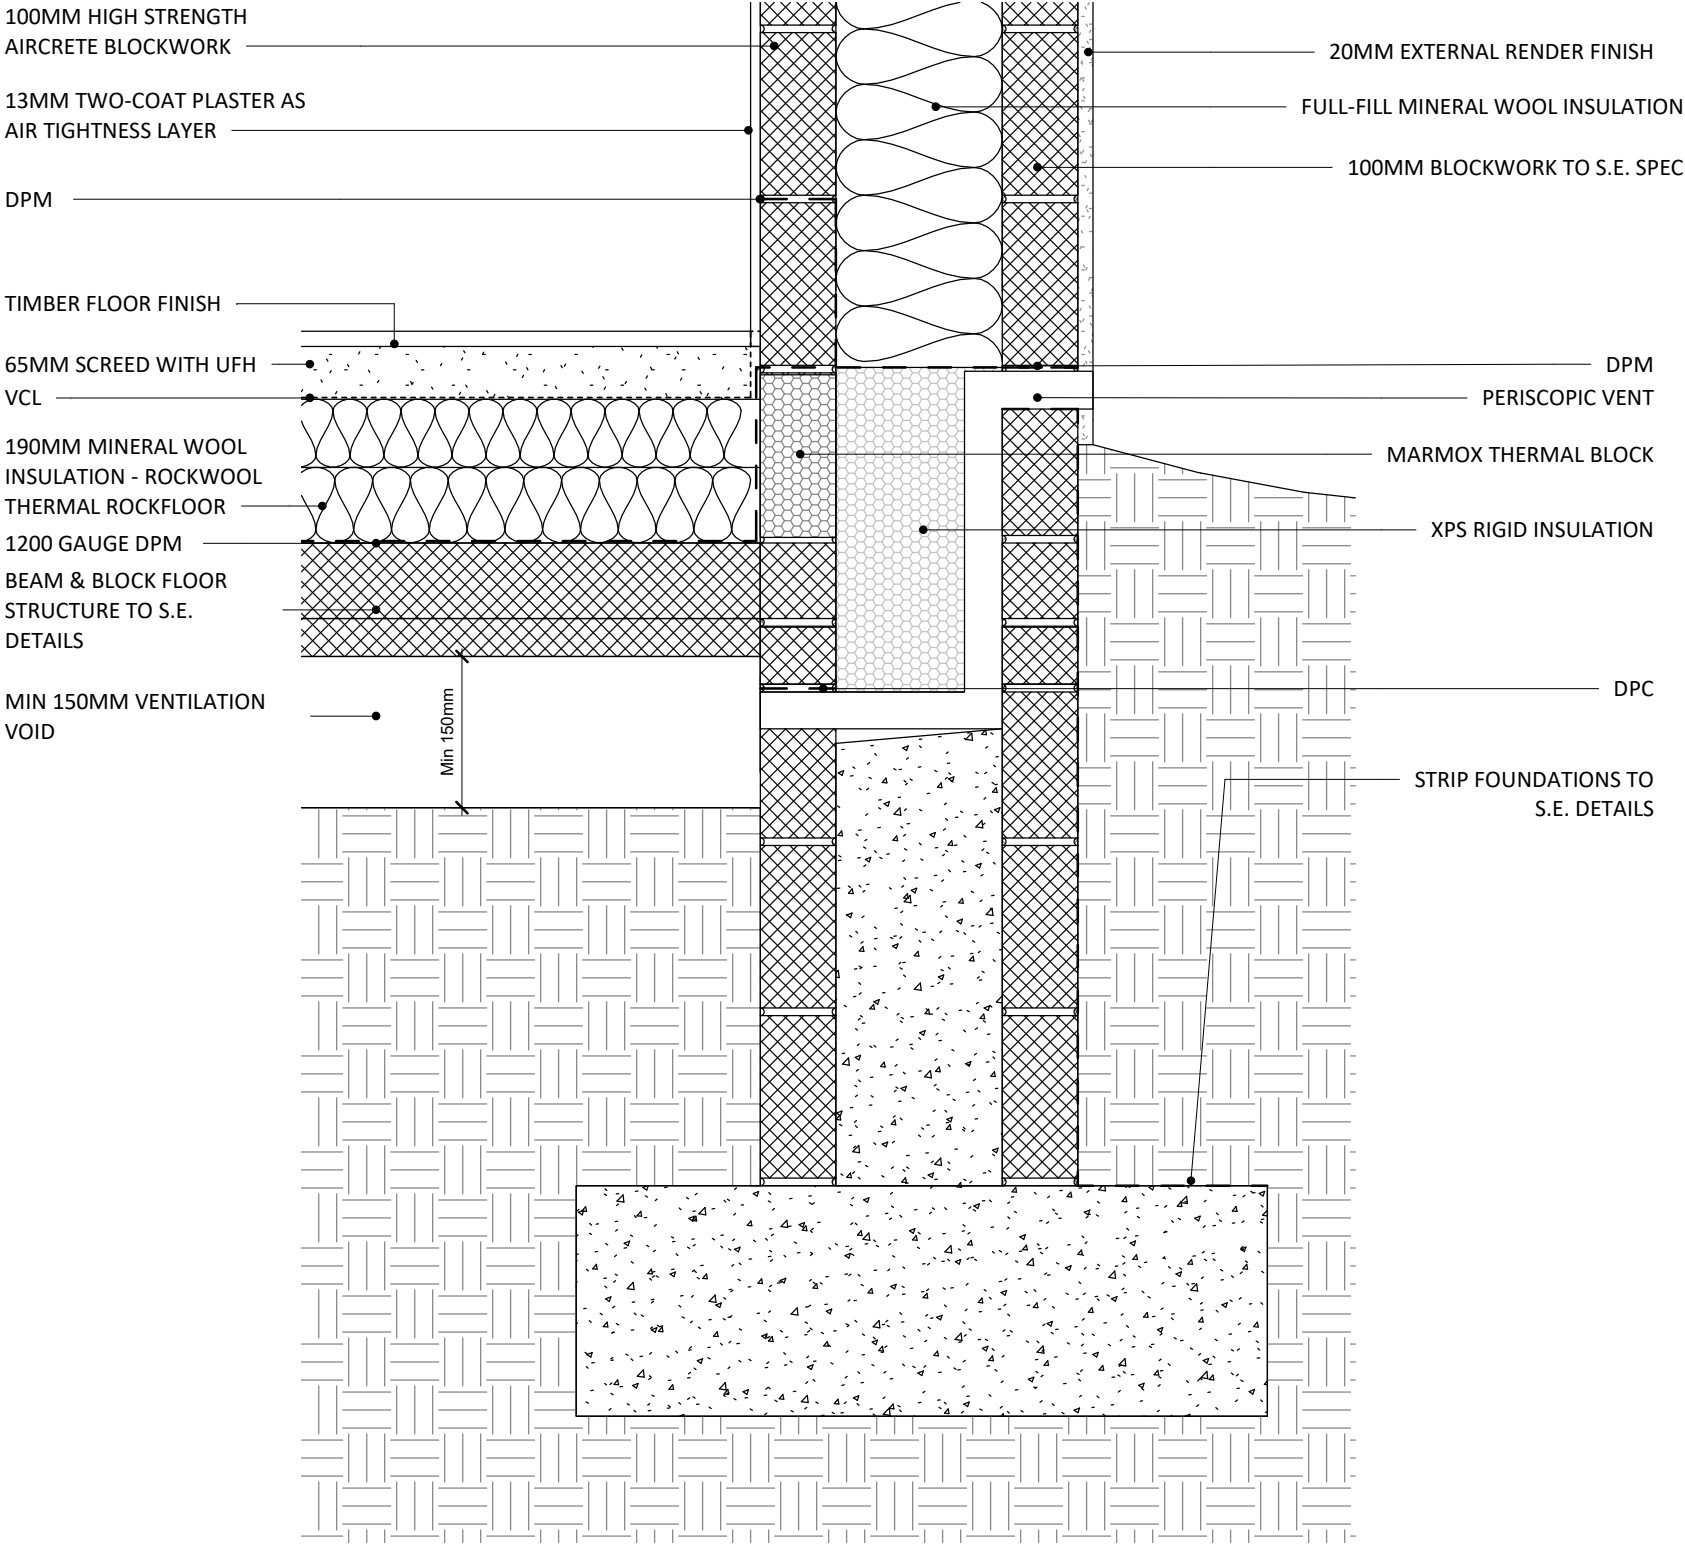

Ground Floor / Foundation Detail 1 : 10

1
SK101

