



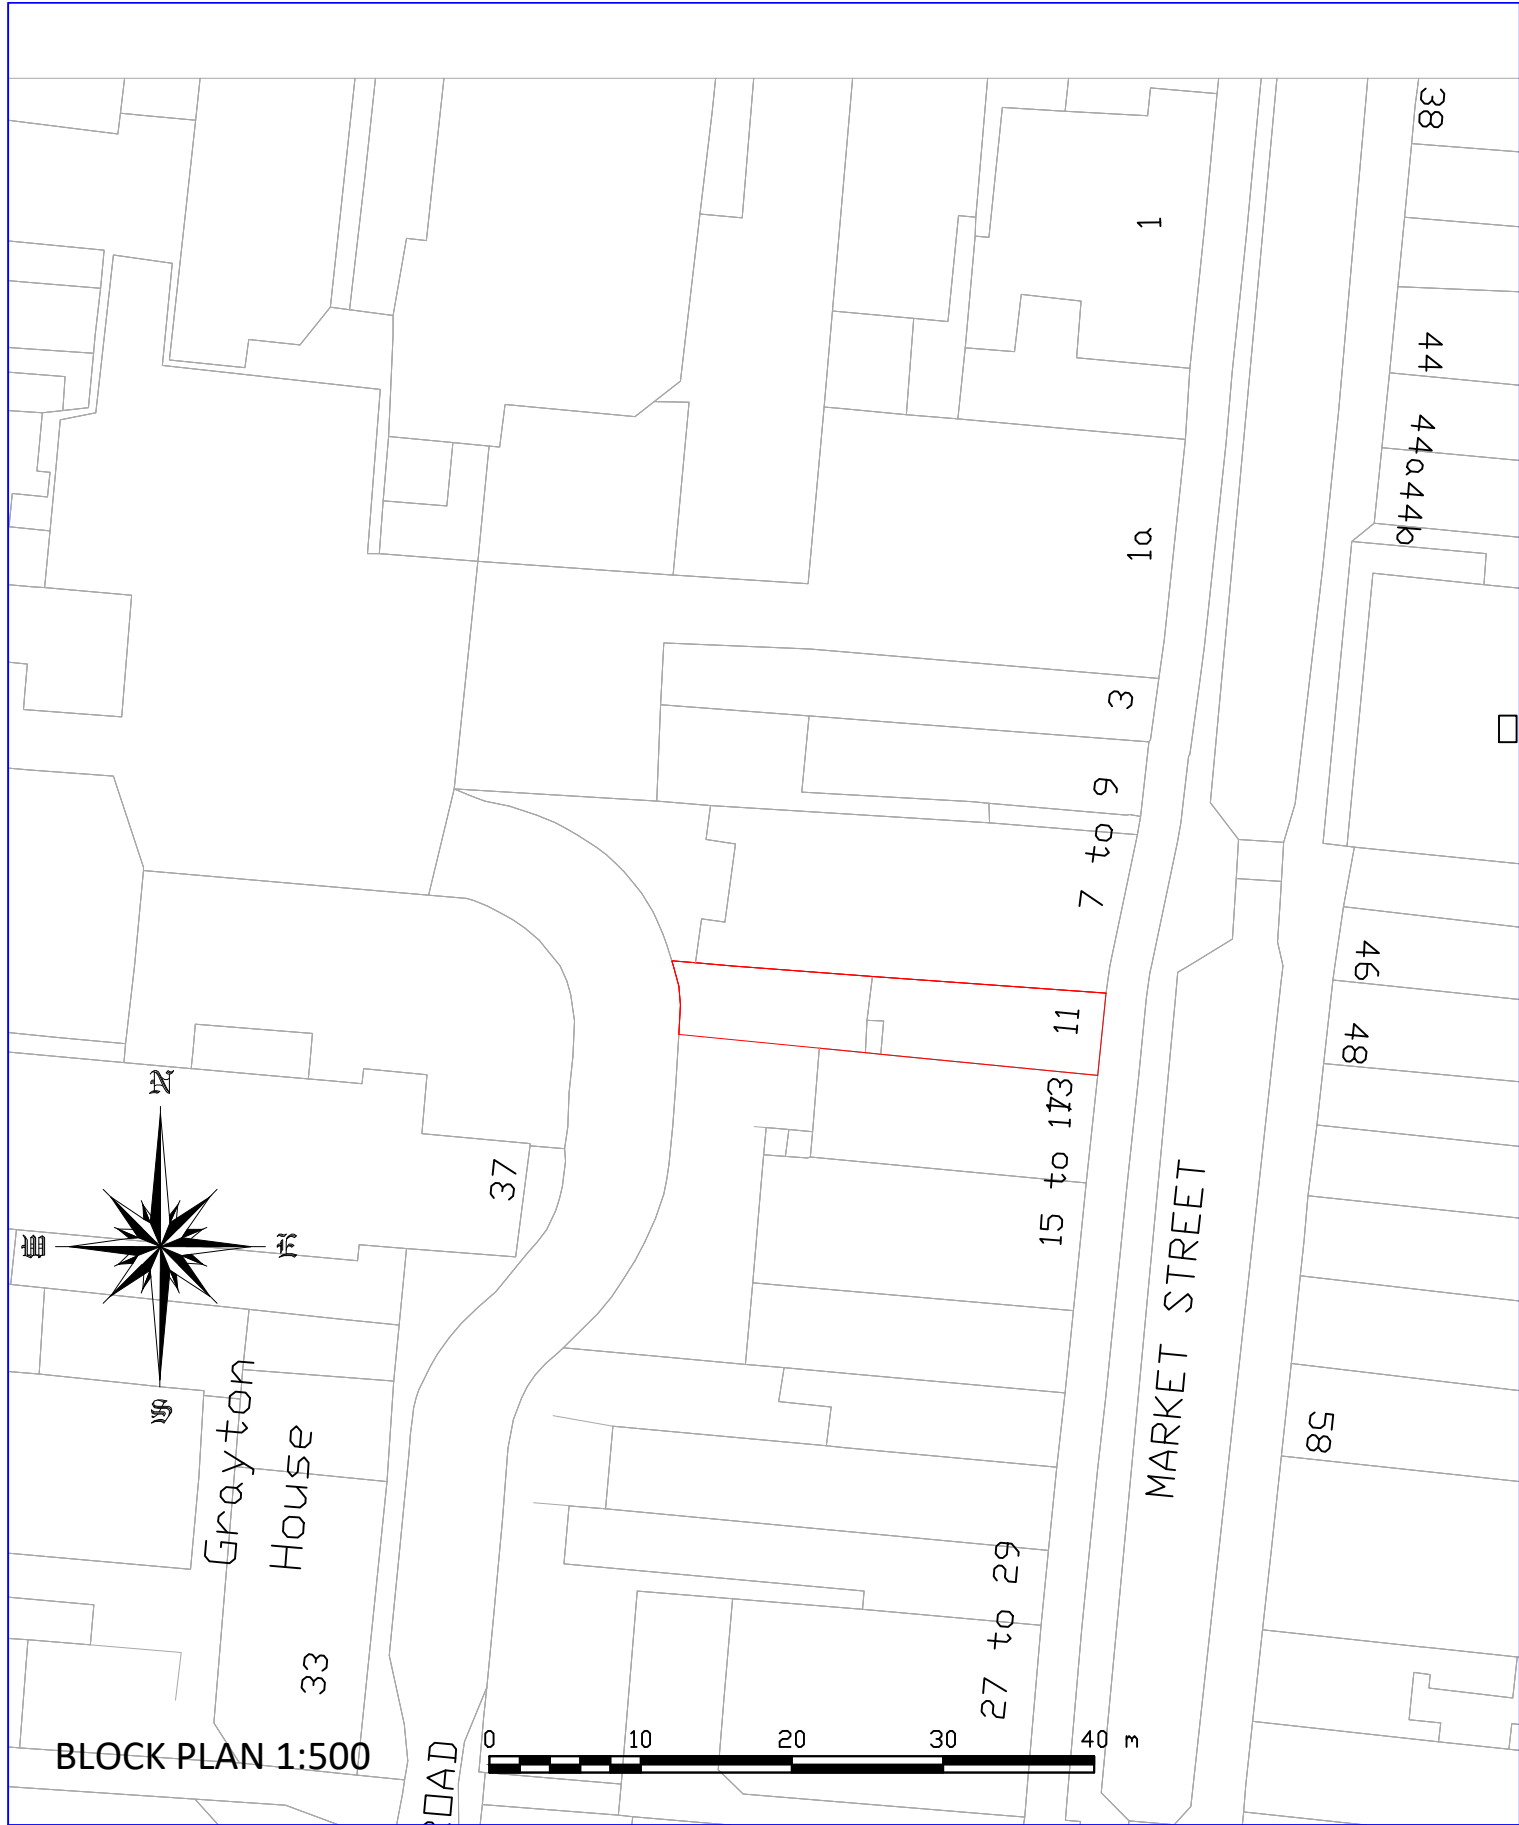

BLOCK PLAN 1:500

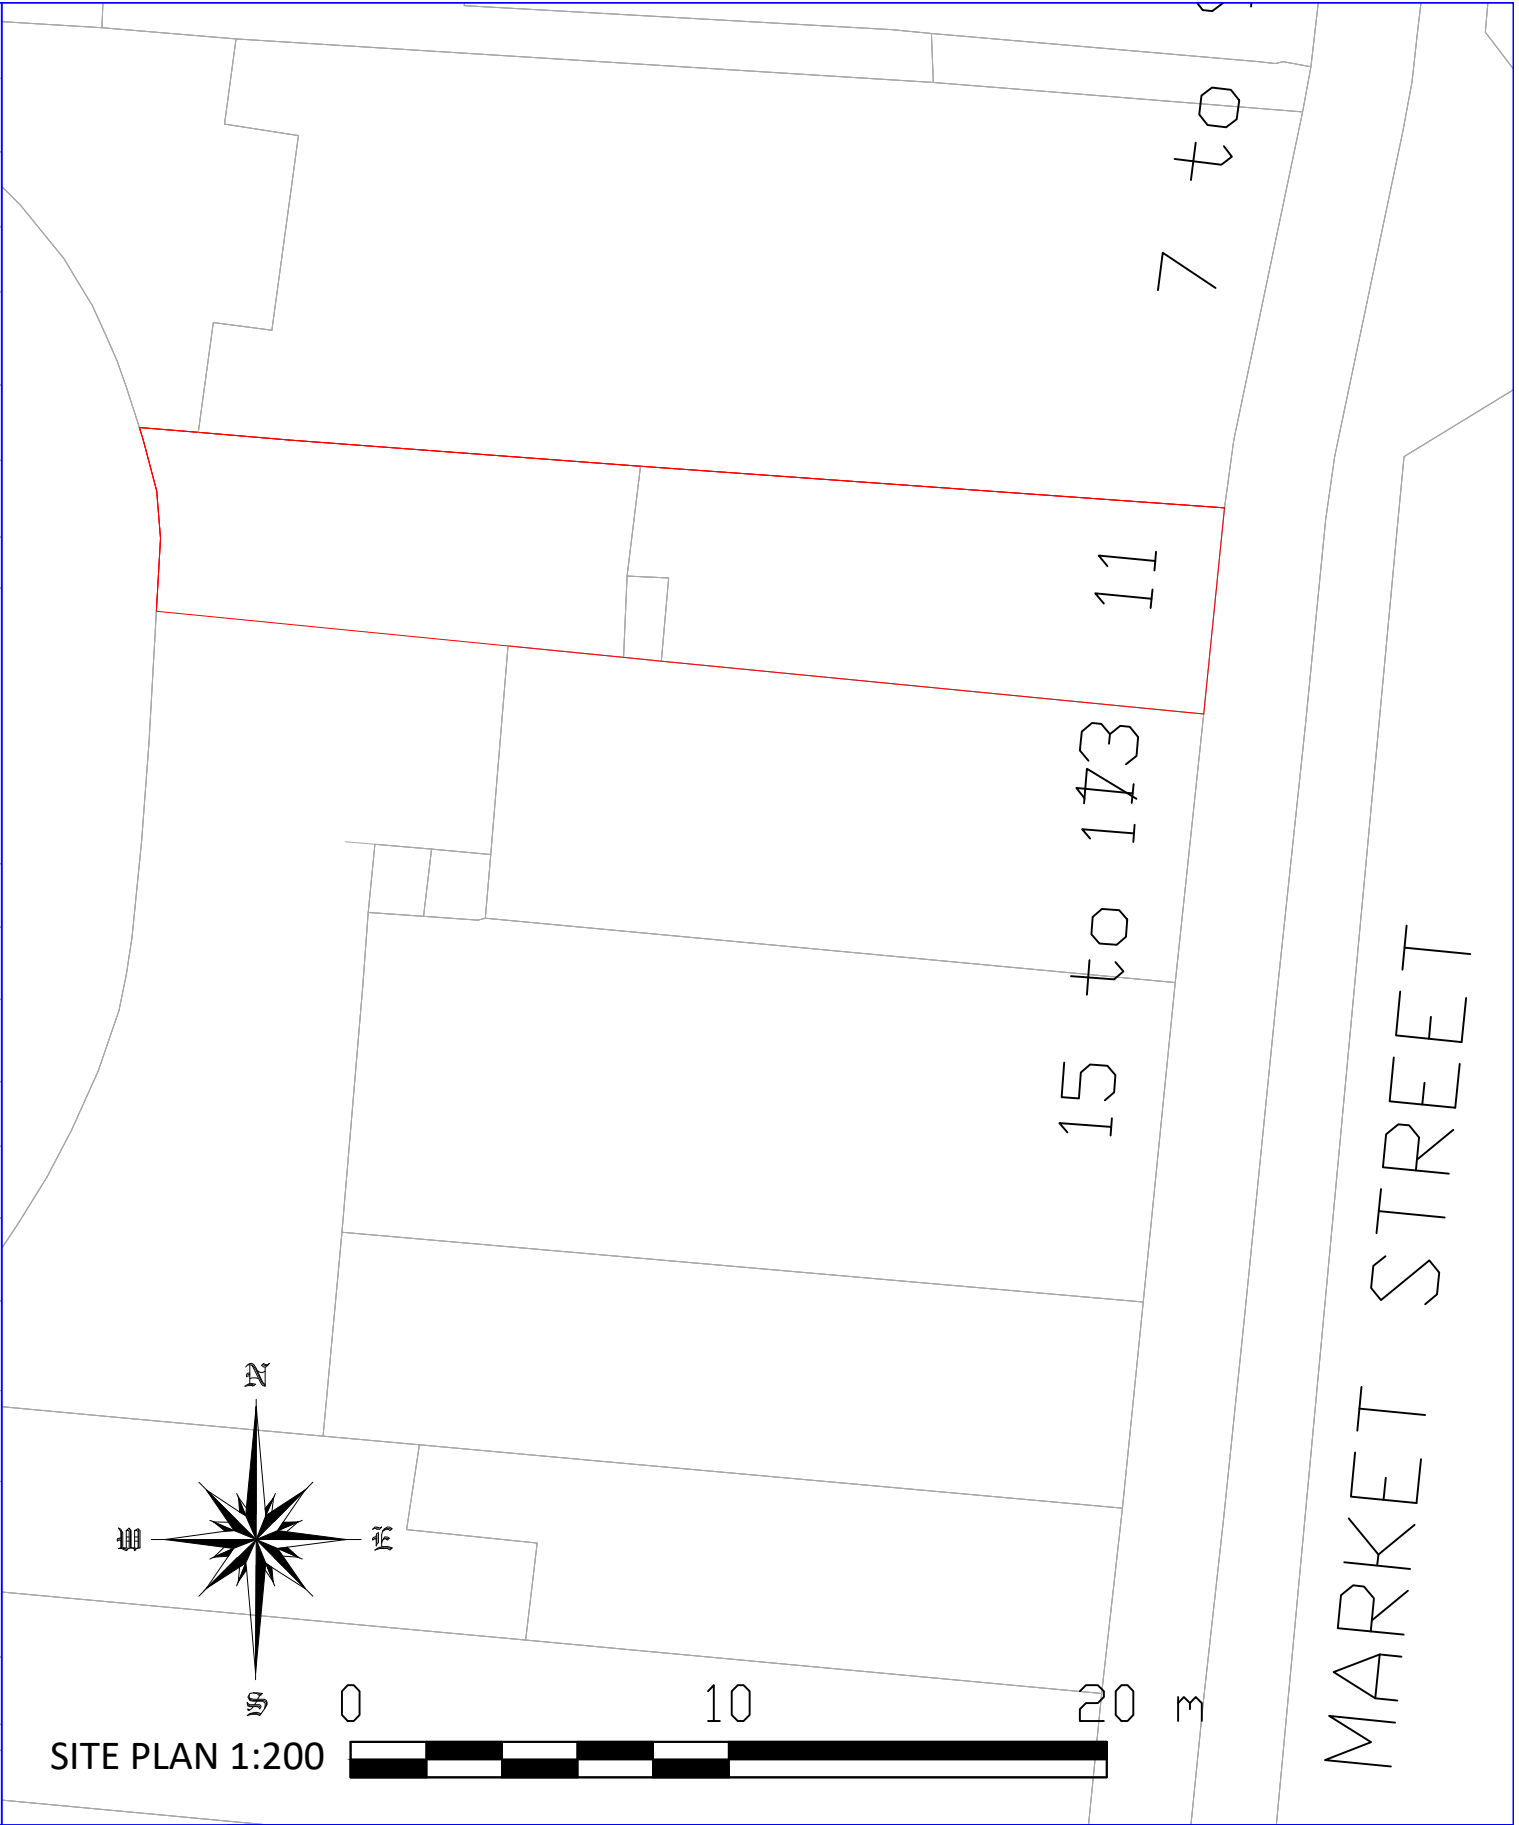

SITE PLAN 1:200

Drawing Title: A3-03-11MS	Date: OCT 2023
11 MARKET STREET	