


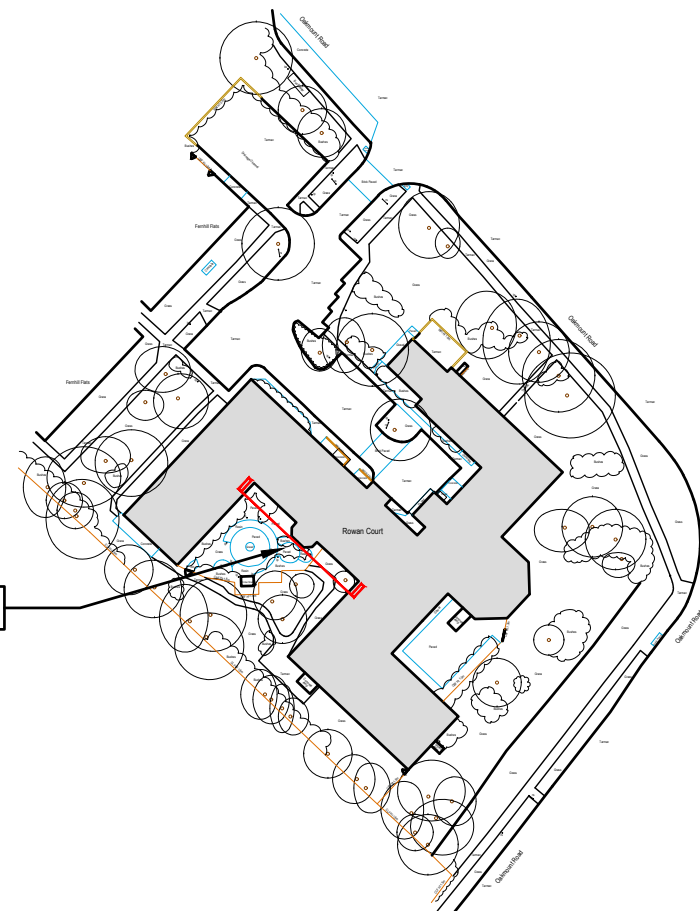

this elevation



① South West Courtyard Elevation
Scale 1:100



1.8m fence
moved from
here

New glazed
uPVC framed
double door

1.8m fence
moved to
here

Revisions:



Mountbatten House
1 Grosvenor Square
Southampton
Hampshire, SO15 2JU
Tel: 023 8022 2292

Project Title: Fernhill/Rowan Court Oakmount Road Chandlers Ford			
Drawing Title: Proposed Elevation			
Client	Vivid Homes		
Dwg No:	P007068_210	Scale	1:100 @ A3
Drawn	AW	Date	Sept 2023

All dimensions are in millimeters and are to be checked on site.
Contact Primmer Olds BAS with any queries and to report any
discrepancies.