



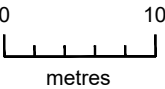

New "Metrostor PBL-3" bin housing; to fit 3no. 240l glass recycling wheelie bins [see drawing M01-0003]

New 3no "Metrostor FX-240-FP" bin housing; each to fit 1no. 240l food waste wheelie bins [see drawing MFX-3005]

New "Metrostor PBMT-05" bin housing; to fit 5no. 1100l bins (2 for general waste 2 for general recycling and 1 for glass) [see drawing M06-0005]

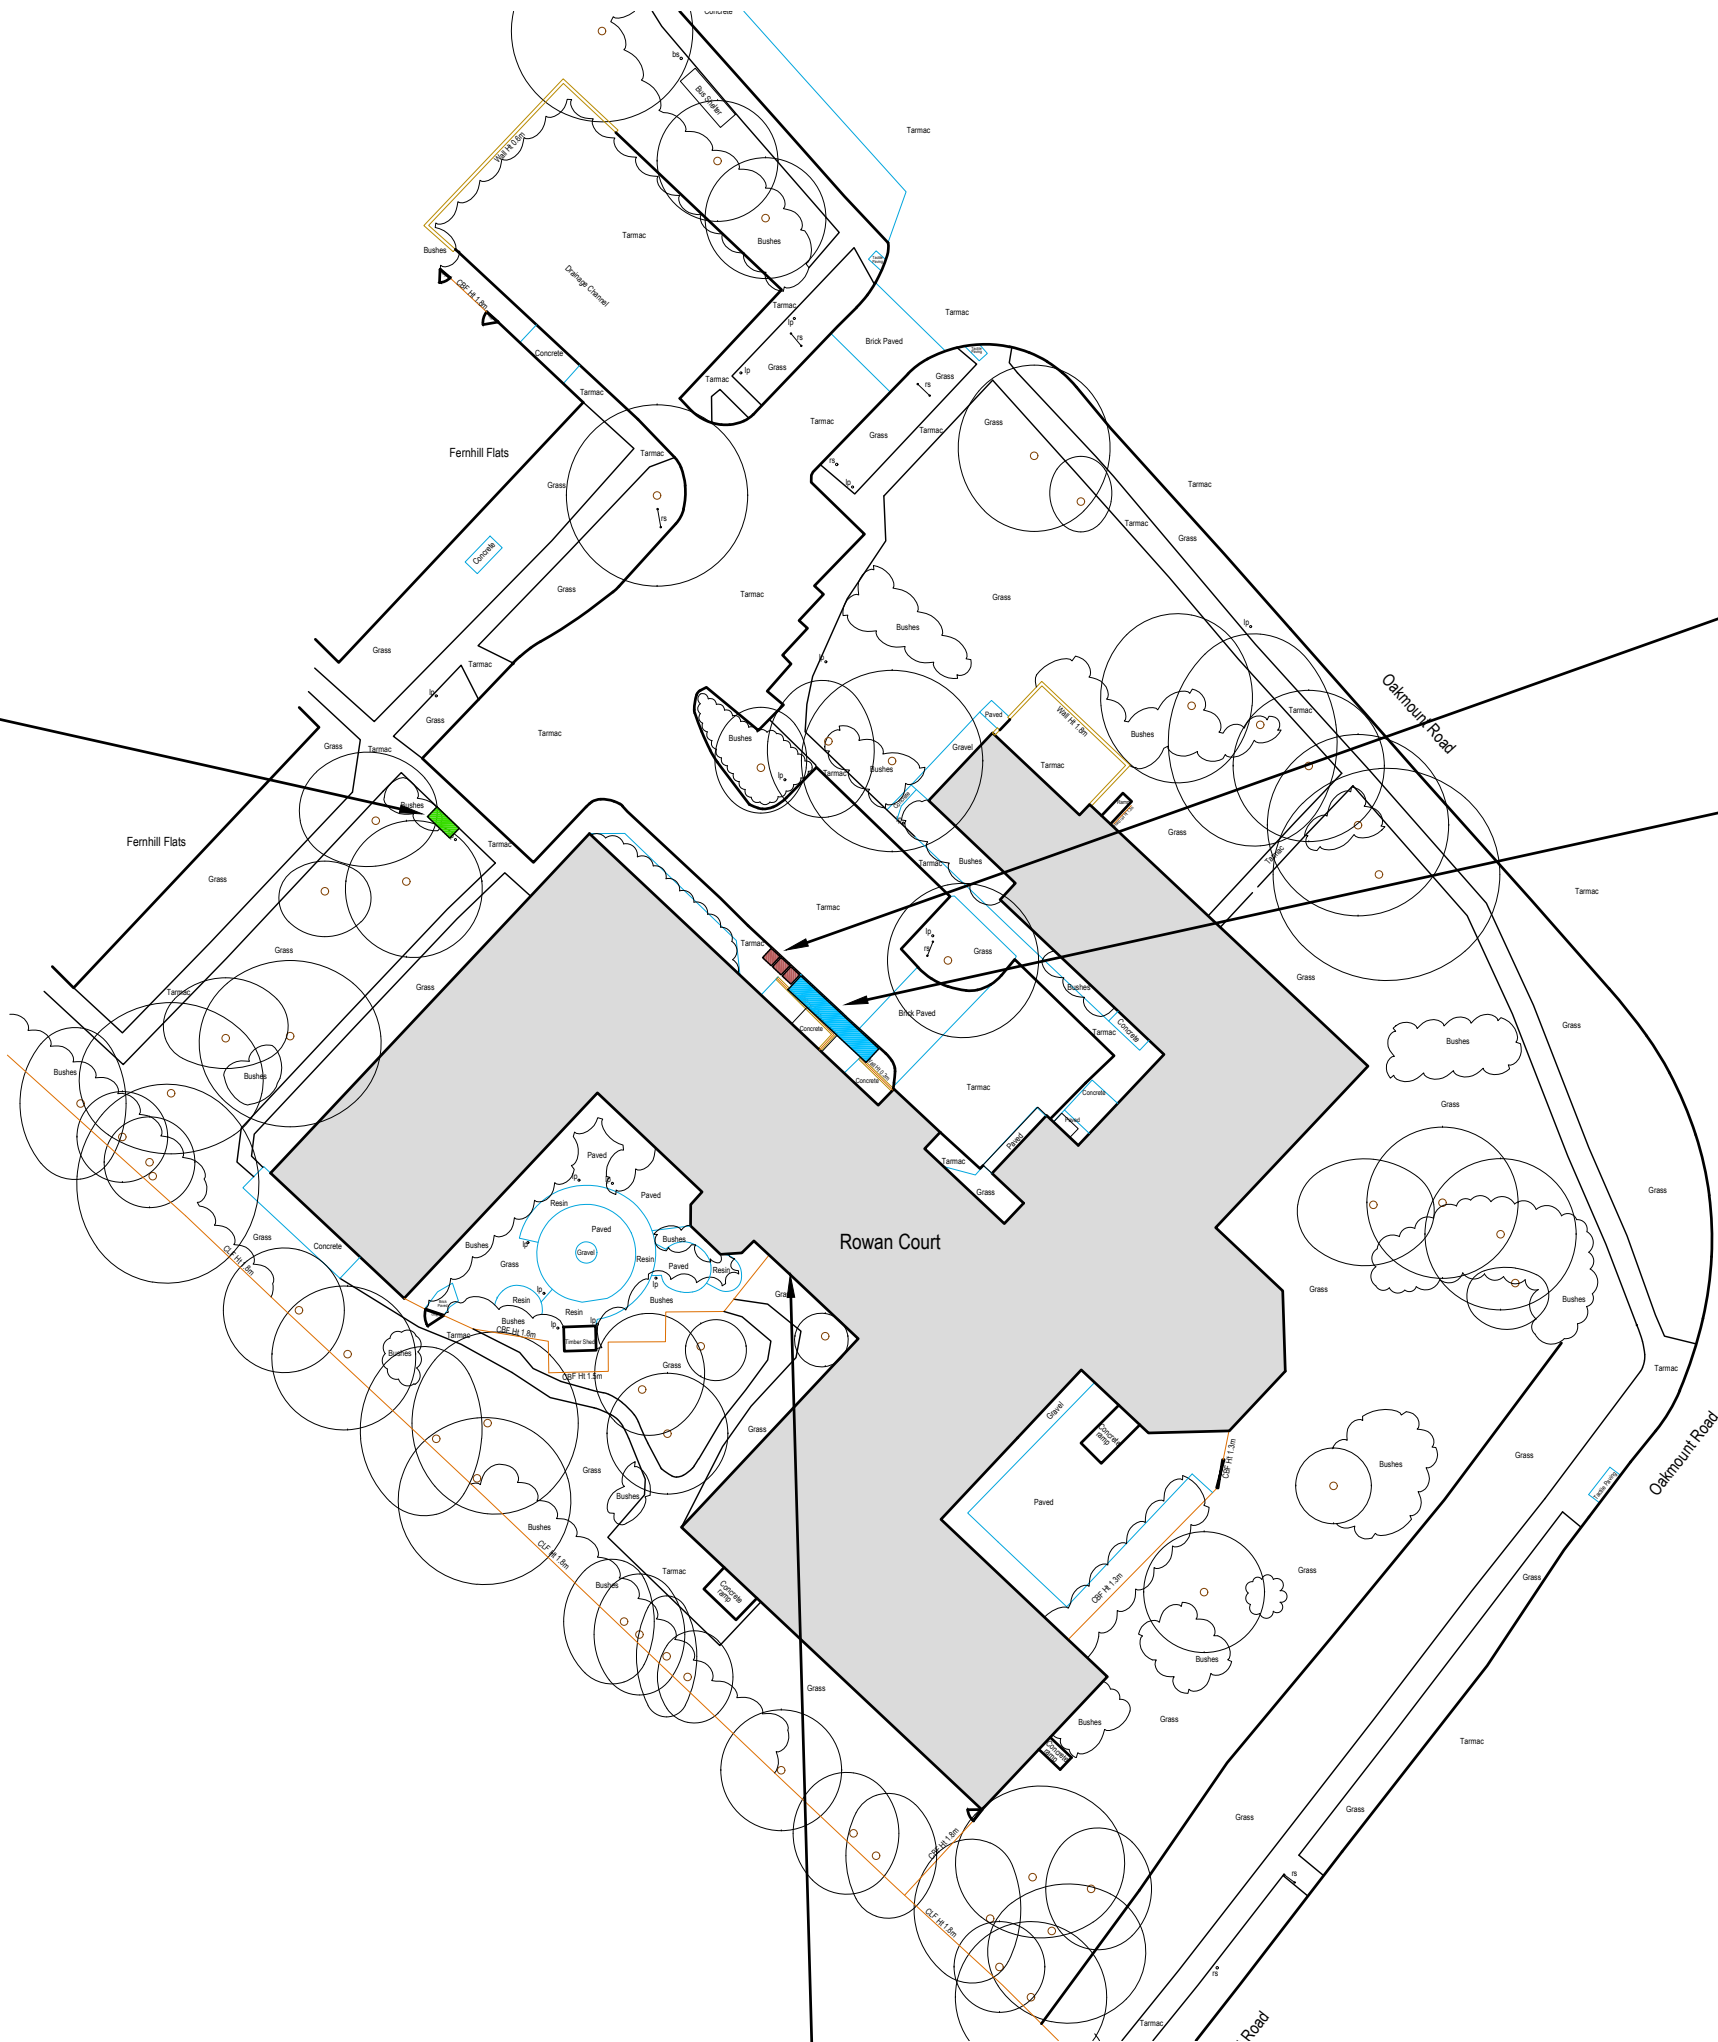

Revisions:

 Primmer Olds BAS — Chartered Surveyors —		Mountbatten House 1 Grosvenor Square Southampton Hampshire, SO15 2JU Tel:023 8022 2292	
Project Title:		Fernhill/Rowan Court Oakmount Road Chandlers Ford SO53 2RR	
Drawing Title:		Proposed Block Plan	
Client	Vivid Homes		
Dwg No:	P007068_013	Scale	1:500 @ A3
Drawn	AW	Date	Oct 2023
All dimensions are in millimeters and are to be checked on site. Contact Primmer Olds BAS with any queries and to report any discrepancies.			

1 Block Plan
Scale 1:500

Existing window to be changed to a double door for improved access to patio [see elevation P007068_210 for details]