

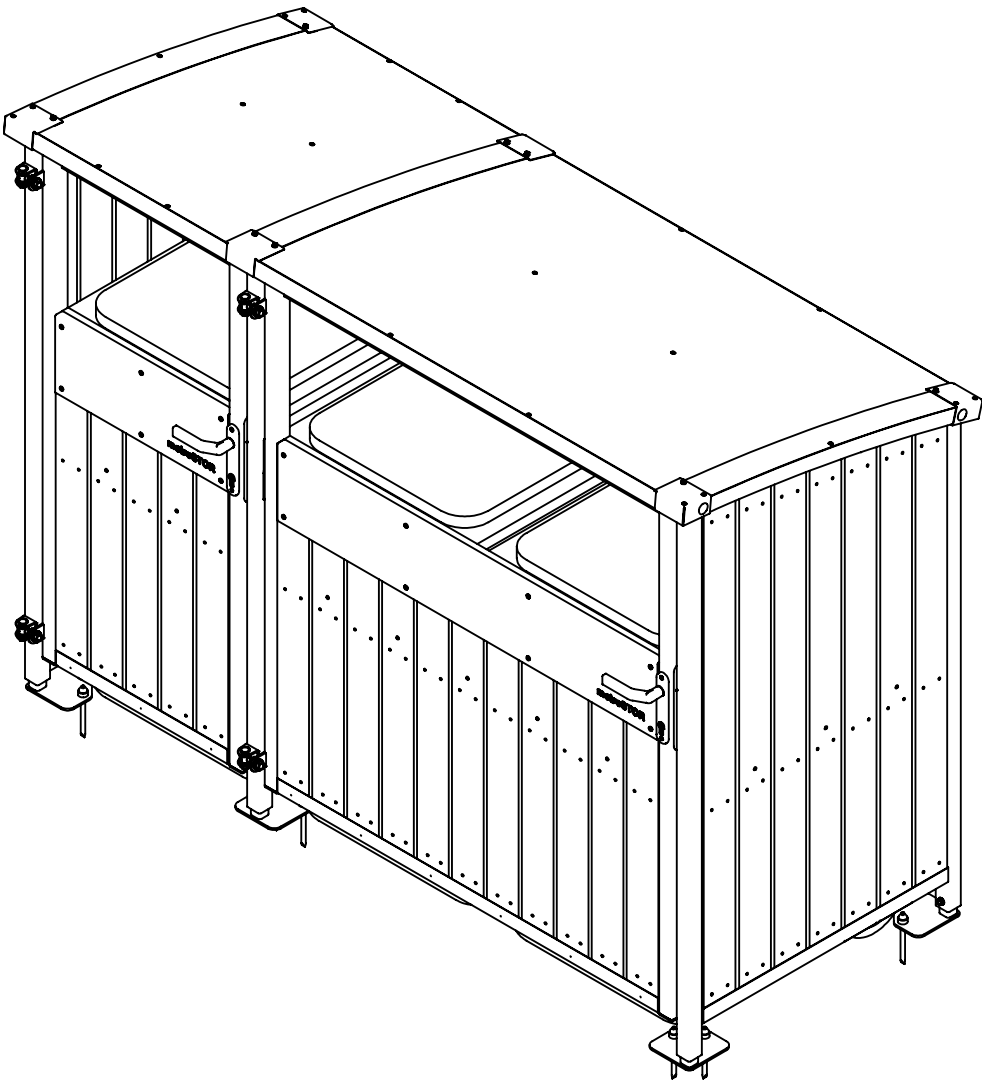
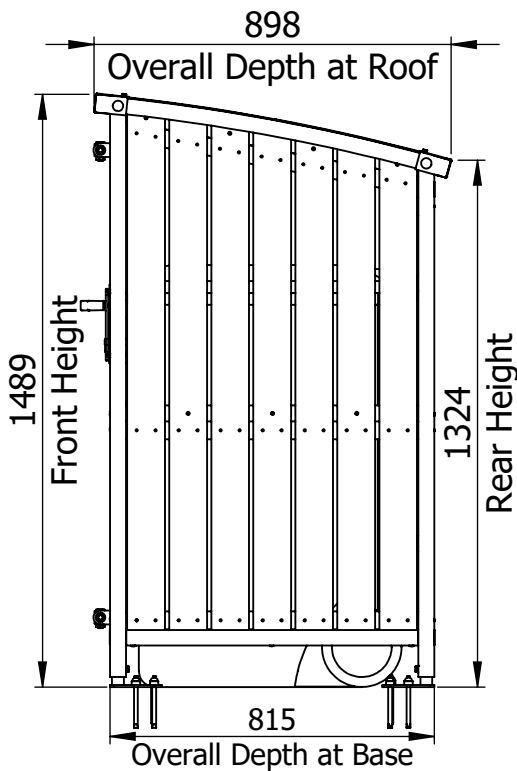
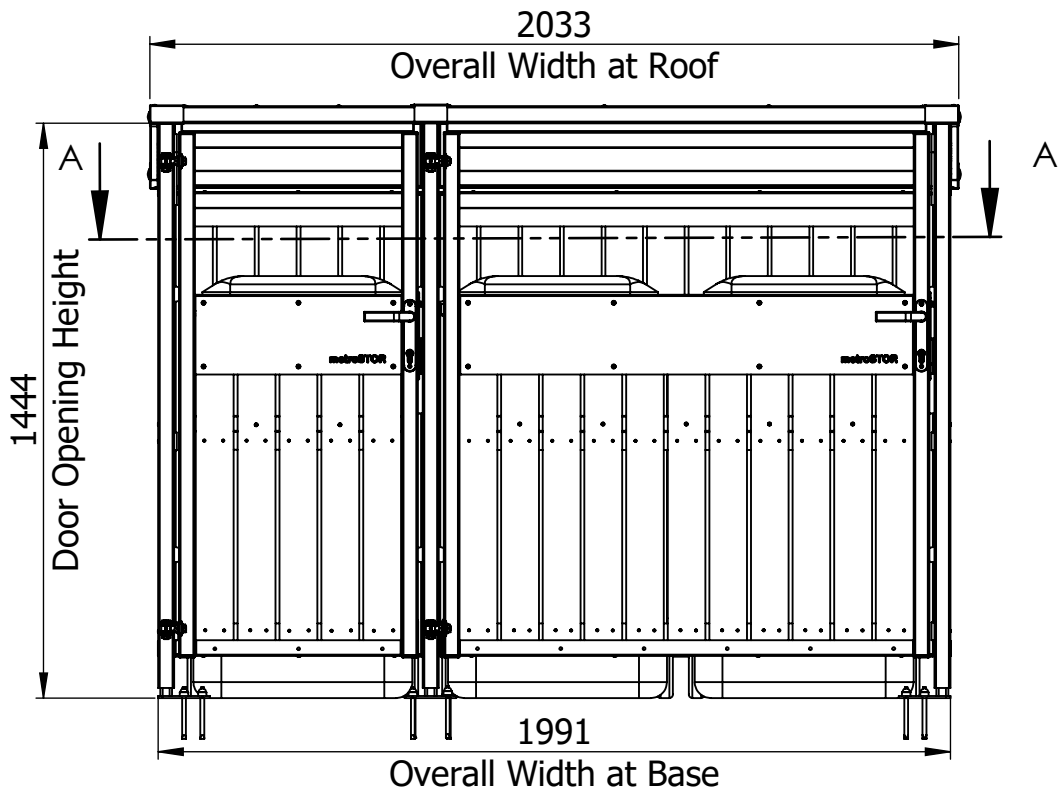
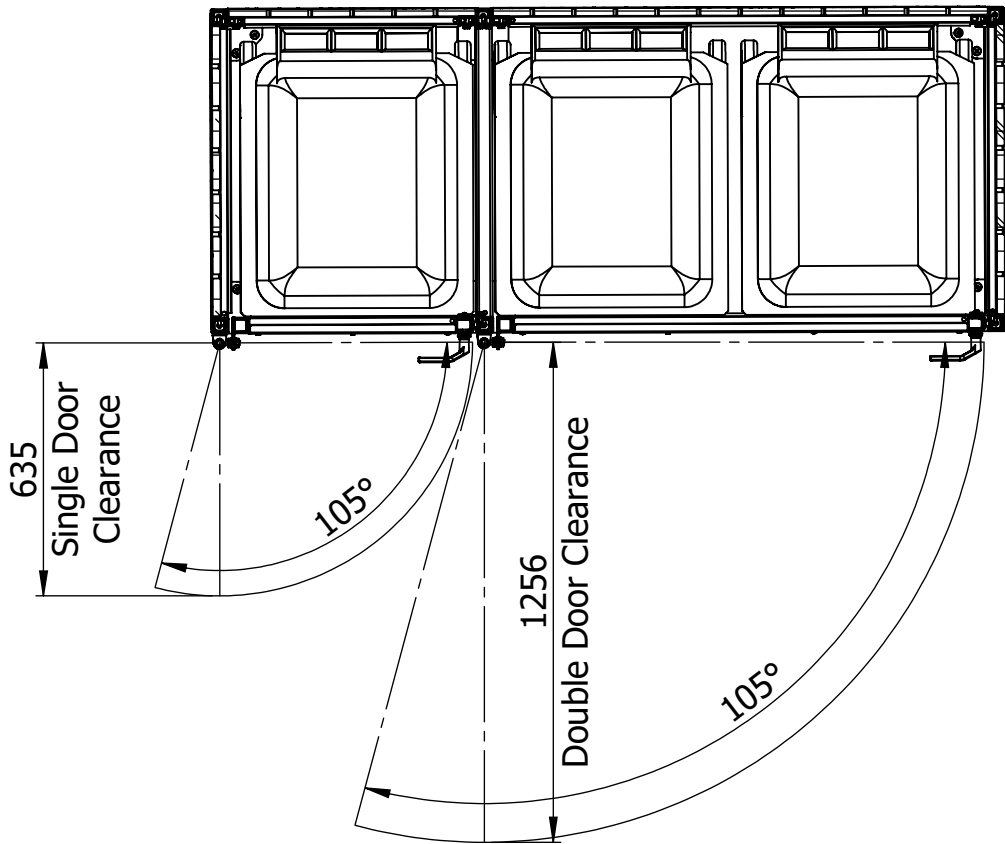


PBL3_LHH_SWD_GW_EU - UNIT DIMENSIONS

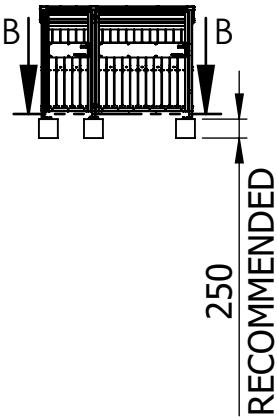


- Drawing Notes:
- Cladding finish and access control type for illustration only.

Ensure the drawing is the correct issue & release before using.		metroSTOR[®] outdoor storage systems		This is property of Streetspace Ltd and shall not be disclosed, duplicated or used without formal consent.		Rev.		Details		Drawn by		Date		Check by		Approved by		Part No.		M01-0003		ISO A3 Landscape					
		Streetspace Ltd. Lympne Industrial Park Hythe Kent CT21 4LR		 01227 200404 www.streetspacegroup.co.uk														Description		PBL3_LHH_SWD_GW_EU		ALL DIMENSIONS IN mm DO NOT SCALE					
																		Drawn By		AS		Status		Revision			
																		Date		24.03.2023							
																								Approved By			
																				Date							
																				TECH 2D		00					
																						Issue					
																						2					

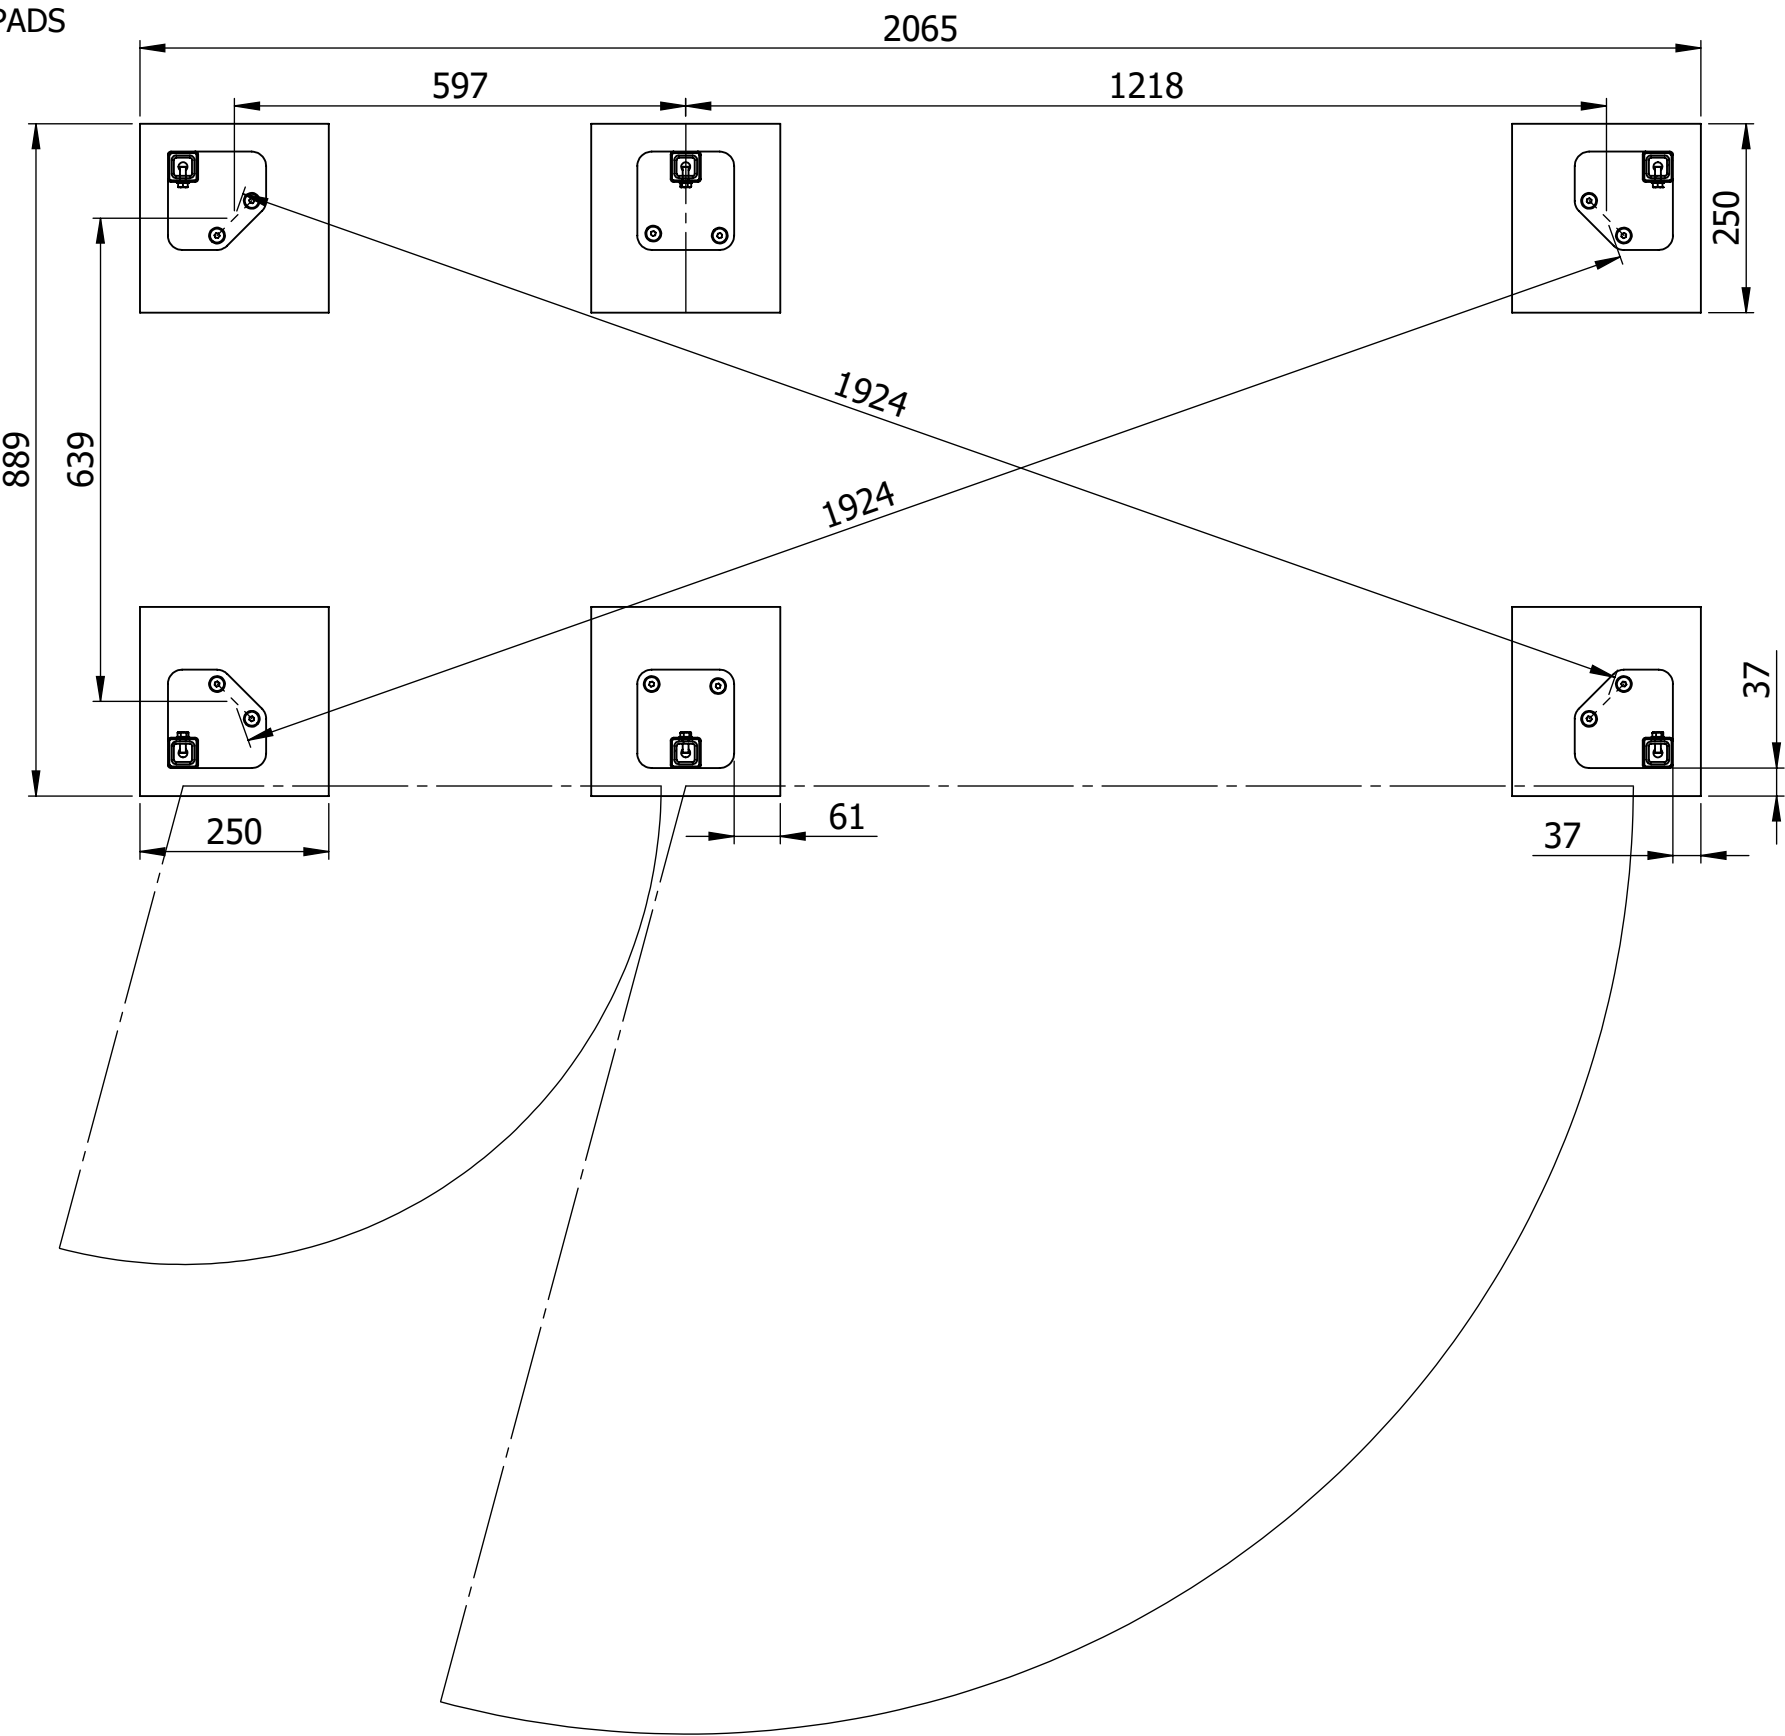

- Drawing notes:
- C30/C37 Concrete Pad to be installed at a minimum 250x250x250 (depth dependant on specific ground conditions and engineers' specification).

Ensure the drawing is the correct issue & release before using.	metroSTOR[®] outdoor storage systems This is property of Streetspace Ltd and shall not be disclosed, duplicated or used without formal consent.		Rev.	Details	Drawn by	Date	Check by	Approved by	Part No.	M01-0003	ISO A3 Landscape		
	Streetspace Ltd. Lympe Industrial Park Hythe Kent CT21 4LR 01227 200404 www.streetspacegroup.co.uk								Description	PBL3_LHH_SWD_GW_EU	ALL DIMENSIONS IN mm DO NOT SCALE		
									Drawn By	AS	Status TECH 2D	Revision 00	Issue 2
									Date	24.03.2023			
									Approved By				
								Date					

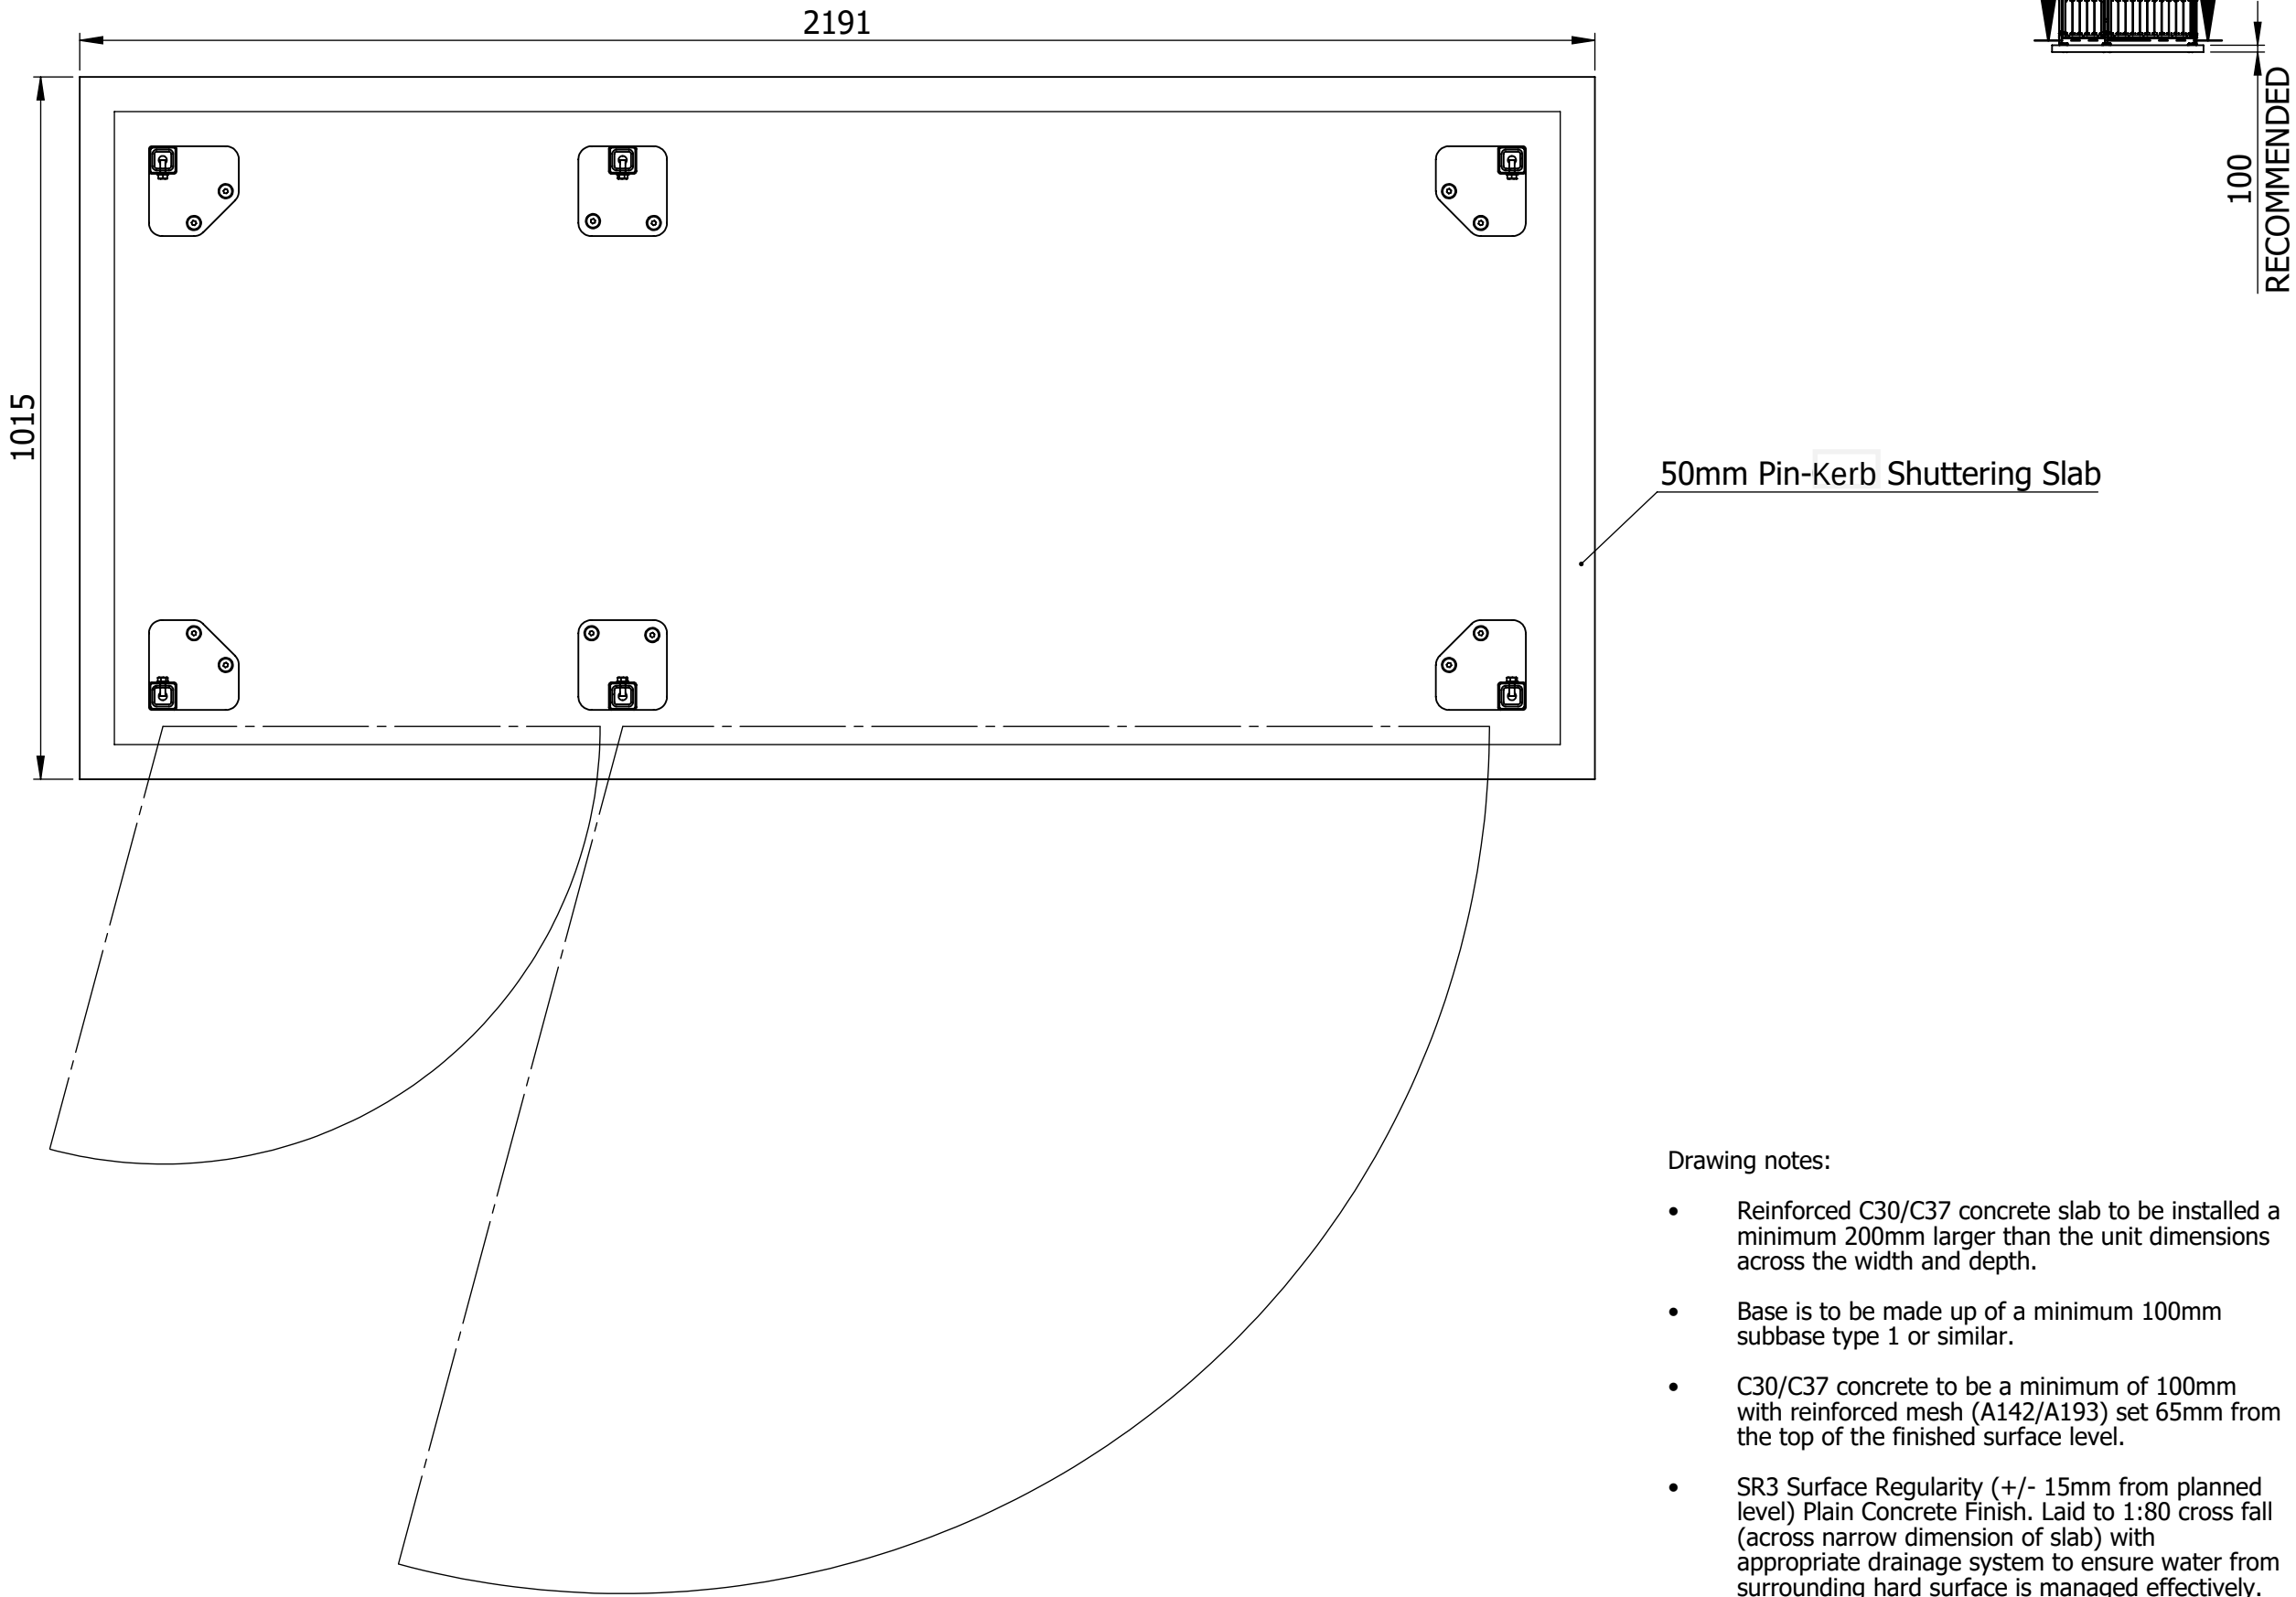

- Drawing notes:
- Reinforced C30/C37 concrete slab to be installed a minimum 200mm larger than the unit dimensions across the width and depth.
 - Base is to be made up of a minimum 100mm subbase type 1 or similar.
 - C30/C37 concrete to be a minimum of 100mm with reinforced mesh (A142/A193) set 65mm from the top of the finished surface level.
 - SR3 Surface Regularity (+/- 15mm from planned level) Plain Concrete Finish. Laid to 1:80 cross fall (across narrow dimension of slab) with appropriate drainage system to ensure water from surrounding hard surface is managed effectively.

Ensure the drawing is the correct issue & release before using.	metroSTOR[®] outdoor storage systems		This is property of Streetspace Ltd and shall not be disclosed, duplicated or used without formal consent.		Rev.	Details	Drawn by	Date	Check by	Approved by	Part No.	M01-0003	ISO A3 Landscape				
	Streetspace Ltd. Lympne Industrial Park Hythe Kent CT21 4LR		 01227 200404 www.streetspacegroup.co.uk								Description	PBL3_LHH_SWD_GW_EU		ALL DIMENSIONS IN mm DO NOT SCALE			
												Drawn By	AS	Status	TECH 2D	Revision	Issue
												Date	24.03.2023				
												Approved By					
												Date					