

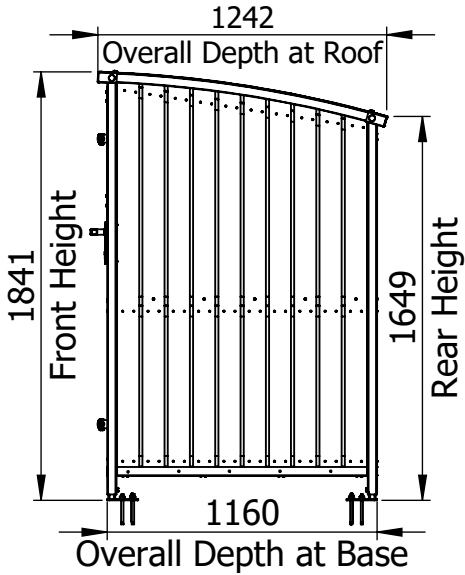
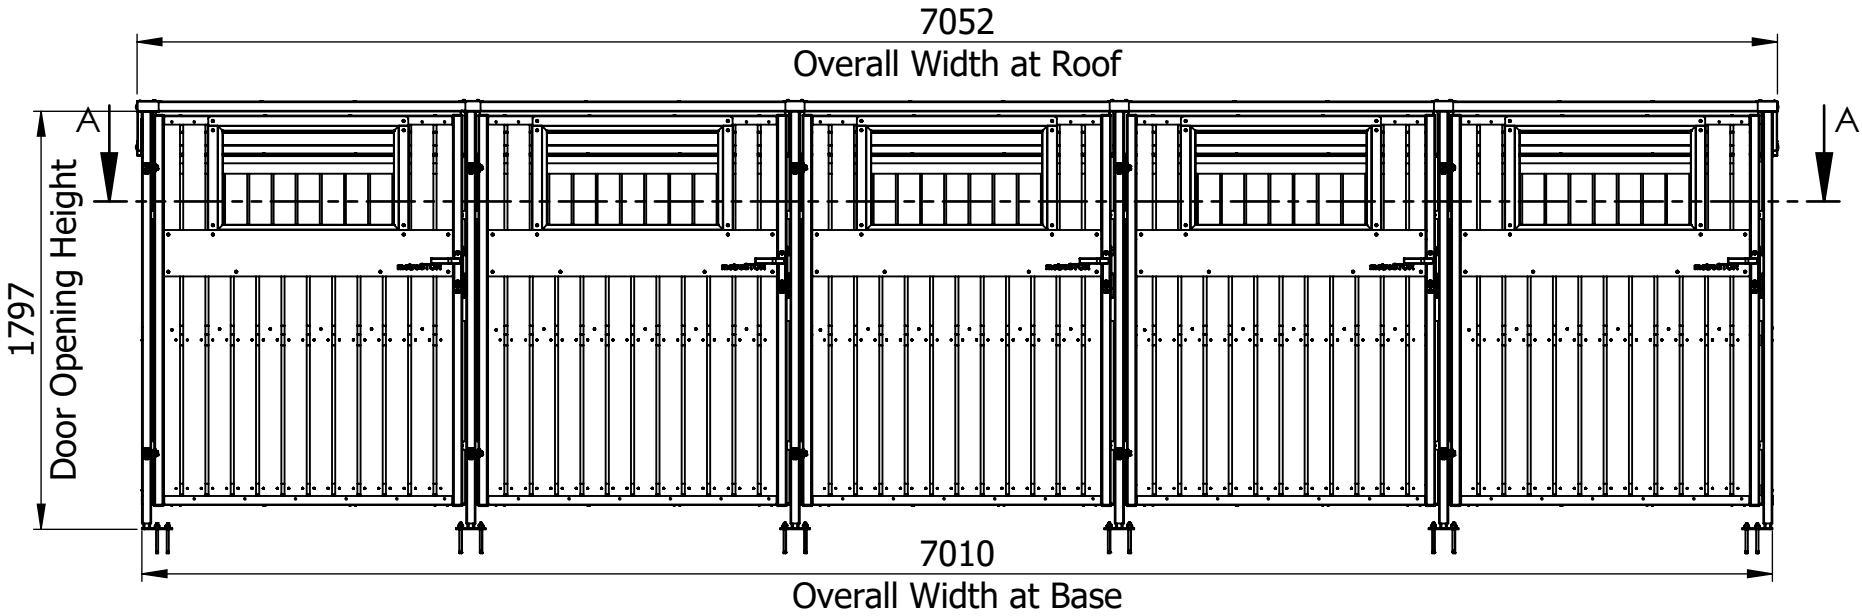
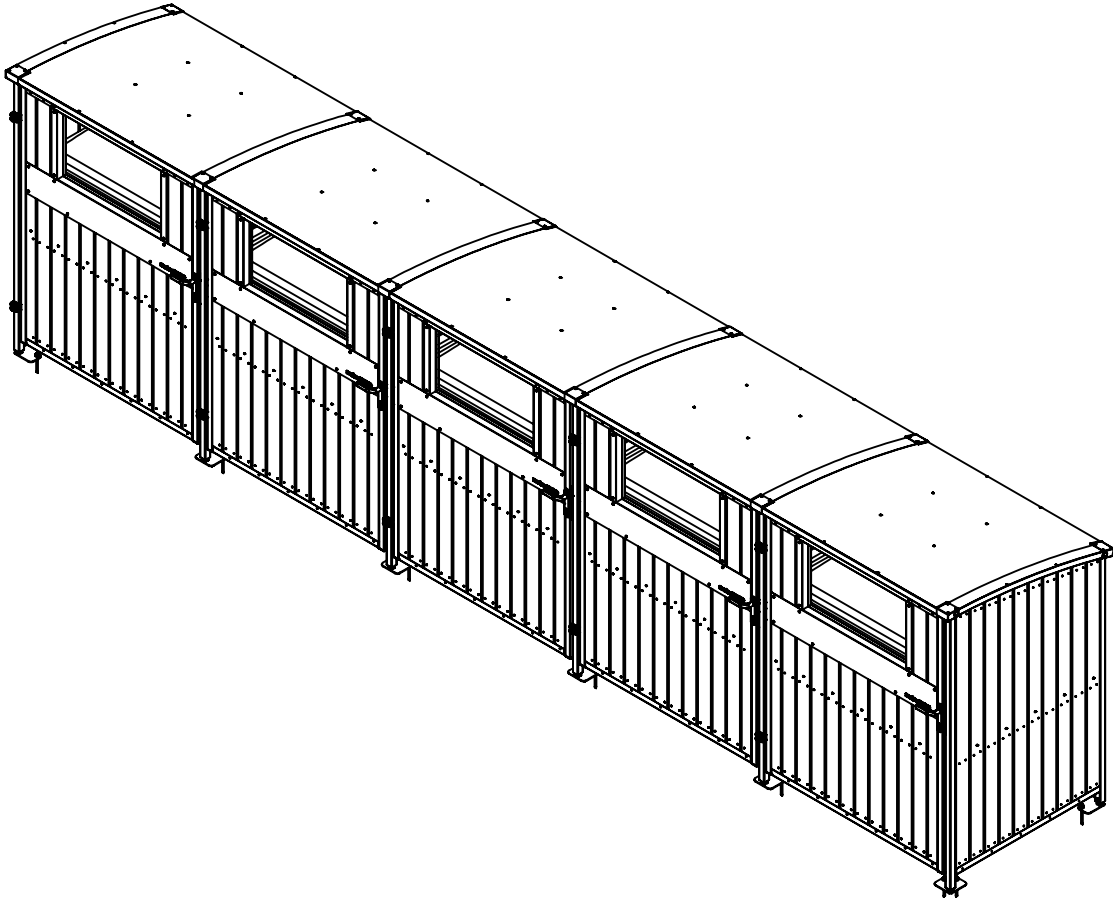


PBMT-5_LHH_SW SE_GW_EU - UNIT DIMENSIONS

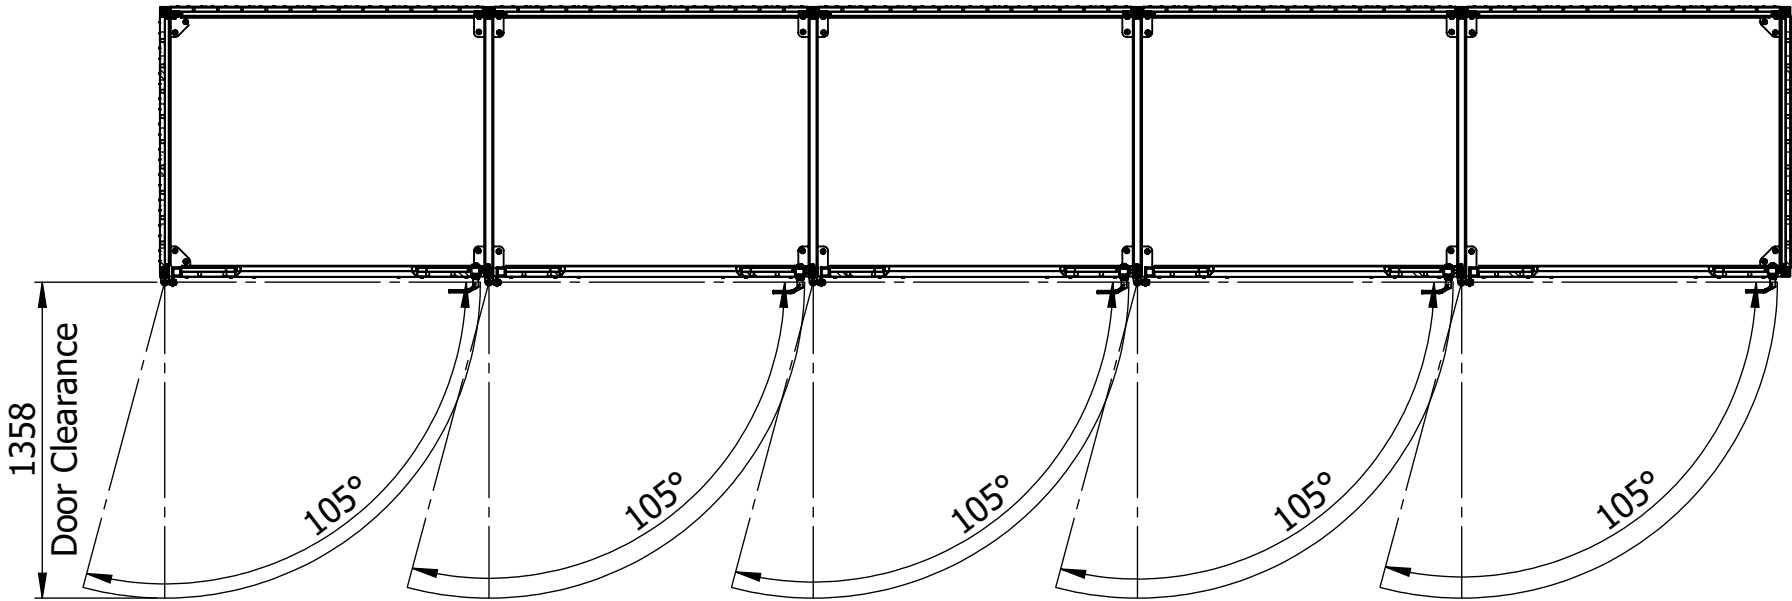


- Drawing Notes:
- Cladding finish and access control type for illustration only.


Ensure the drawing is the correct issue & release before using.	metroSTOR[®] outdoor storage systems This is property of Streetspace Ltd and shall not be disclosed, duplicated or used without formal consent.		Rev.	Details	Drawn by	Date	Check by	Approved by	Part No.	M06-0005		ISO A3 Landscape	
									Description	PBMT-5_LHH_SW SE_GW_EU		ALL DIMENSIONS IN mm DO NOT SCALE	
									Drawn By	AS	Status TECH 2D	Revision 00	Issue 3
									Date	31.03.2023			
									Approved By				
									Date				

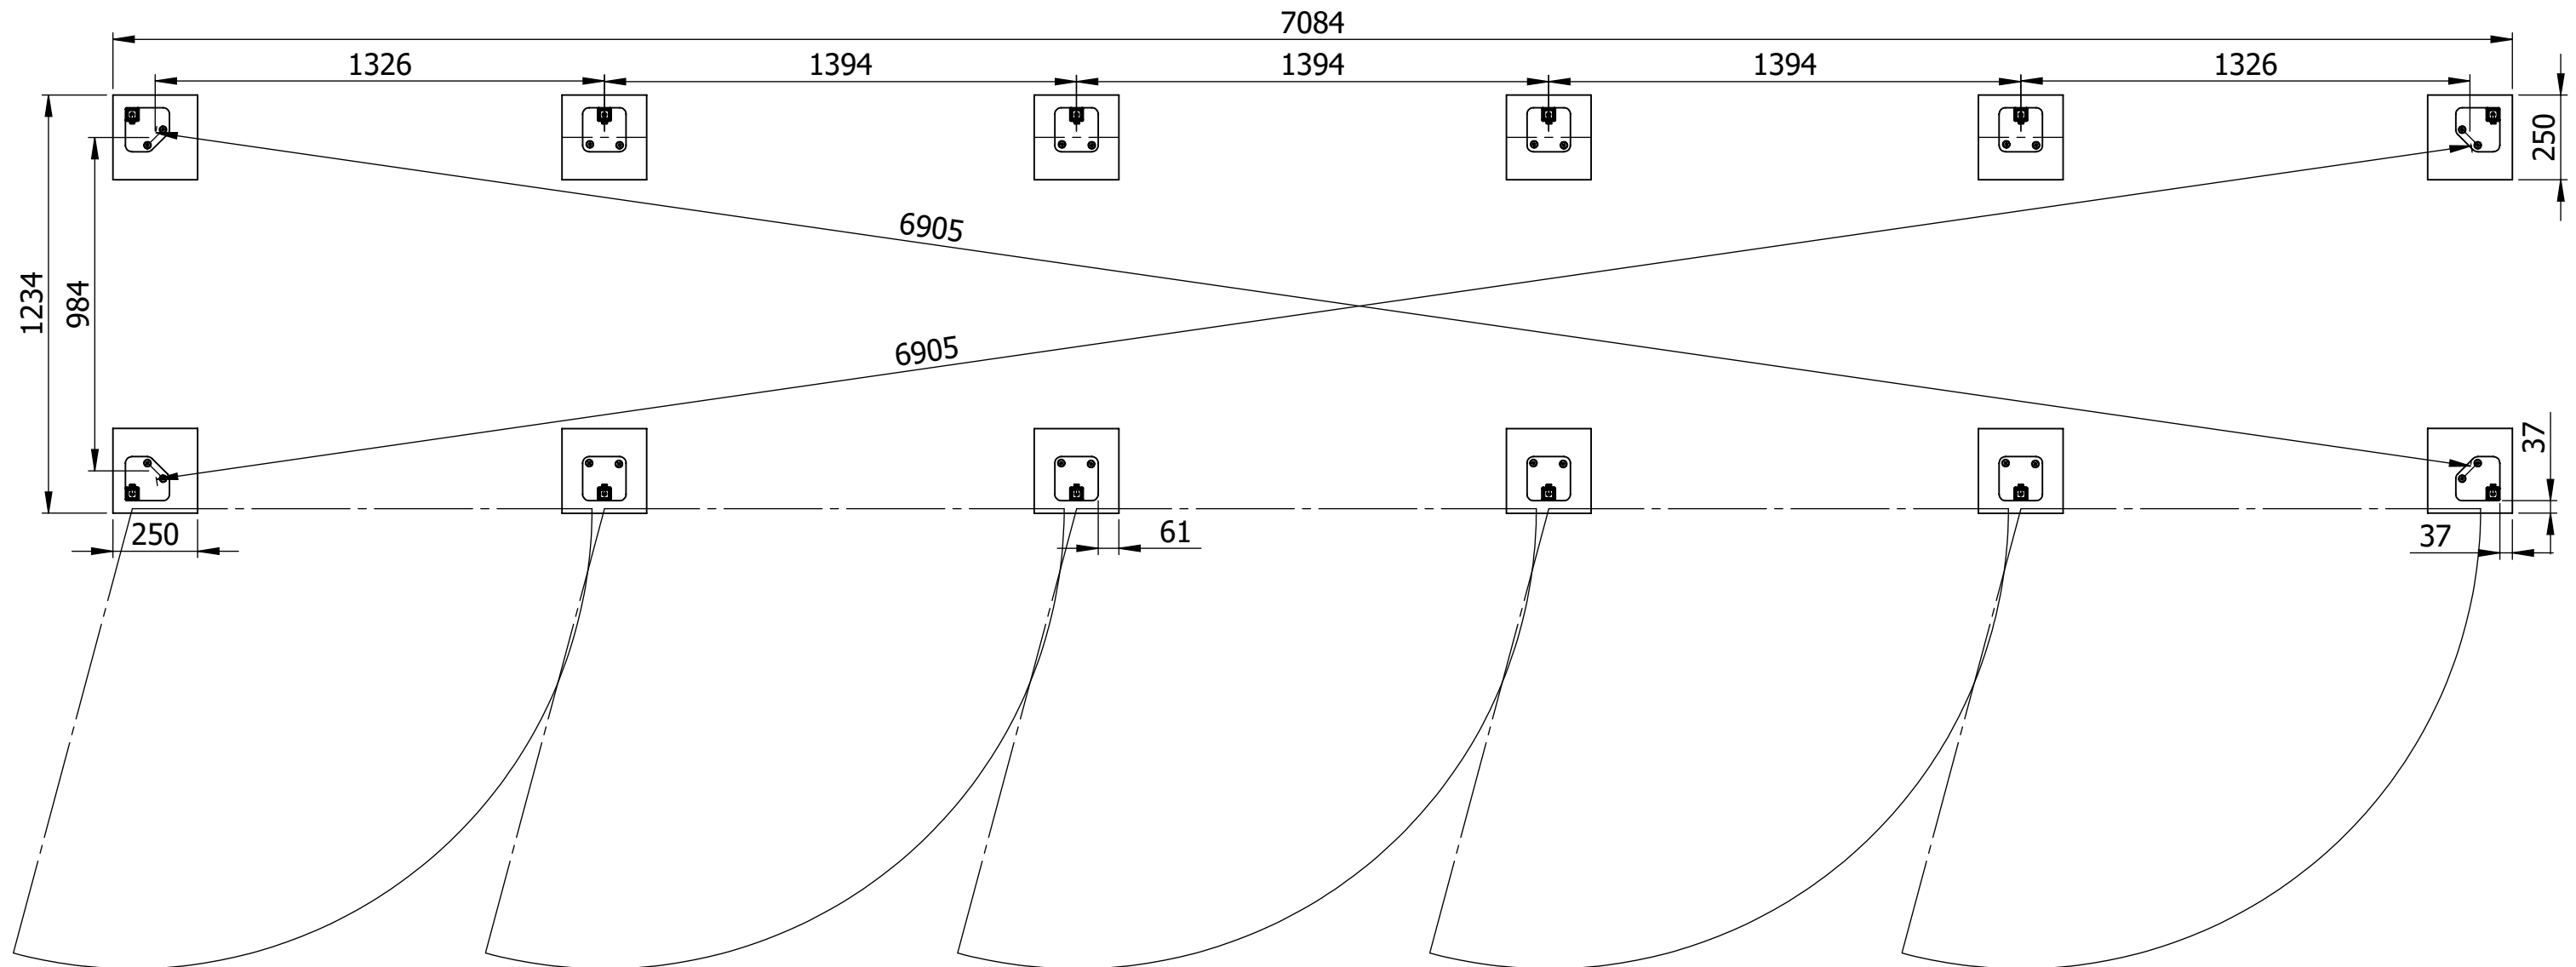


- C30/C37 Concrete Pad to be installed at a minimum 250x250x250 (depth dependant on specific ground conditions and engineers' specification).

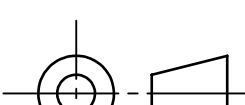Ensure the drawing is the correct issue & release before using.		metroSTOR[®] outdoor storage systems This is property of Streetspace Ltd and shall not be disclosed, duplicated or used without formal consent.		Rev. Details		Drawn by	Date	Check by	Approved by	Part No. M06-0005		ISO A3 Landscape	
		Streetspace Ltd. Lympe Industrial Park Hythe Kent CT21 4LR  01227 200404 www.streetspacegroup.co.uk							Description PBMT-5_LHH_SW SE_GW_EU		ALL DIMENSIONS IN mm DO NOT SCALE		
									Drawn By AS	Status TECH 2D	Revision 00	Issue 3	
									Date 31.03.2023				
									Approved By Date				

PBMT-5_LHH_SW SE_GW_EU - FOUNDATION SLAB

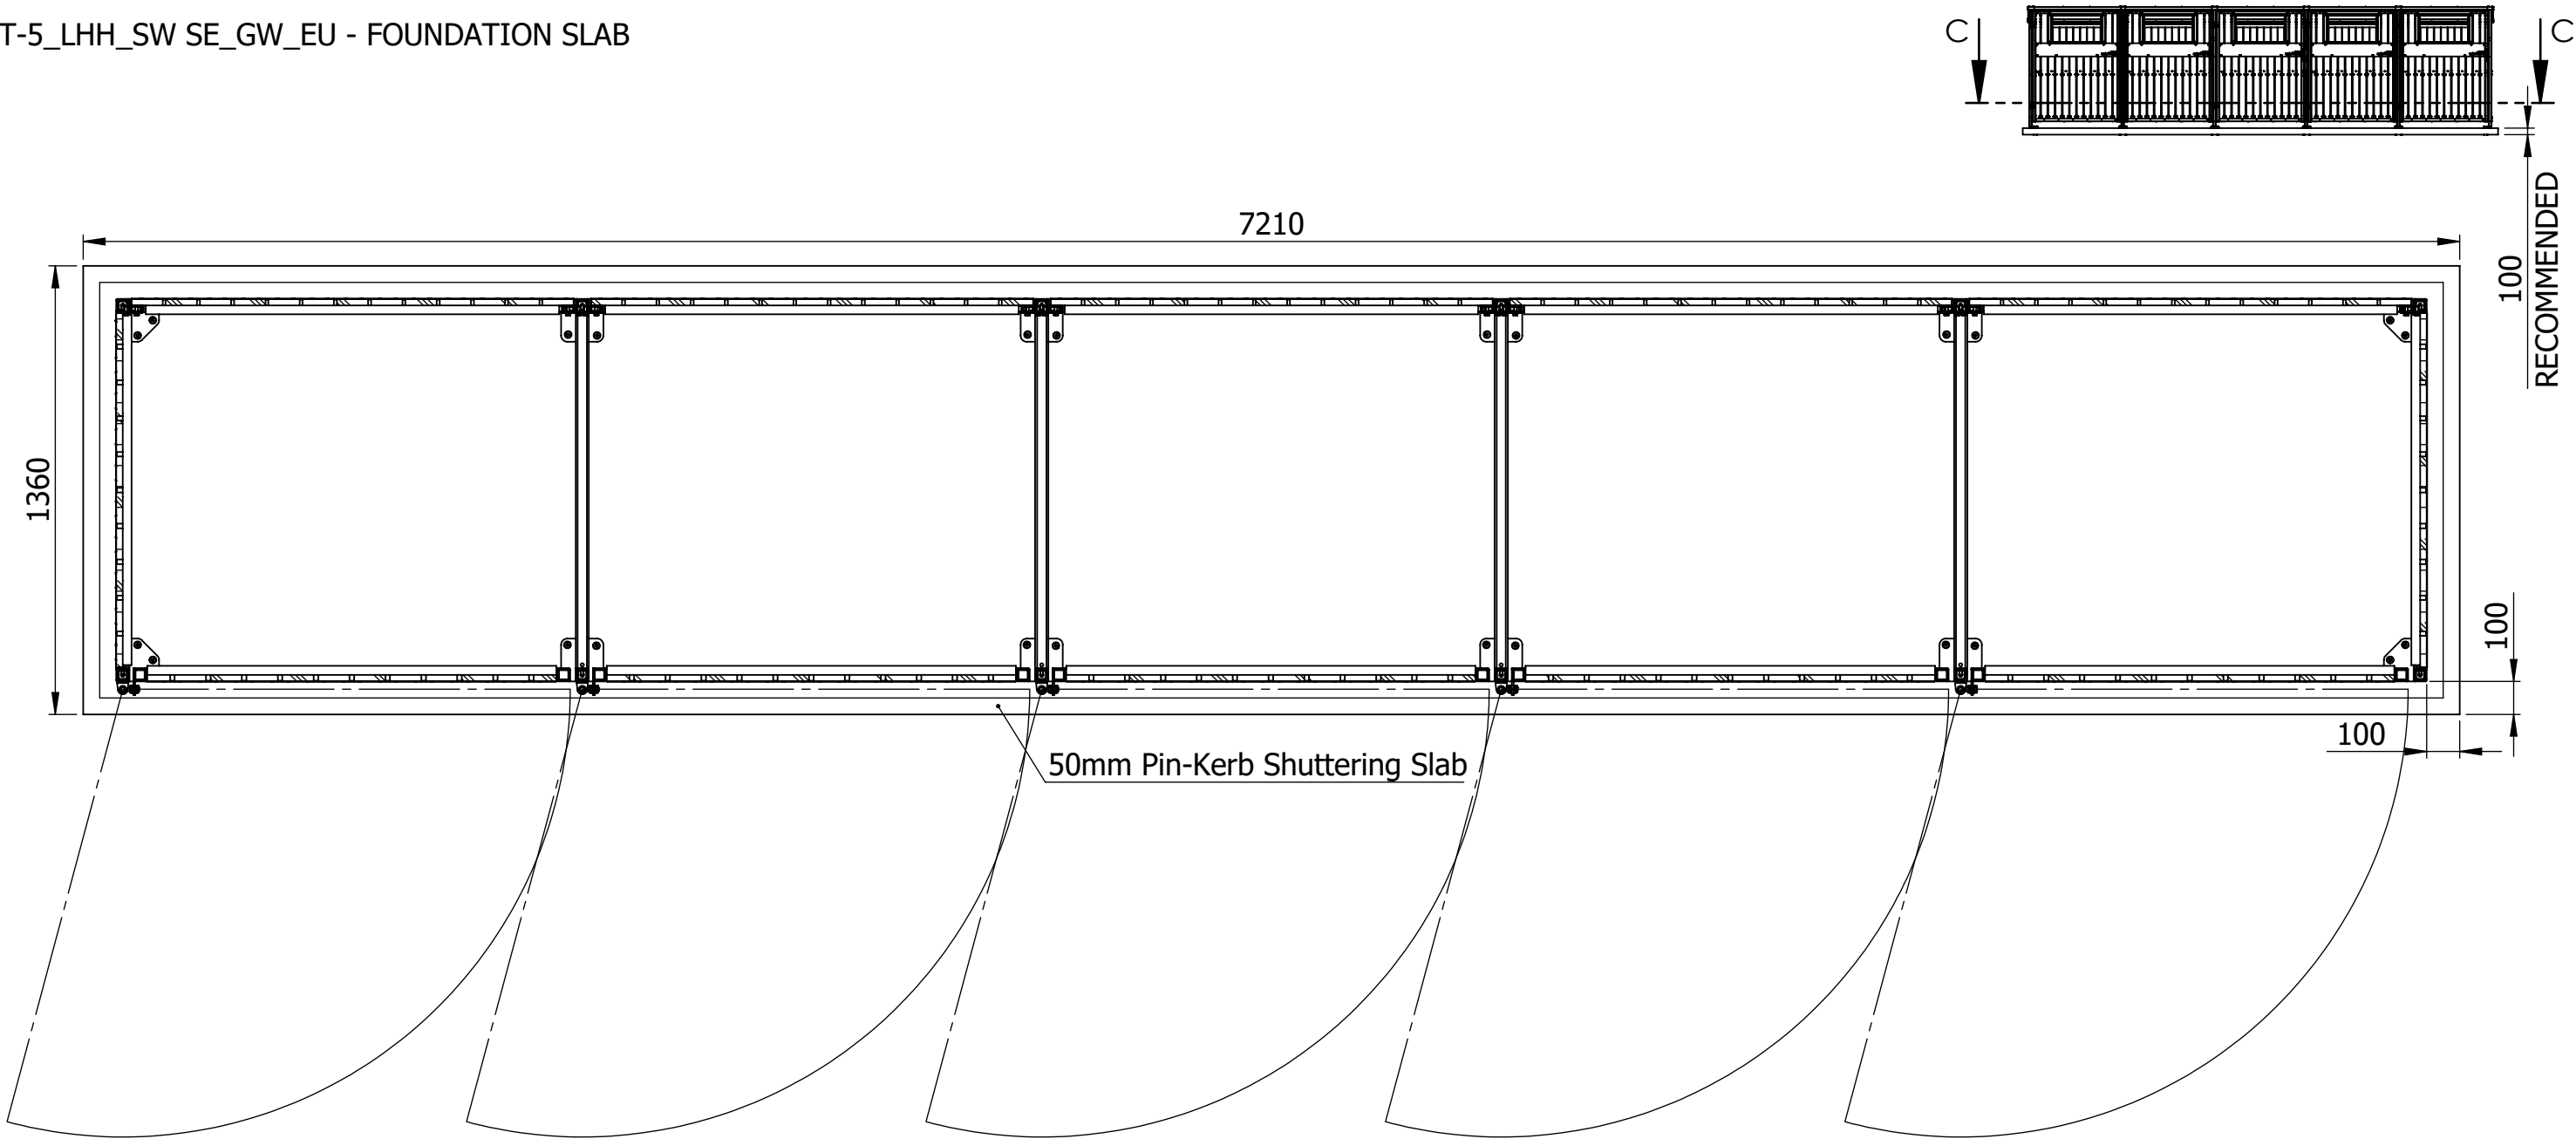

- Drawing notes:
- Reinforced C30/C37 concrete slab to be installed a minimum 200mm larger than the unit dimensions across the width and depth.
 - Base is to be made up of a minimum 100mm subbase type 1 or similar.
 - C30/C37 concrete to be a minimum of 100mm with reinforced mesh (A142/A193) set 65mm from the top of the finished surface level.
 - SR3 Surface Regularity (+/- 15mm from planned level) Plain Concrete Finish. Laid to 1:80 cross fall (across narrow dimension of slab) with appropriate drainage system to ensure water from surrounding hard surface is managed effectively.

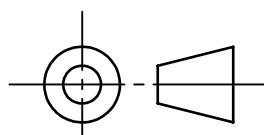Ensure the drawing is the correct issue & release before using.	metroSTOR[®] outdoor storage systems This is property of Streetspace Ltd and shall not be disclosed, duplicated or used without formal consent.	Rev.	Details	Drawn by	Date	Check by	Approved by	Part No.	M06-0005	ISO A3 Landscape			
	Streetspace Ltd. Lympne Industrial Park Hythe Kent CT21 4LR  01227 200404 www.streetspacegroup.co.uk							Description	PBMT-5_LHH_SW SE_GW_EU	ALL DIMENSIONS IN mm DO NOT SCALE			
									Drawn By	AS	Status	Revision	Issue
									Date	31.03.2023			
									Approved By				
							Date		TECH 2D	00	3		